

INALA HOTEL
Architectural Drawings

CONSTRUCTION
For. AUSTRALIAN VENUE CO.

Australian
Venue Co.



NOTE: PERSPECTIVE INDICATIVE ONLY. REFER TO SPECIFICATION FORE MORE DETAILS REGARDING COLOUR SELECTION, FINISHES AND FURNITURE.

DRAWING INDEX

NUMBER	NAME	REV.
JVINA - DR - AR - 0001	COVER SHEET	3
JVINA - DR - AR - 1001	PRECINCT PLAN	4
JVINA - DR - AR - 1002	SITE PLAN	2
JVINA - DR - AR - 1101	STAGING PLAN	3
JVINA - DR - AR - 2101	DEMOLITION PLAN	3
JVINA - DR - AR - 2201	SUB FLOOR GA PLAN	3
JVINA - DR - AR - 2202	GROUND FLOOR GA PLAN	3
JVINA - DR - AR - 2211	OLGR PROPOSED FLOOR PLAN	3
JVINA - DR - AR - 2221	OLGR GAMING ROOM LAYOUT	3
JVINA - DR - AR - 2231	SPORTS BAR & BEER GARDEN LAYOUT	3
JVINA - DR - AR - 2501	REFLECTED CEILING PLAN	3
JVINA - DR - AR - 2521	OLGR GAMING ROOM RCP	3
JVINA - DR - AR - 2531	SPORTS BAR & BEER GARDEN RCP	3
JVINA - DR - AR - 2601	FFE PLAN	3
JVINA - DR - AR - 2801	FINISHES PLAN	3
JVINA - DR - AR - 2901	ROOF PLAN	1
JVINA - DR - AR - 3001	BUILDING ELEVATIONS & SECTIONS	3
JVINA - DR - AR - 5001	BUILDING DETAILS	3
JVINA - DR - AR - 5002	SHIPPING CONTAINER KITCHEN	3

MASTER KEYNOTE LEGEND

ABBREV.	DESCRIPTION
ACCH	ACCESS HATCH
ATM	AUTOMATED TELLER MACHINE
BAL	BALUSTRADE
CAS	CASSETTE
CLG	CEILING, GRID TILES 1200 x 600
CLM	CEILING, METAL
CLP	CEILING, PLASTERBOARD
COL	COLUMN
CPT1	CARPET, TYPE 1
CPT2	CARPET, TYPE 2
CRT	CASH REDEMPTION TERMINAL
DL90	DOWNLIGHT, 90mm
DL160	DOWNLIGHT, 160mm
EXIT	EXIT LIGHT
FANC	FAN, CEILING MOUNTED
LAM	LAMINATE
LF2	LIGHT FITTING, TYPE 2
LF4	LIGHT FITTING, TYPE 4
LF5	LIGHT FITTING, TYPE 5
MATR	MATTING, RECESSED
P1	PAINT, FINISH TYPE 1
P2	PAINT, FINISH TYPE 2
P3	PAINT, FINISH TYPE 3
P4	PAINT, FINISH TYPE 4
P5	PAINT, FINISH TYPE 5
P6	PAINT, FINISH TYPE 6
P7	PAINT, FINISH TYPE 7
PEN	PENDANT
RAKE	RAKING SURFACE
RFE	RESILIENT FLOORING, EPOXY
SCK	SHIPPING CONTAINER, KITCHEN
SCRAH	SCREENING, ALUMINIUM, HORIZONTAL
SCRAV	SCREENING, ALUMINIUM, VERTICAL
SHDS	SHADE SAIL
SPK	SPEAKER

MASTER KEYNOTE LEGEND

ABBREV.	DESCRIPTION
SSTK	SELF SERVICE TERMINAL, KENO
SSTT	SELF SERVICE TERMINAL, TAB
TIMD	TIMBER, DECKING
TLF1	TILES, FLOOR, TYPE 1
TLF2	TILES, FLOOR, TYPE 2
TLW1	TILES, WALL, TYPE 1
TLW2	TILES, WALL, TYPE 2
VJ	VERTICAL JOIN, BOARD / PANELLING
W1	WALLPAPER, FINISH TYPE 1
W2	WALLPAPER, FINISH TYPE 2
WAP	WIRELESS ACCESS POINT
WL	WALL LIGHT
WLH	WALL MOUNTED HEATER

Drawing
COVER SHEET

A1 Scale
Project
Drawing
Status
Issue
Q09
0001
JVINA
3

SITE INFORMATION

LOT/RP: LOT 1 on RP99594

LOCALITY: INALA

AUTHORITY: BRISBANE CITY COUNCIL

ADDRESS: 189 FREEMAN ROAD, INALA

SITE AREA: 1.519 Ha

BUILDING AREAS

EX. TAVERN: 984.1m²

EX. LIQUORLAND: 786.9m²

EX. MOTEL: 531.6m²

PROPSOED DECK: 195m²

TOTAL: 2497.6m²

NOTE: REFER TO SURVEYORS SETOUT DRAWING FOR OFFSET
OF DECK FROM BOUNDARY LINE.

Revision			
REV	DESCRIPTION	DATE	APP.
1	Issue for Construction	26.07.23	EM
2	Minor Amendment Construction Issue	09.08.23	EM
3	FHR Locations	21.08.23	EM
4	Minor Change Request	24.08.23	EM

Client

AUSTRALIAN VENUE CO.

Project

INALA HOTEL

Drawing

PRECINCT PLAN

A1 Scale 1 : 500



Project No. Q09

Revision 4


Number JVINA - AR - DR - 1001

Details

Do not scale this drawing and verify all dimensions and levels on site.

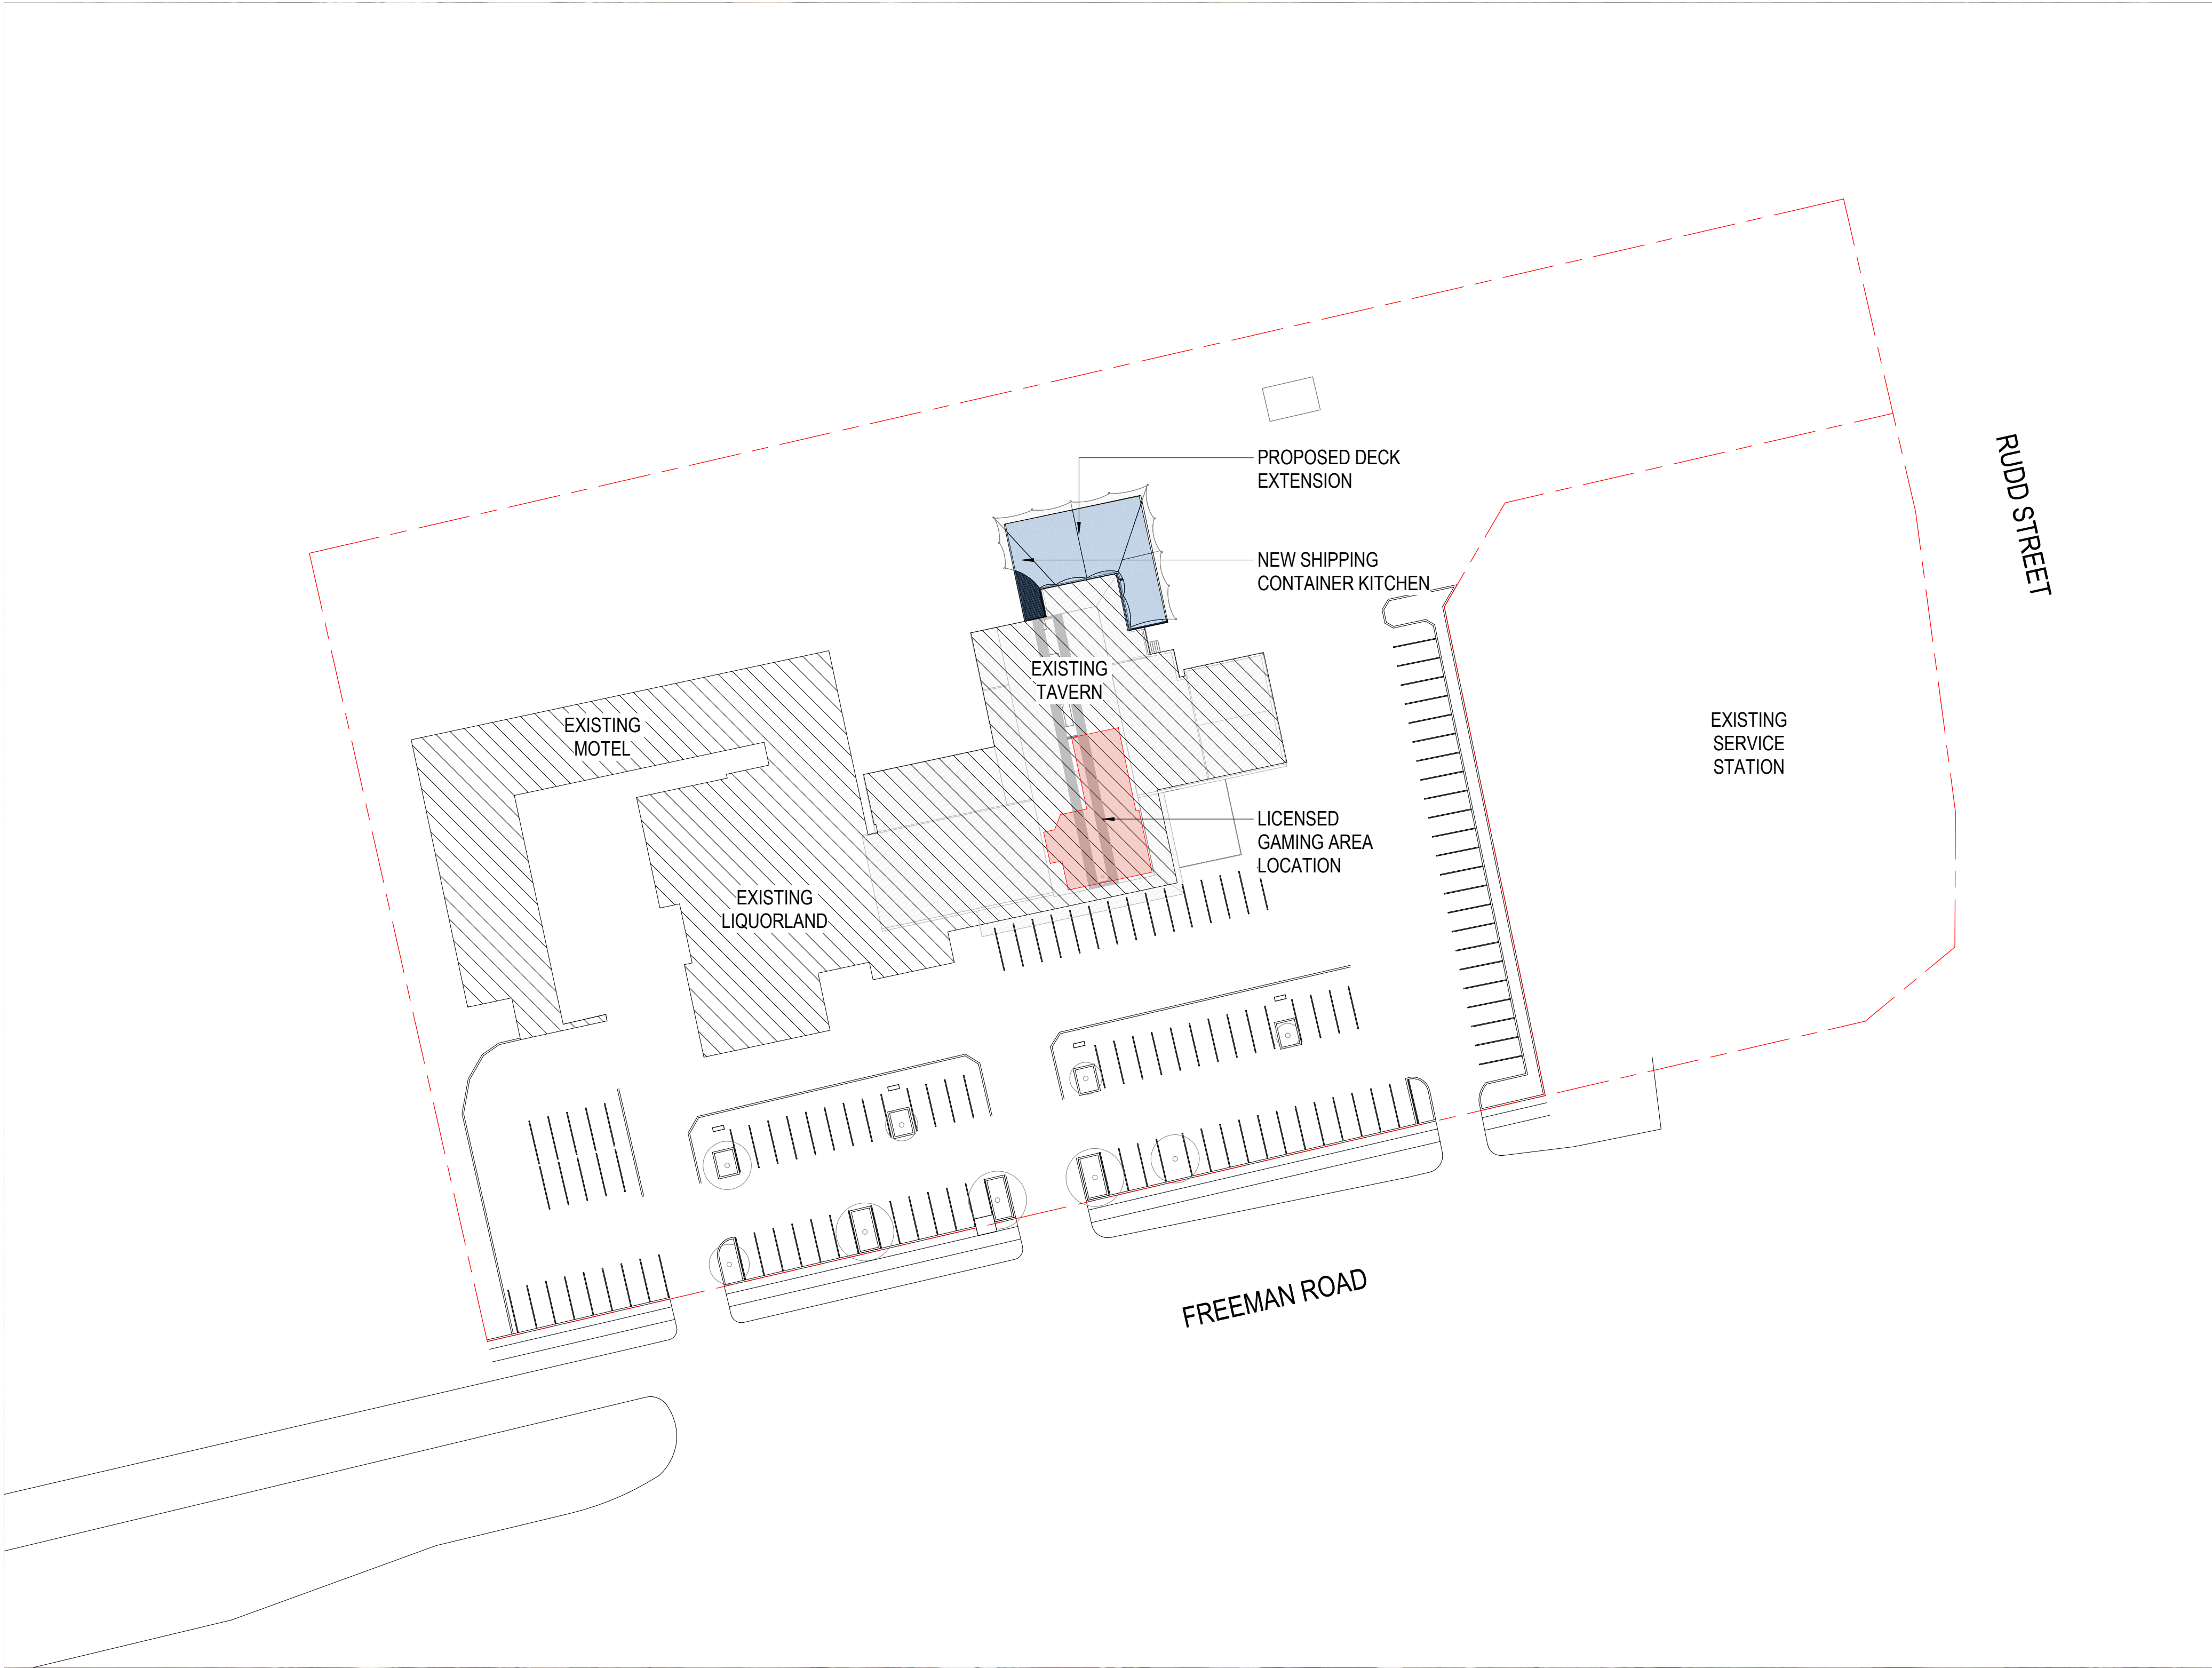 

We acknowledge the Yuggera and Turrbal Peoples,
Traditional Custodians of the land on which Inala
Hotel is sited, and pay respects to their Elders past,
present and emerging.

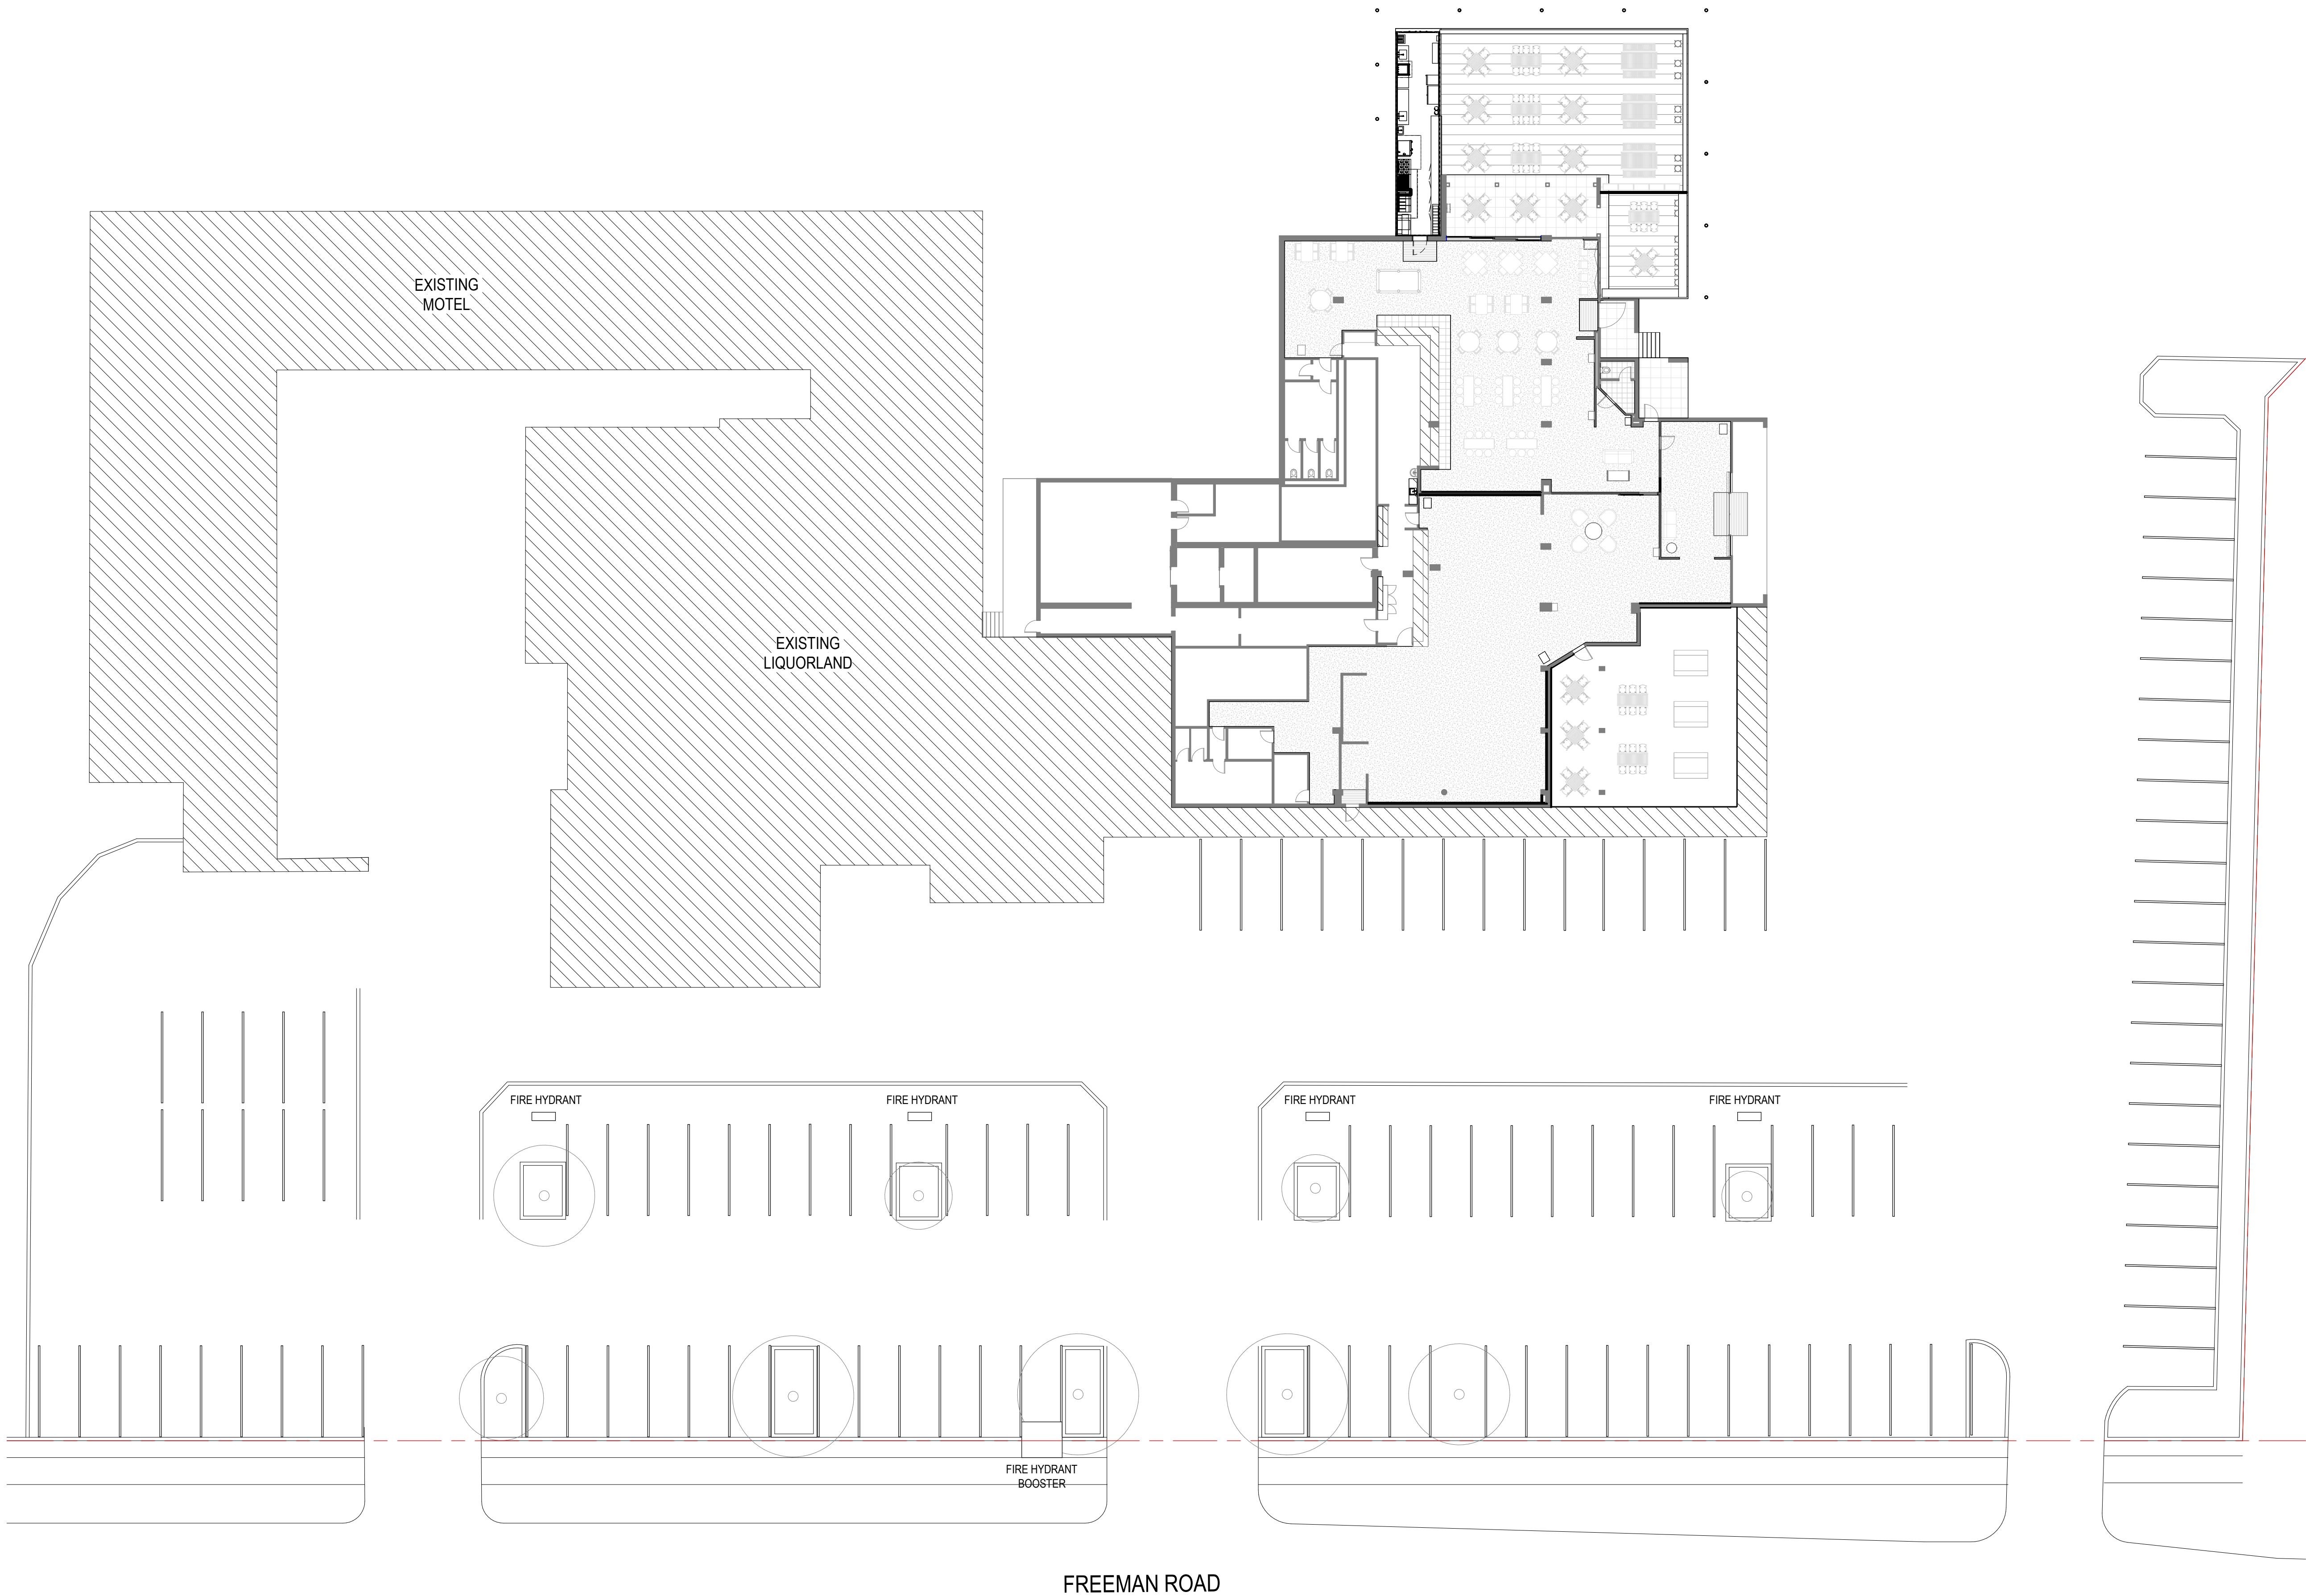

Revision			
REV	DESCRIPTION	DATE	APP.
1	FHR Locations	21.08.23	EM
2	Minor Change Request	24.08.23	EM

Client
AUSTRALIAN VENUE CO.

Project
INALA HOTEL

Drawing
SITE PLAN

A1 Scale 1 : 200
Project No. Q09
Revision 2

Number JVINA - AR - DR - 1002

Details
Do not scale this drawing and verify all dimensions and levels on site.



PRELIMINARY

STAGING INFORMATION

STAGE 01a: 18/10 to 01/12 (34 DAYS)

- DECK EXTENSION
- PATIO REMEDIATION
- KITCHEN CONTAINER
- ANY WORKS ABLE TO BE COMPLETED PRIOR TO SUBSEQUENT STAGE COMMENCING


STAGE 01b: 23/10 to 09/11 (12 DAYS)

- SPORTS BAR
- COOL ROOM CONDENSERS
- ANY WORKS ABLE TO BE COMPLETED PRIOR TO SUBSEQUENT STAGE COMMENCING

STAGE 02: 13/11 to 15/11 (3 DAYS)

- GAMING ROOM

NOTE: PROGRAMME OF DAYS SHOWN INDICATIVELY. PLEASE REFER TO CONTRACTOR'S CONSTRUCTION PROGRAMME FOR ACCURATE TIMELINE OF EVENTS.

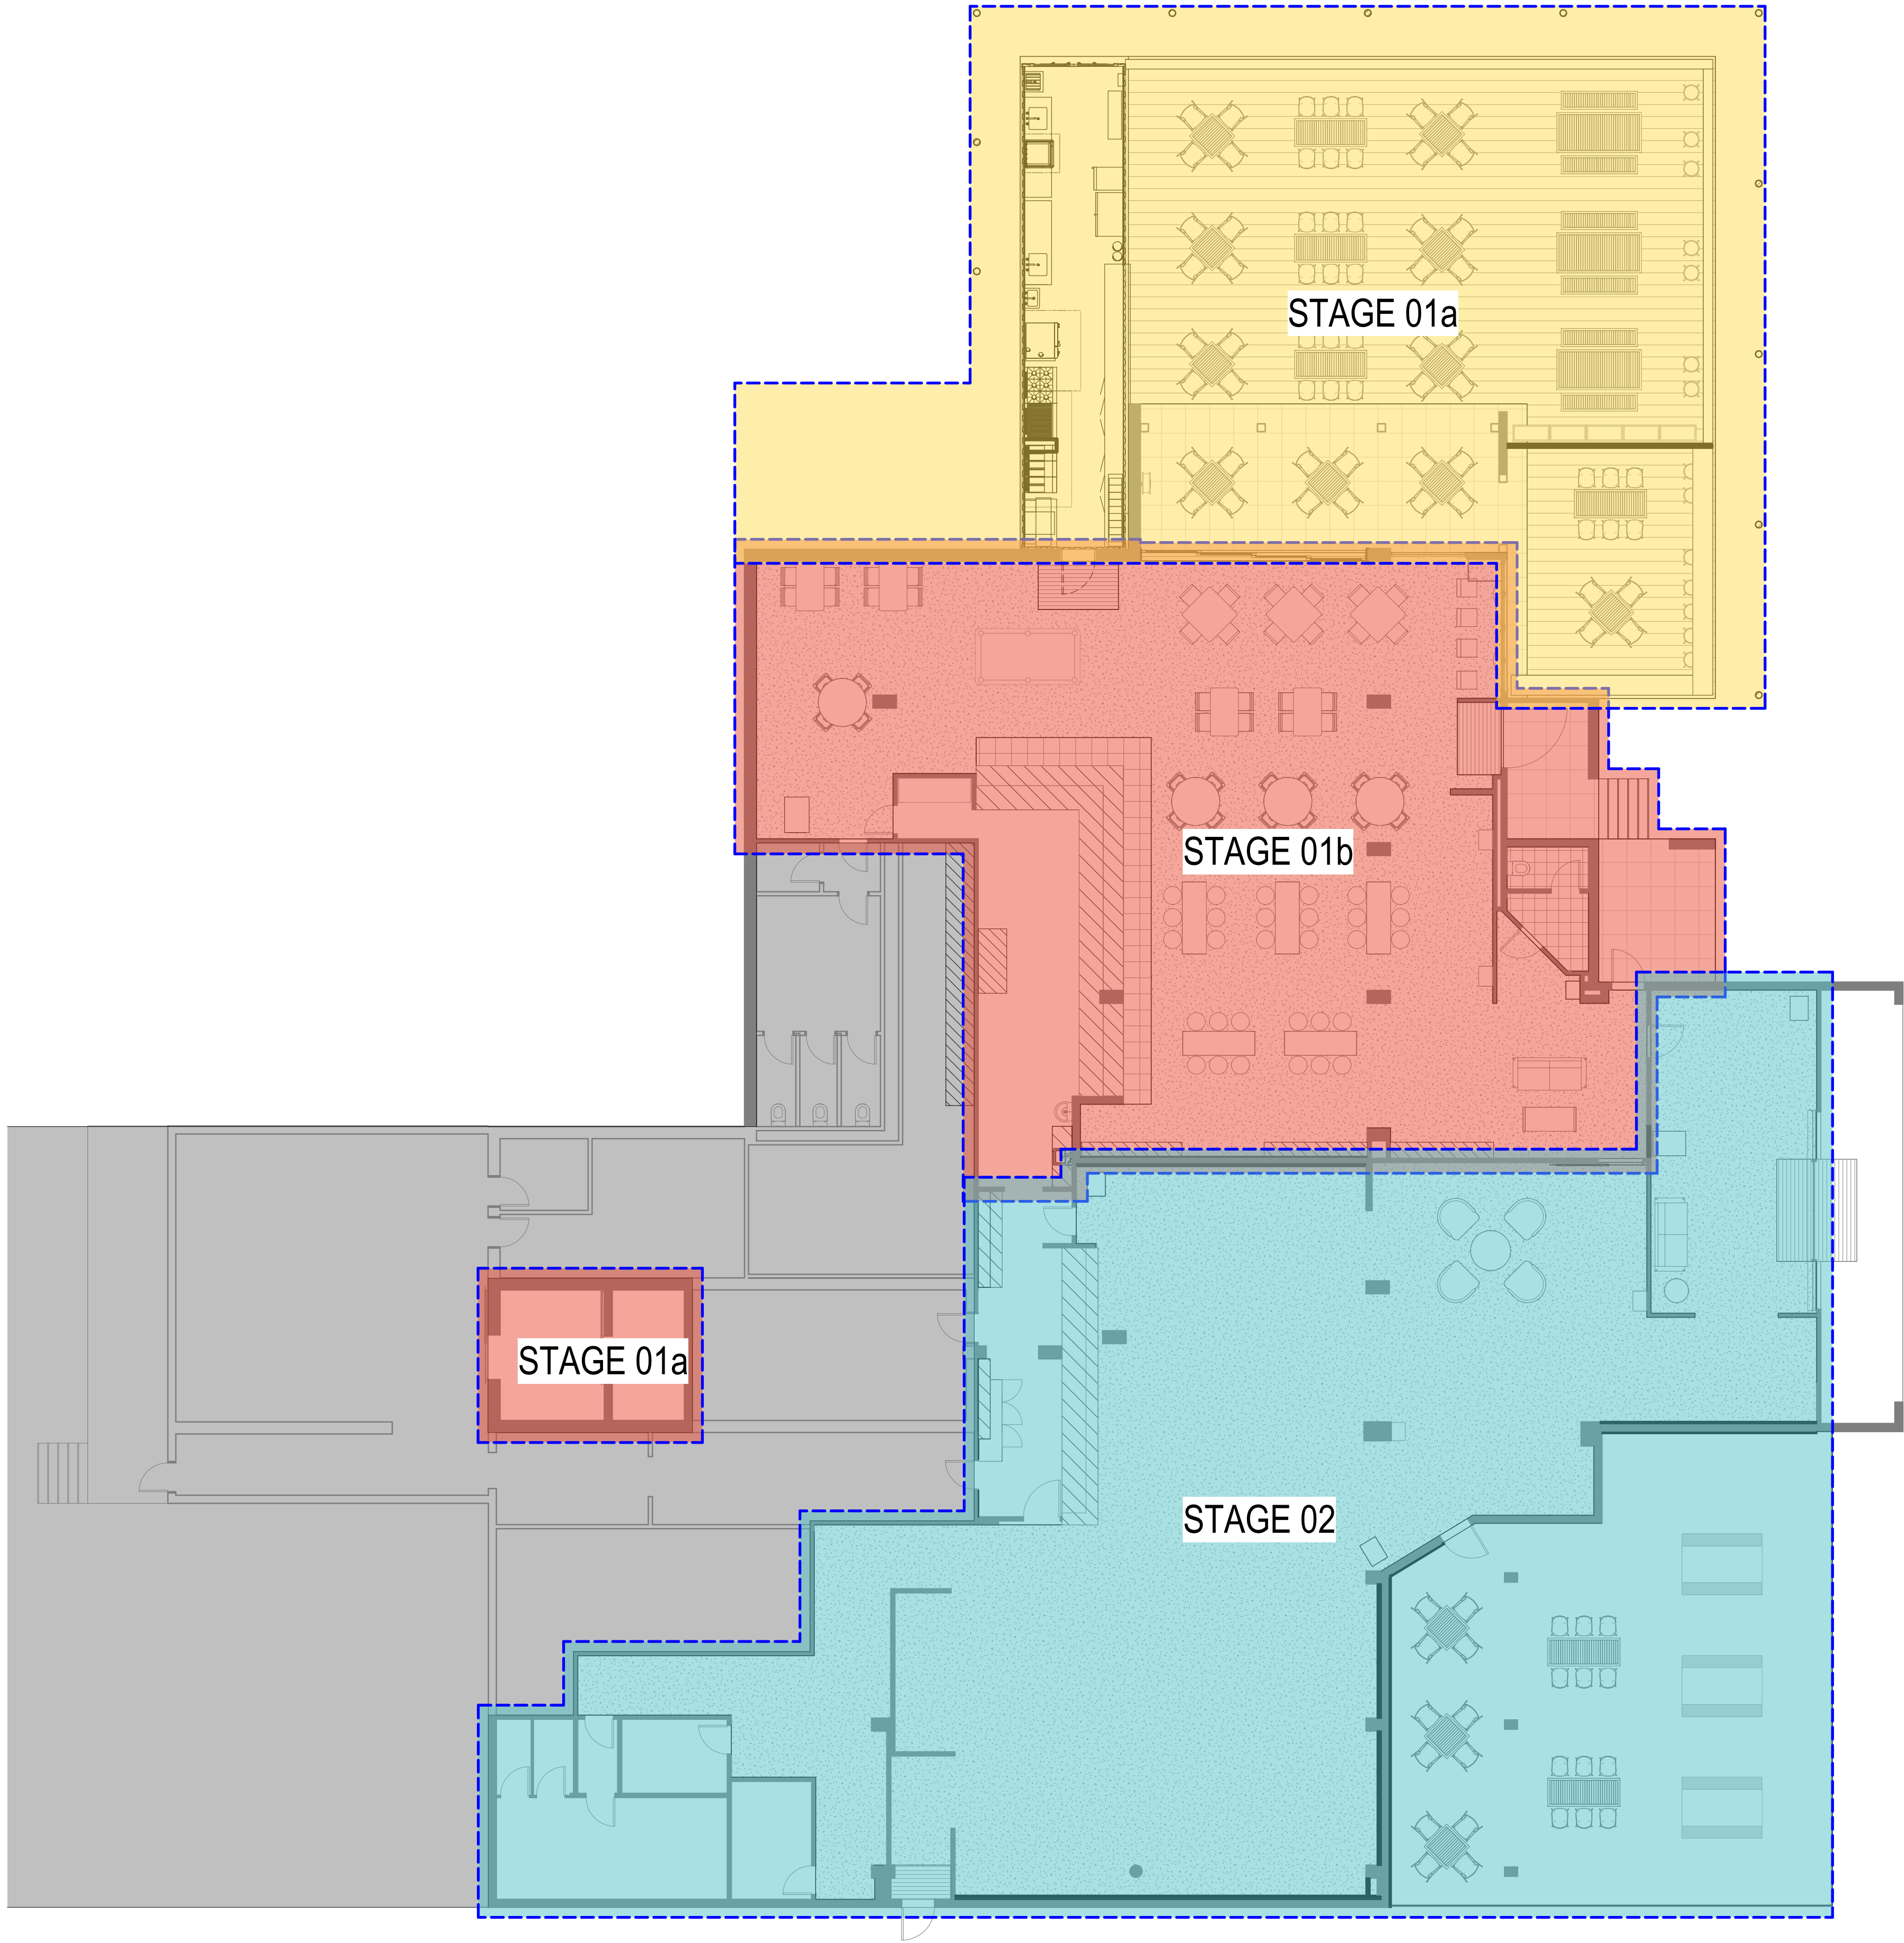

Revision			
REV	DESCRIPTION	DATE	APP.
1	Issue for Construction	26.07.23	EM
2	Minor Amendment Construction Issue	09.08.23	EM
3	Minor Change Request	24.08.23	EM

Client
AUSTRALIAN VENUE CO.

Project
INALA HOTEL

Drawing
STAGING PLAN

A1 Scale 1 : 100
Project No. Q09
Revision 3
Number JVINA - AR - DR - 1101

Details
Do not scale this drawing and verify all dimensions and levels on site.

DEMOLITION NOTES

NO.	DEMO DESCRIPTION
01	TO DEMOLISH AND REMOVE EXISTING TILE FINISH. TO MAKE GOOD EXISTING SUBSTRATE IN PREPARATION FOR FUTURE WORKS
02	TO REMOVE AND KEEP GOOD EXISTING TIMBER BENCHTOPS FOR REUSE IN FUTURE EXTENSION. TO MAINTAIN AND STORE ON SITE IN AN ENCLOSED LOCATION PRIOR TO REPURPOSING
03	TO DEMOLISH AND REMOVE ALUMINIUM FRAMED WINDOW AND MAKE GOOD OPENING.
04	TO REMOVE EXISTING CARPET AND UNDERLAY IN PREPARATION FOR NEW CARPET WORKS.
05	TO DEMOLISH AND REMOVE DOOR. MAKE GOOD OPENING AS REQUIRED.
06	TO REMOVE EXISTING CLADDING IN DOSA AREA AND PREPARE AND MAKE GOOD EXISTING SUBSTRATE IN PREPARATION FOR NEW LINING.
07	TO REMOVE EXISTING SHELVING IN PREPARATION FOR NEW STAINLESS BENCH AND SINK.
08	TO REMOVE EXISTING / REDUNDANT COLD ROOM AND FREEZER ROOM COMPRESSOR UNITS. MAKE GOOD AND CLEAN SURFACES IN PREPARATION FOR NEW COMPRESSOR UNIT INSTALL BY KITCHEN AND BAR CONTRACTOR.
09	TO DEMOLISH EXISTING SATELLITE DISH AND FENCING IN PREPARATION FOR NEW DECK EXTENSION STRUCTURE.
10	TO REMOVE EXISTING CURTAINS AND FRAME OUT WALL AND LINE IN PREPARATION FOR FINISHING WORKS
11	TO REMOVE EXISTING CURTAINS AND PREP WALL FOR FINISHING WORKS
13	DEMOLISH EXTERNAL CARPET AND MAKE GOOD SURFACE.
14	DEMOLISH ATM WALL AND OPENING IN GAMING ROOM / SPORTS BAR WALL TO MAKE WAY FOR NEW DOORWAY BETWEEN ROOMS. MAKE GOOD ALL SURFACES AND CEILINGS.

GENERAL NOTES

- TO MAKE GOOD ALL SURFACES EFFECTED BY DEMOLITION SCOPE AFTER COMPLETION OF WORKS.
- ENSURE ALLOWANCE FOR TEMPORARY RELOCATION OF FURNITURE, FIXTURES OR EQUIPMENT TO ALLOW DEMOLITION WORKS TO OCCUR. REINSTATE UPON COMPLETION OF WORKS UNO.

Revision

REV	DESCRIPTION	DATE	APP.
1	Issue for Construction	26.07.23	EM
2	Minor Amendment Construction Issue	09.08.23	EM
3	Minor Change Request	24.08.23	EM

Client

AUSTRALIAN VENUE CO.

Project

INALA HOTEL

Drawing

DEMOLITION PLAN

A1 Scale 1 : 100

Project No. Q09

Revision 3


Number JVINA - AR - DR - 2101


Details

Do not scale this drawing and verify all dimensions and levels on site.

CONSTRUCTION

1 0 1 2 3 4 5 6 7
SCALE 1:100 m

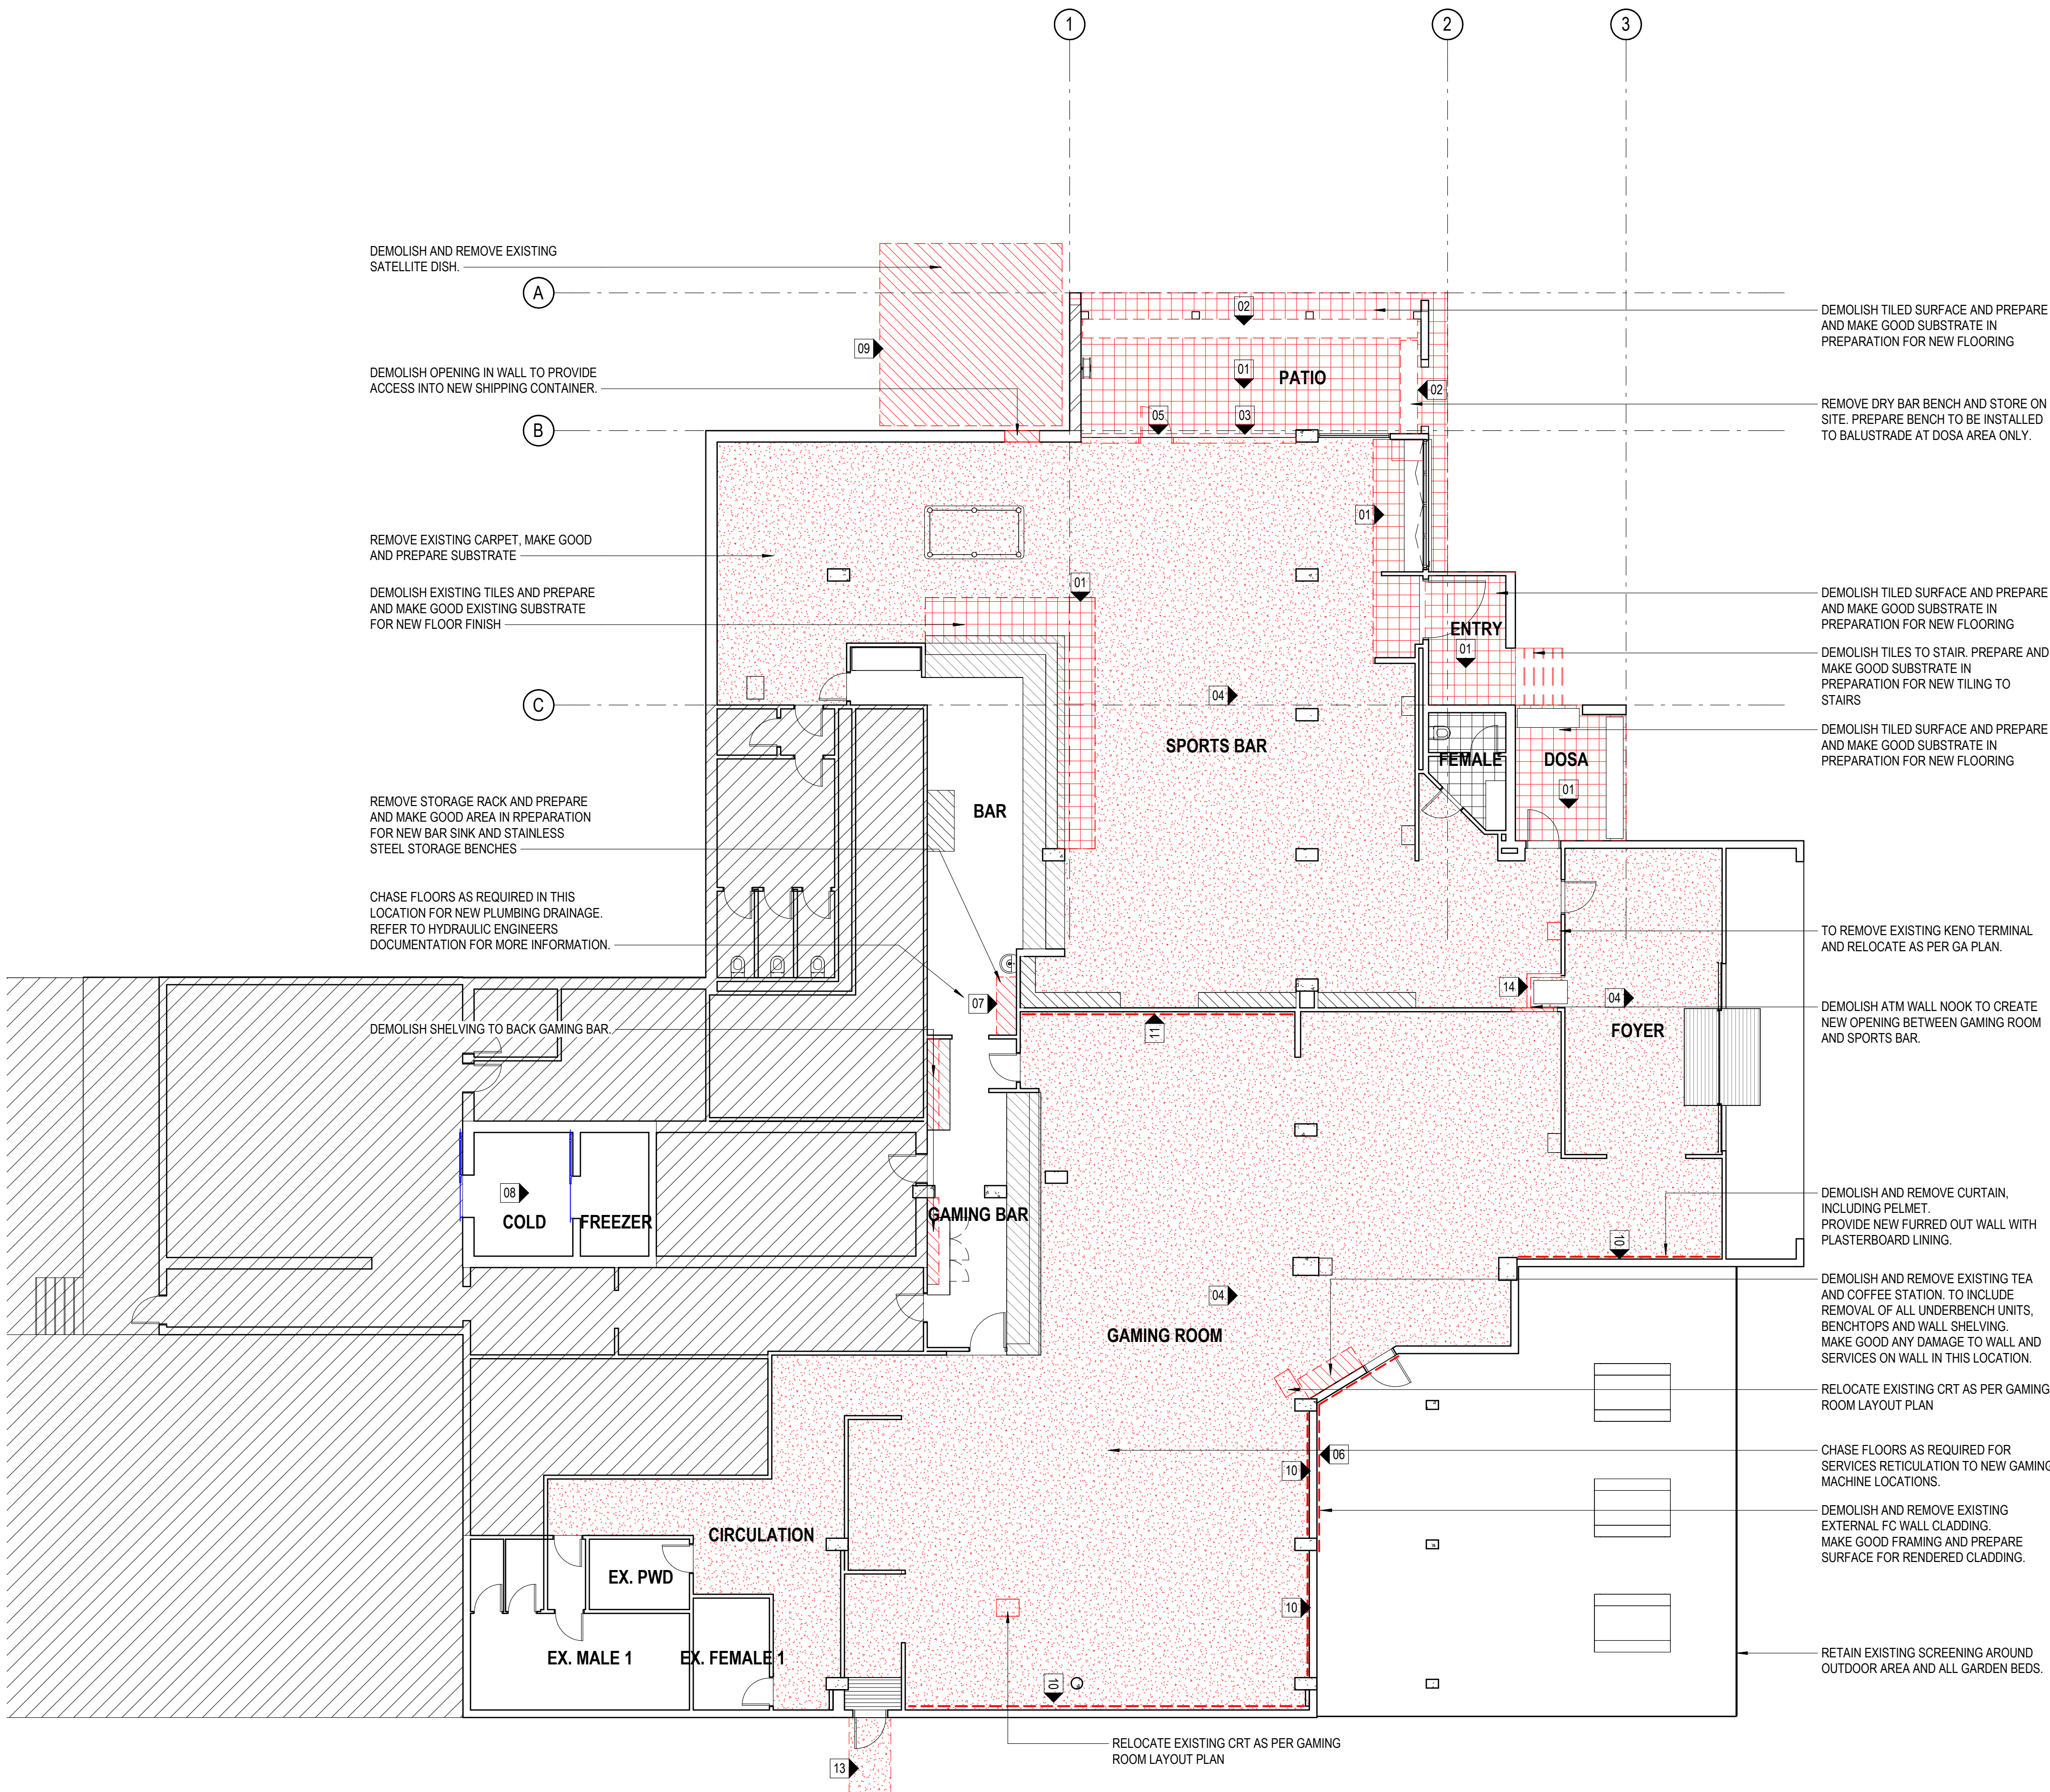

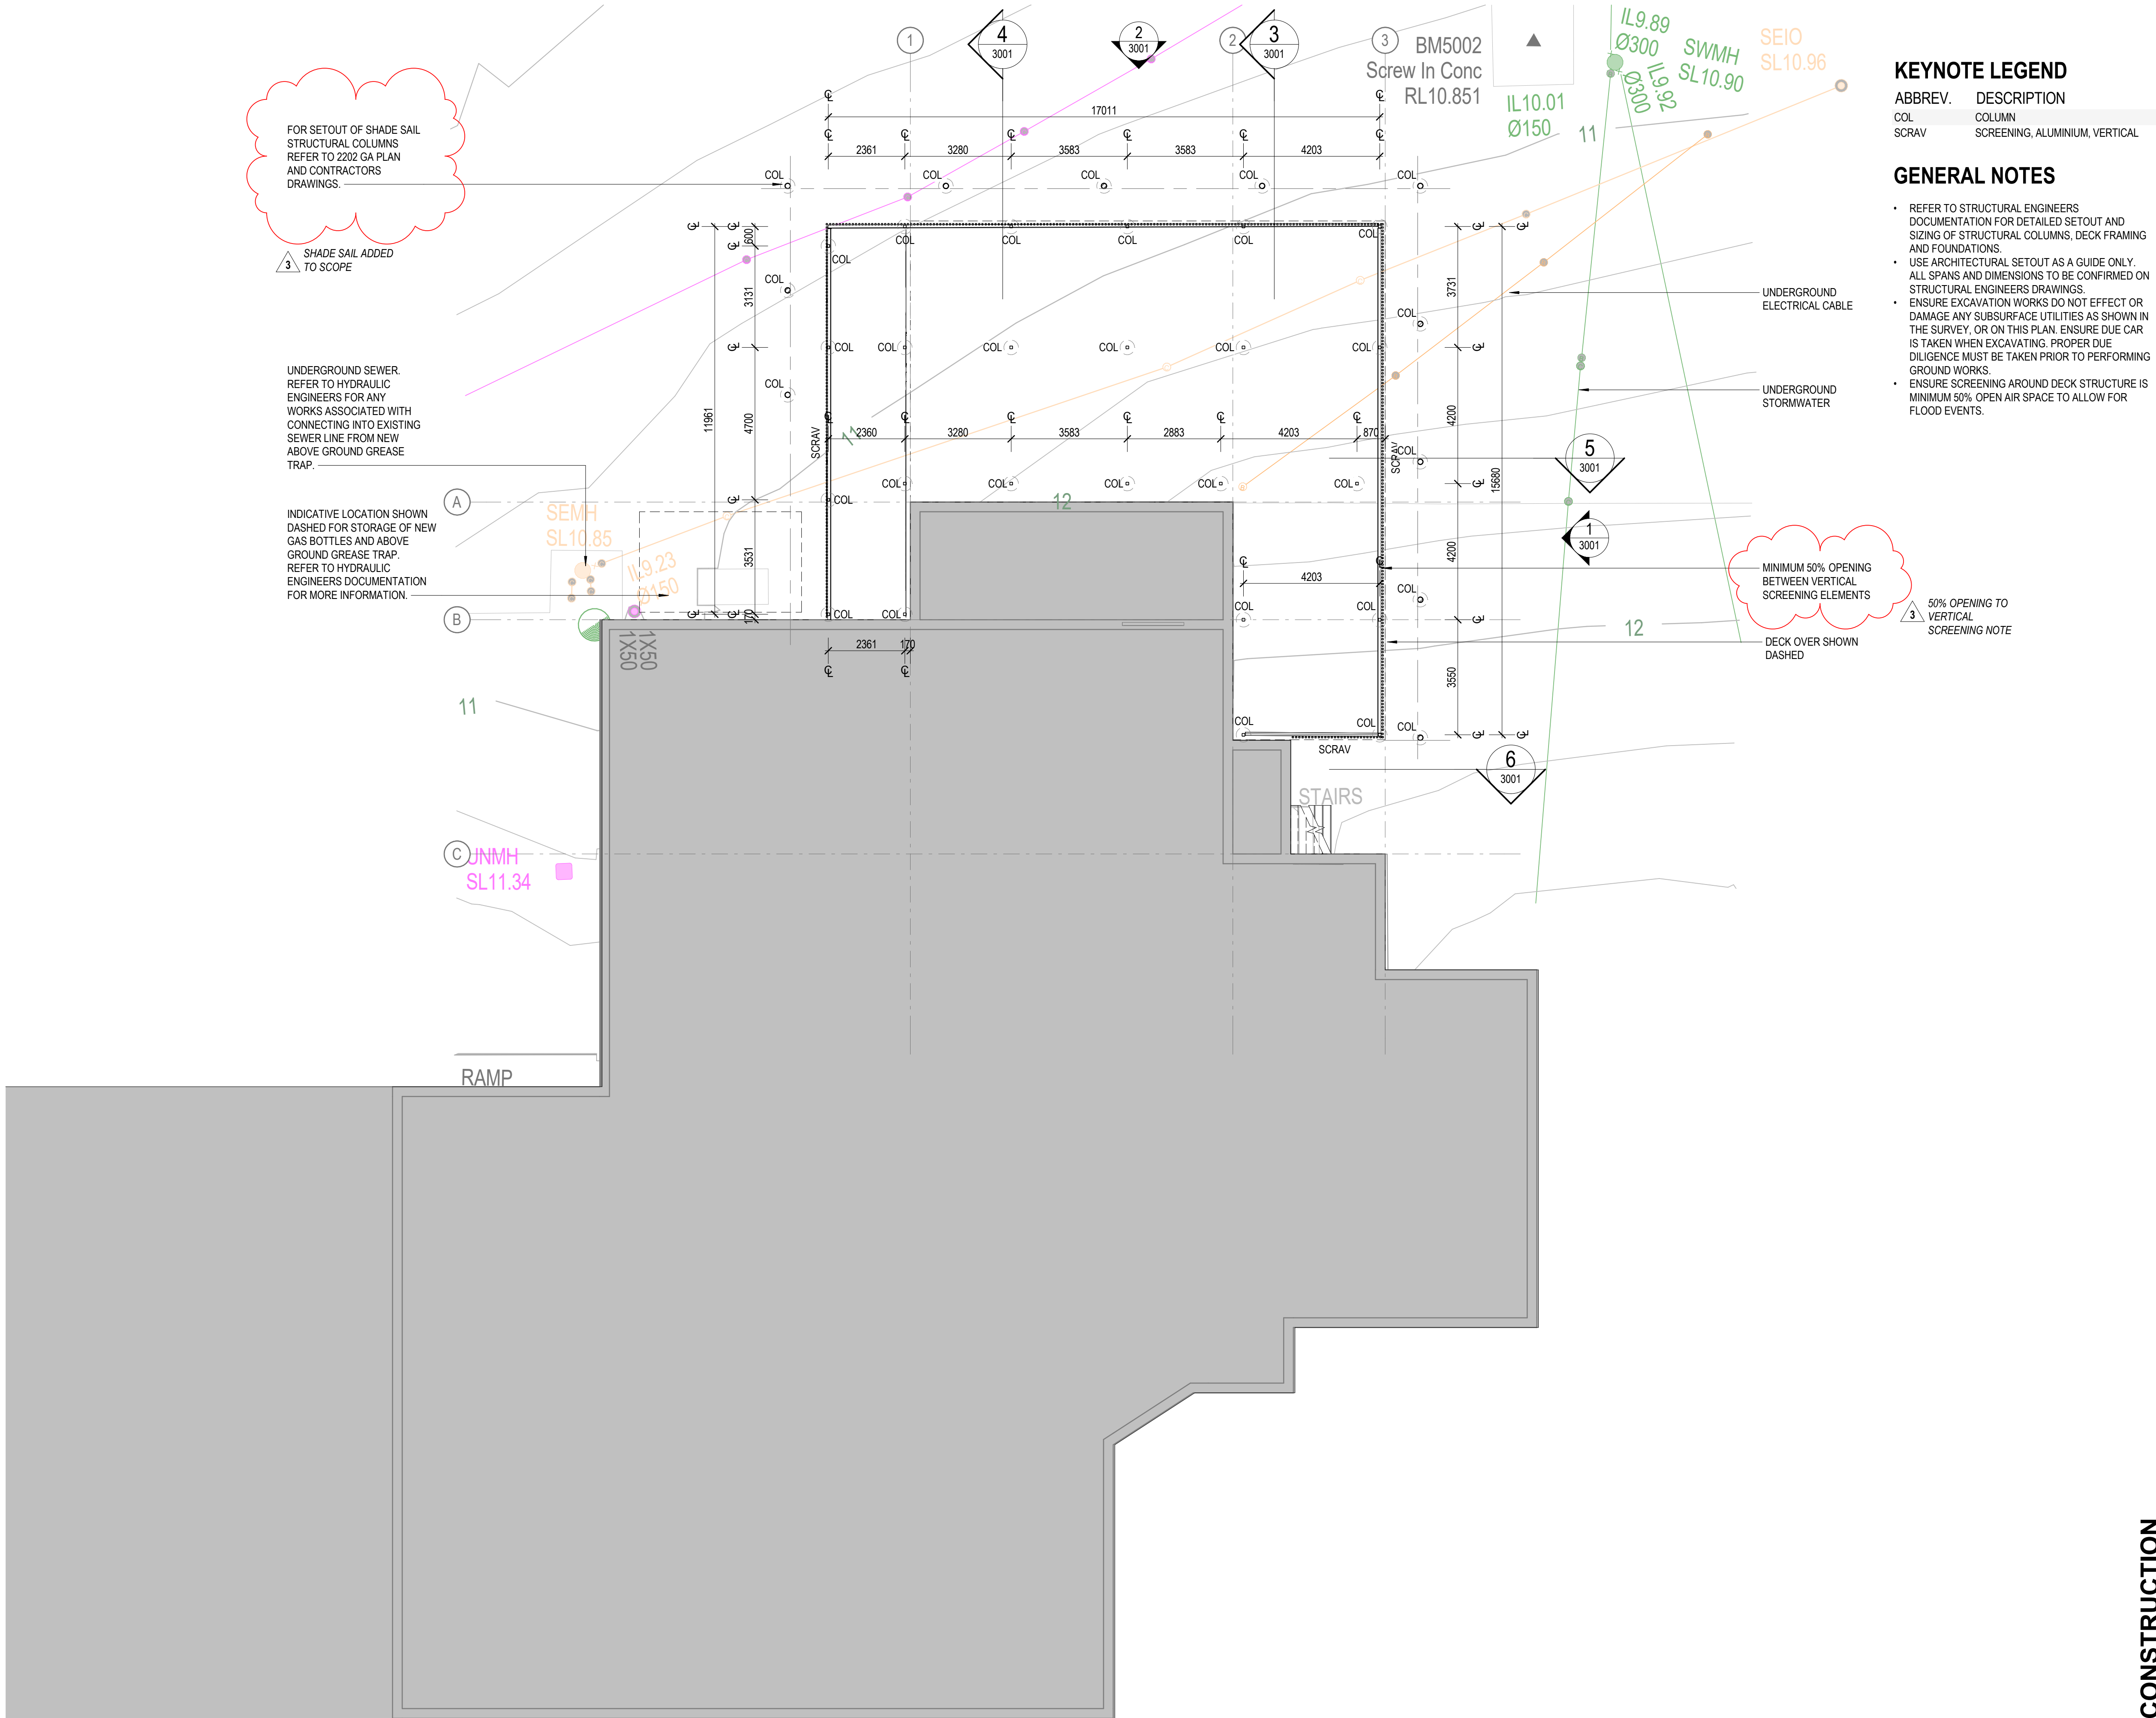

We acknowledge the Yuggera and Turrbal Peoples, Traditional Custodians of the land on which Inala Hotel is sited, and pay respects to their Elders past, present and emerging.

KEYNOTE LEGEND

ABBREV.	DESCRIPTION
COL	COLUMN
SCRAV	SCREENING, ALUMINIUM, VERTICAL

GENERAL NOTES

- REFER TO STRUCTURAL ENGINEERS DOCUMENTATION FOR DETAILED SETOUT AND SIZING OF STRUCTURAL COLUMNS, DECK FRAMING AND FOUNDATIONS.
- USE ARCHITECTURAL SETOUT AS A GUIDE ONLY. ALL SPANS AND DIMENSIONS TO BE CONFIRMED ON STRUCTURAL ENGINEERS DRAWINGS.
- ENSURE EXCAVATION WORKS DO NOT EFFECT OR DAMAGE ANY SUBSURFACE UTILITIES AS SHOWN IN THE SURVEY, OR ON THIS PLAN. ENSURE DUE CARE IS TAKEN WHEN EXCAVATING. PROPER DUE DILIGENCE MUST BE TAKEN PRIOR TO PERFORMING GROUND WORKS.
- ENSURE SCREENING AROUND DECK STRUCTURE IS MINIMUM 50% OPEN AIR SPACE TO ALLOW FOR FLOOD EVENTS.

Revision			
REV	DESCRIPTION	DATE	APP.
1	Issue for Construction	26.07.23	EM
2	Minor Amendment Construction Issue	09.08.23	EM
3	Minor Change Request	24.08.23	EM

Client
AUSTRALIAN VENUE CO.

Project
INALA HOTEL

Drawing
SUB FLOOR GA PLAN

A1 Scale 1 : 100
Project No. Q09
Revision 3
Number JVINA - AR - DR - 2201

Details
Do not scale this drawing and verify all dimensions and levels on site.

1 0 1 2 3 4 5 6 7
SCALE 1:100 m

ROOM SCHEDULE

ROOM NAME	FLOOR FINISH	AREA (m²)
BAR	eRFV	34.3 m²
BEER GARDEN DOSA	TIMD	32.7 m²
CIRCULATION	CPT2	28.9 m²
COLD	RFE	8.5 m²
DECK EXTENSION	TIMD	131.7 m²
DOSA	TLF1	10.1 m²
ENTRY	TLF1	7.3 m²
EX. FEMALE 1	eTLF	5.9 m²
EX. MALE 1	eTLF	20.6 m²
EX. MALE 2	eTLF	17.8 m²
EX. PWD	eTLF	4.9 m²
FEMALE	eTLF	5.2 m²
FOYER	CPT2	33.5 m²
FREEZER	RFE	5.9 m²
GAMING BAR	eRFV	22.9 m²
GAMING DOSA	eCN	24.4 m²
GAMING ROOM	CPT2	242.8 m²
OUTDOOR AREA	eCN	92.0 m²
PATIO	TLF1	32.8 m²
SPORTS BAR	CPT1	213.6 m²
Grand total		975.6 m²

KEYNOTE LEGEND

ABBREV.	DESCRIPTION
ATM	AUTOMATED TELLER MACHINE
BAL	BALUSTRADE
COL	COLUMN
CPT1	CARPET, TYPE 1
CPT2	CARPET, TYPE 2
CRT	CASH REDEMPTION TERMINAL
MATR	MATTING, RECESSED
RFE	RESILIENT FLOORING, EPOXY
SCK	SHIPPING CONTAINER, KITCHEN
SCRAH	SCREENING, ALUMINIUM, HORIZONTAL
SSTK	SELF SERVICE TERMINAL, KENO
SSTT	SELF SERVICE TERMINAL, TAB
TIMD	TIMBER, DECKING
TLF2	TILES, FLOOR, TYPE 2

DOOR SCHEDULE

NO.	TYPE	WIDTH	HEIGHT	FRAME FINISH
D01	AUTO SLIDE	1000	2400	BLACK
D02	SLIDING STACK	5500	2800	BLACK
D03	SINGLE SWING	820	2400	BLACK

NOTE: DOOR SIZES NOMINAL. CONTRACTOR TO CONFIRM BEFORE ORDERING SUPPLY OF DOORS AND ENSURE RO'S IN WALLS SUIT NOMINATED SIZING.

Revision

REV	DESCRIPTION	DATE	APP.
1	Issue for Construction	26.07.23	EM
2	Minor Amendment Construction Issue	09.08.23	EM
3	Minor Change Request	24.08.23	EM

Client

AUSTRALIAN VENUE CO.

Project

INALA HOTEL

Drawing

GROUND FLOOR GA PLAN

A1 Scale 1 : 100

Project No. Q09

Revision 3


Number JVINA - AR - DR - 2202


Details

Do not scale this drawing and verify all dimensions and levels on site.

CONSTRUCTION

SCALE 1:100

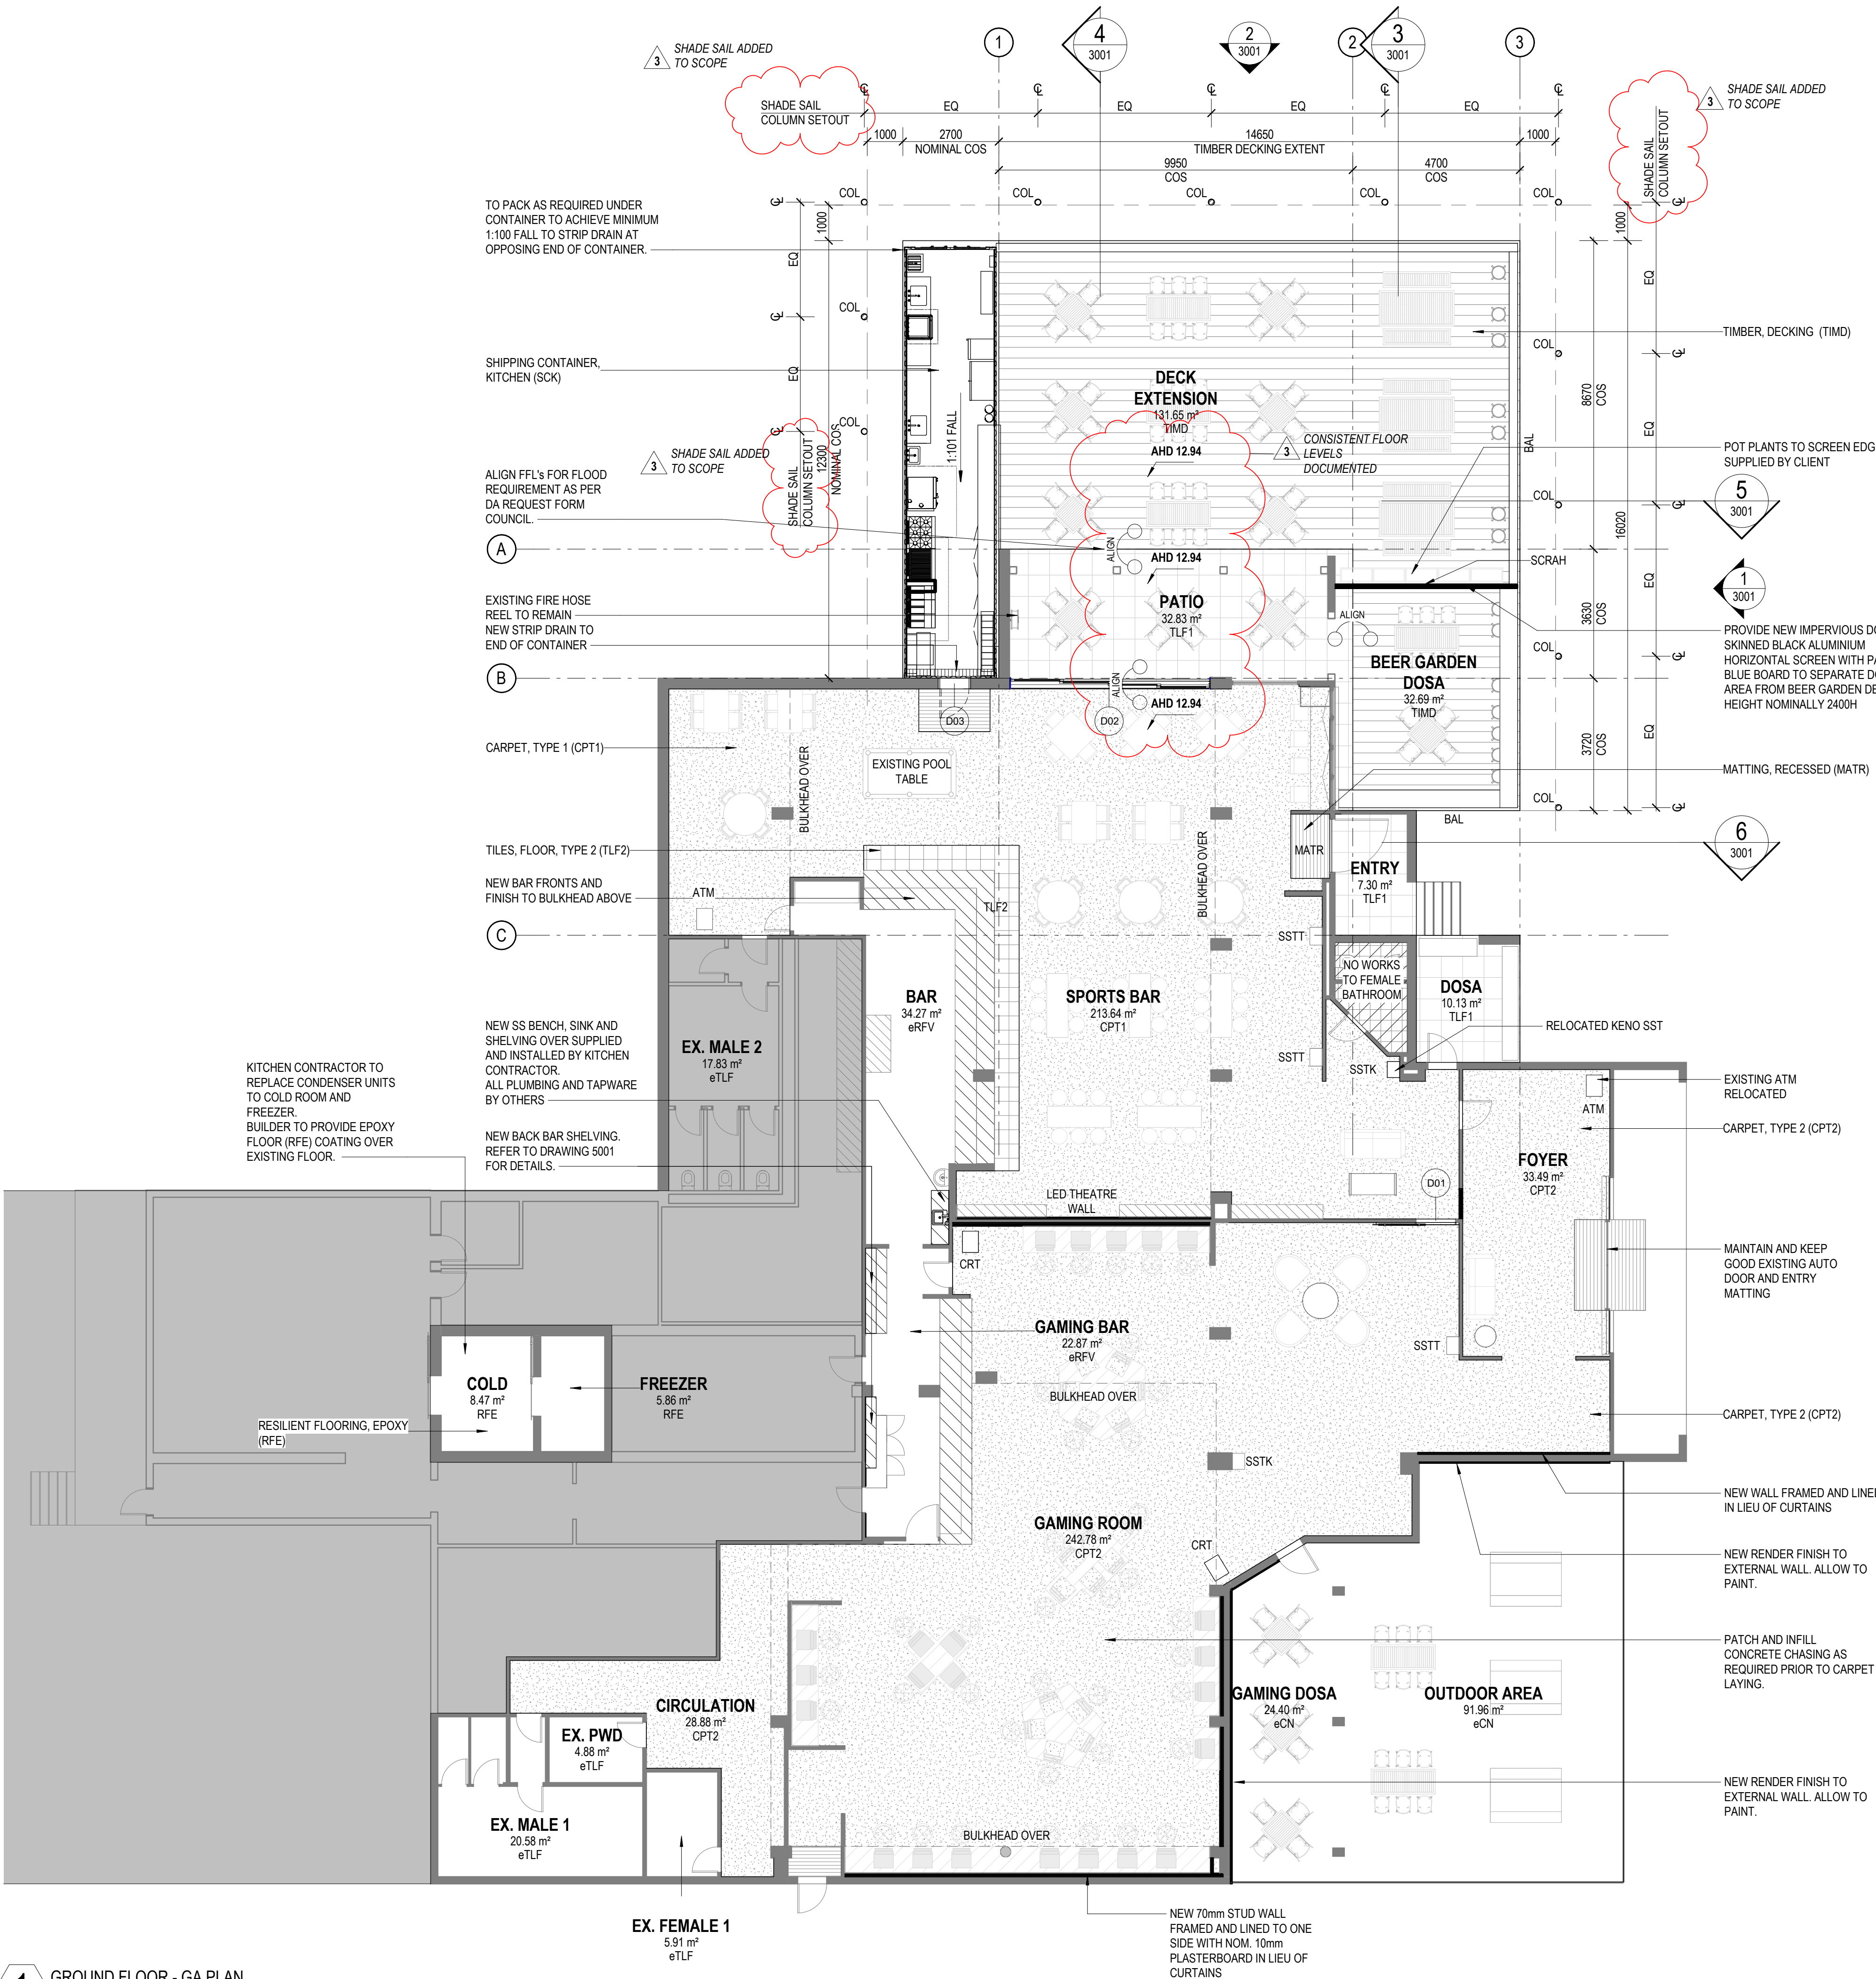

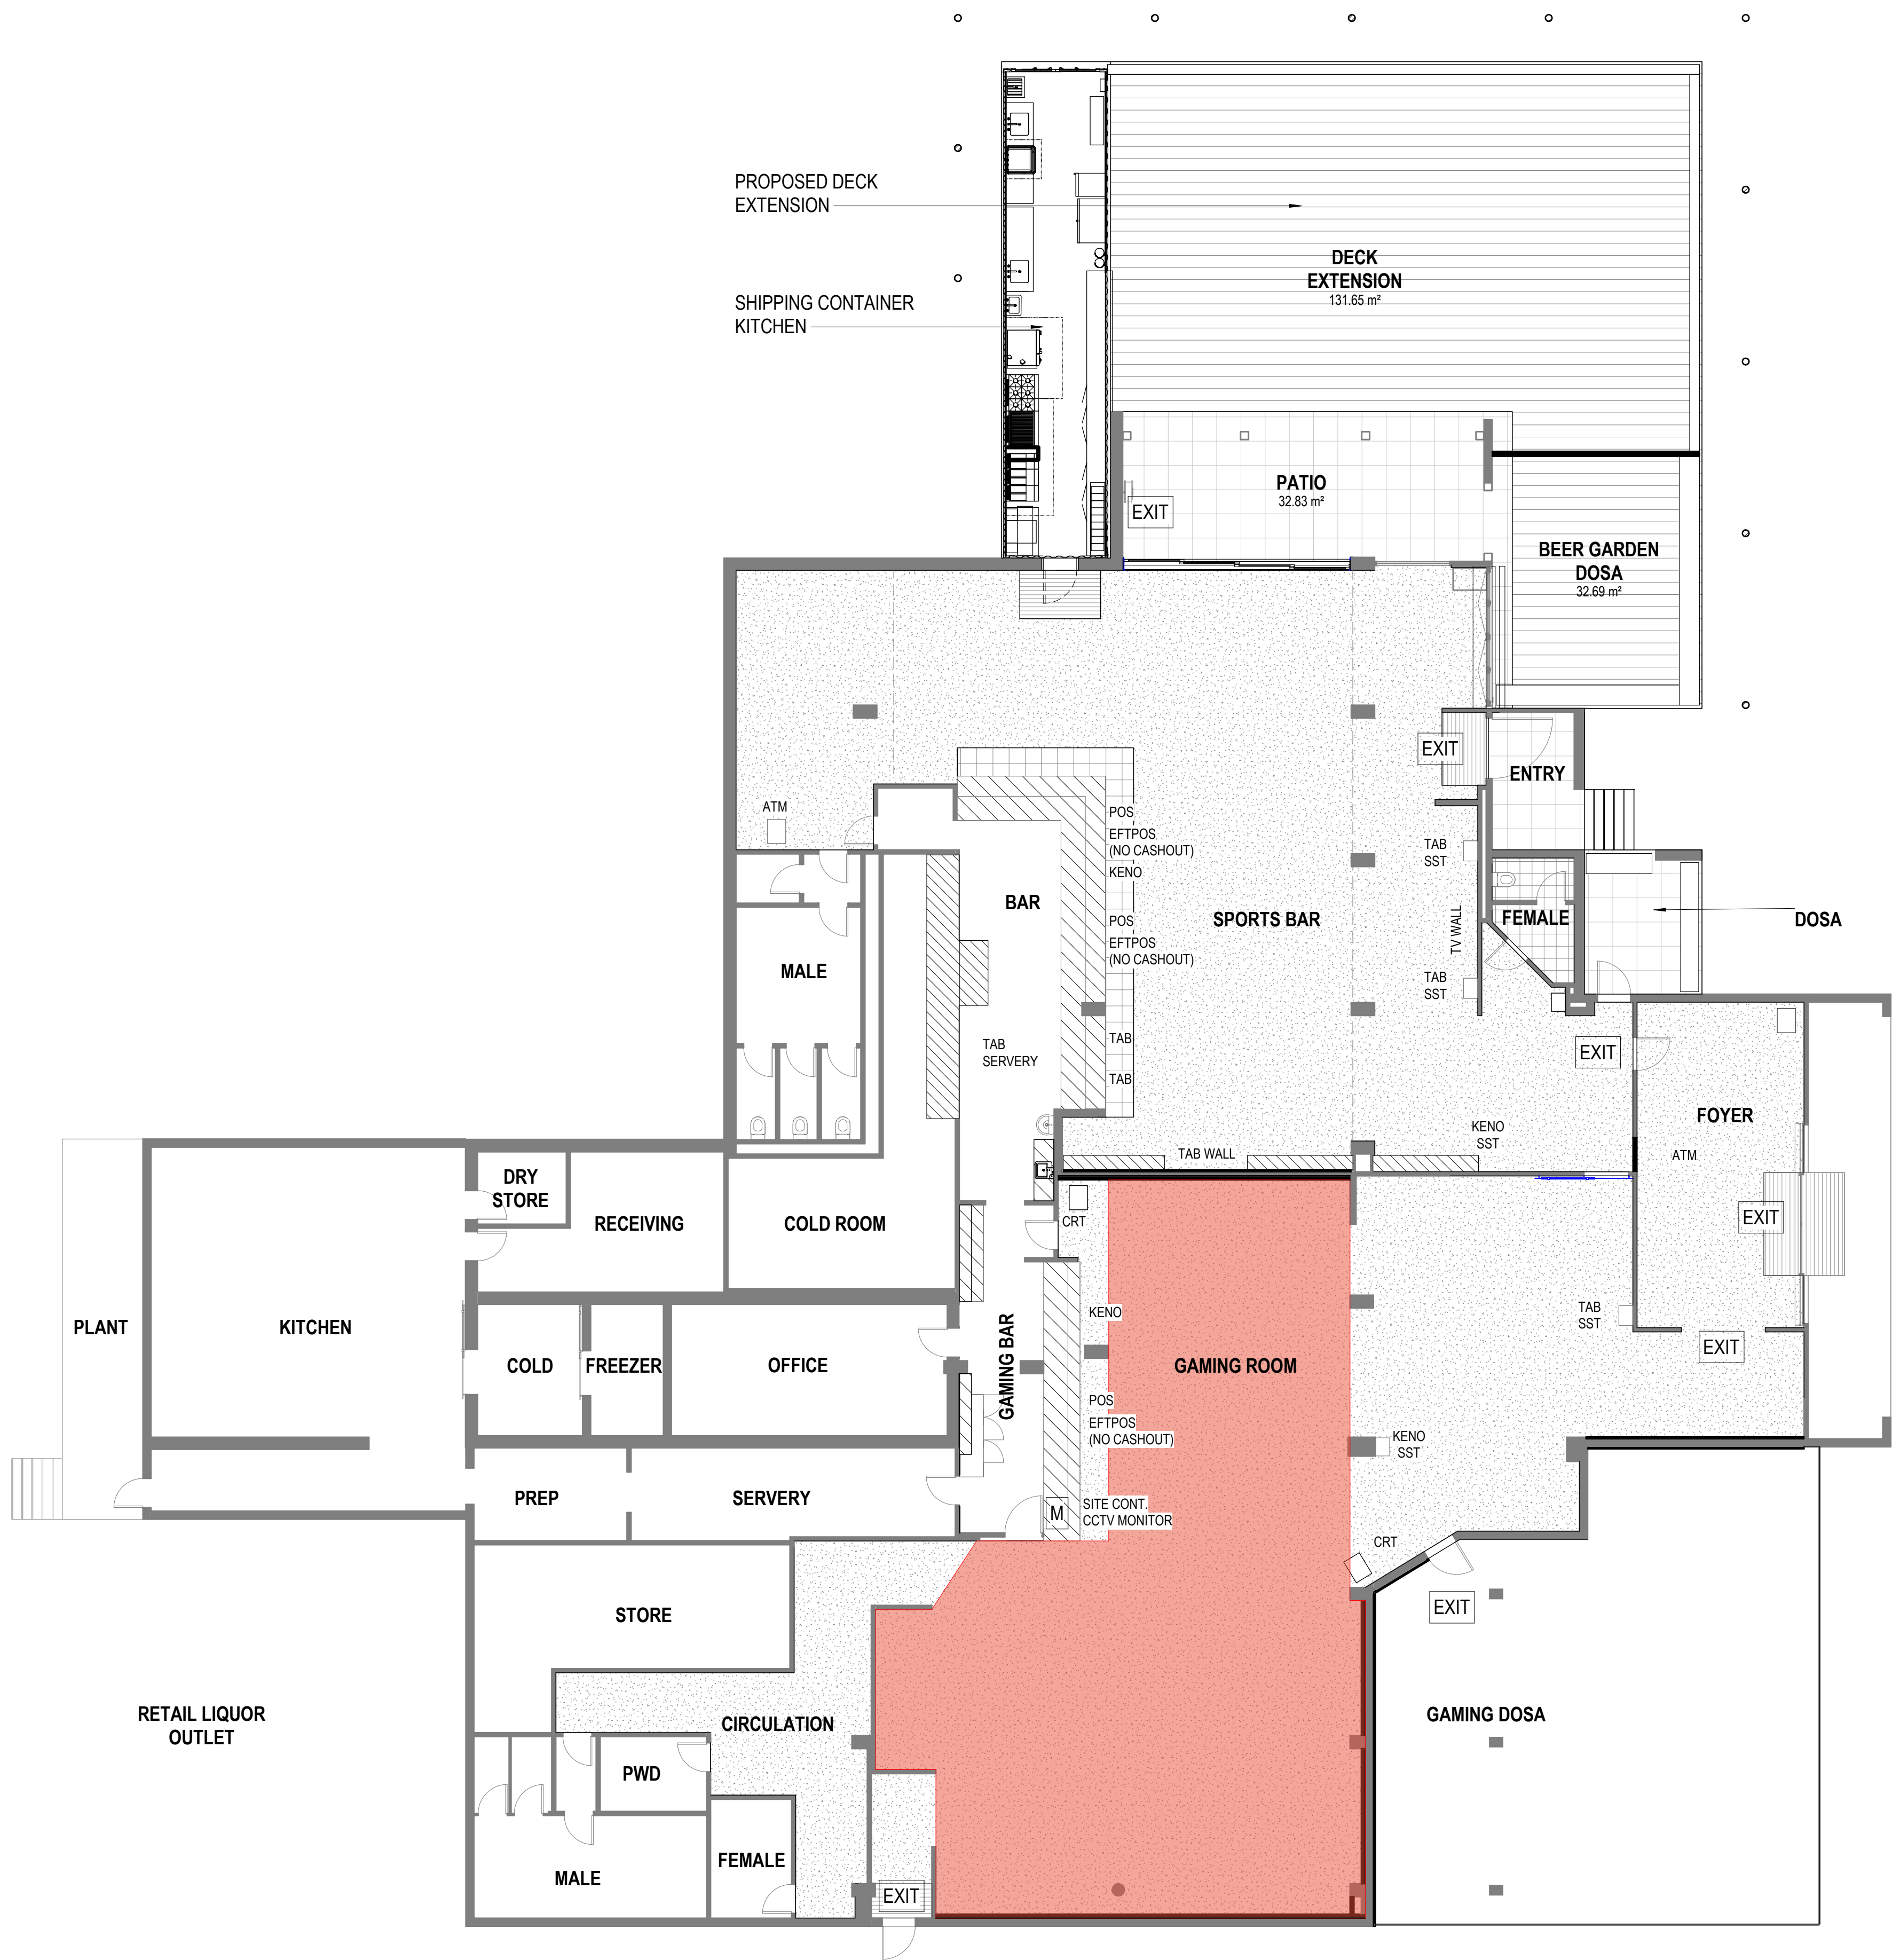

Revision			
REV	DESCRIPTION	DATE	APP.
1	Issue for Construction	26.07.23	EM
2	Minor Amendment Construction Issue	09.08.23	EM
3	Minor Change Request	24.08.23	EM


Client
AUSTRALIAN VENUE CO.

Project
INALA HOTEL

Drawing
OLGR PROPOSED FLOOR PLAN

A1 Scale 1 : 100
Project No. Q09
Revision 3
Number JVINA - AR - DR - 2211

Details
Do not scale this drawing and verify all dimensions and levels on site.

 

GAMING ROOM LEGEND

- CCTV CAMERA
- ATM MACHINE
- EMERGENCY EXIT
- CASH REDEMPTION TERMINAL
- CCTV MONITOR

Revision	REV	DESCRIPTION	DATE	APP.
1	Issue for Construction		26.07.23	EM
2	Minor Amendment Construction Issue		09.08.23	EM
3	Minor Change Request		24.08.23	EM

Client
AUSTRALIAN VENUE CO.

Project
INALA HOTEL

Drawing
OLGR GAMING ROOM LAYOUT

A1 Scale 1 : 50


Project No. Q09


Revision 3

Number JVINA - AR - DR - 2221

Details
Do not scale this drawing and verify all dimensions and levels on site.

0.5 0 0.5 1 1.5 2 2.5 3 3.5
SCALE 1:50 m

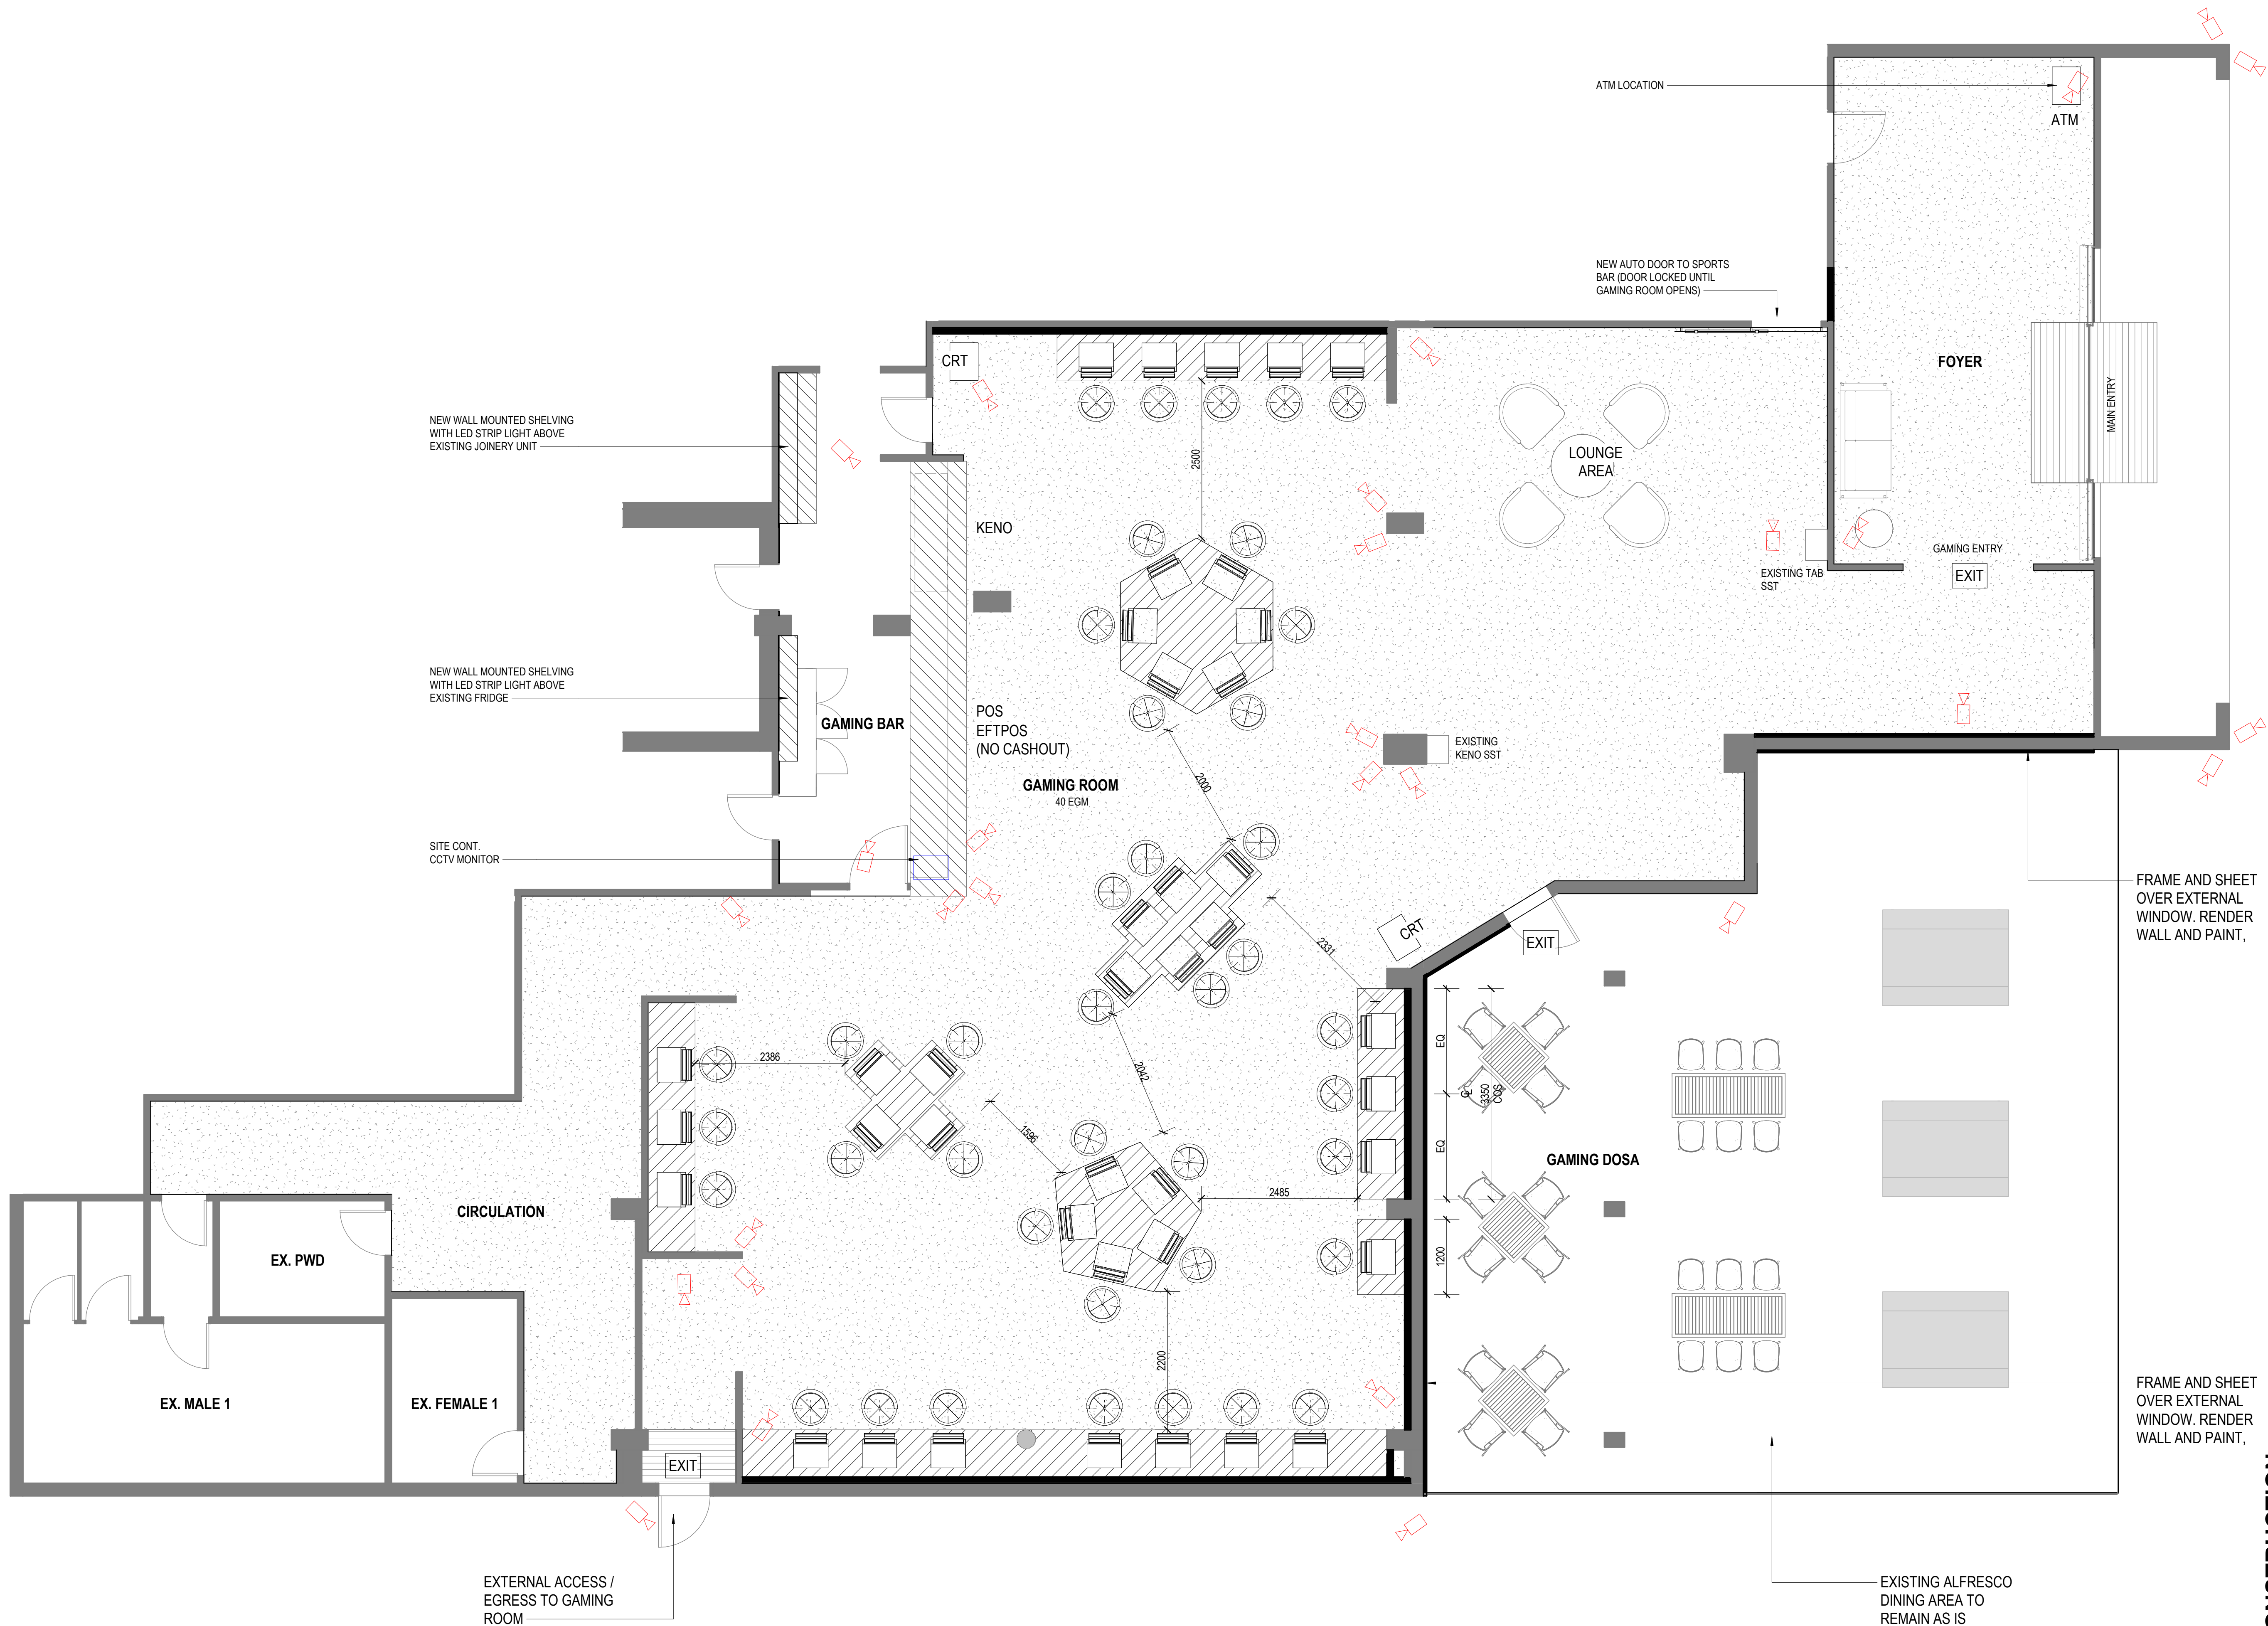

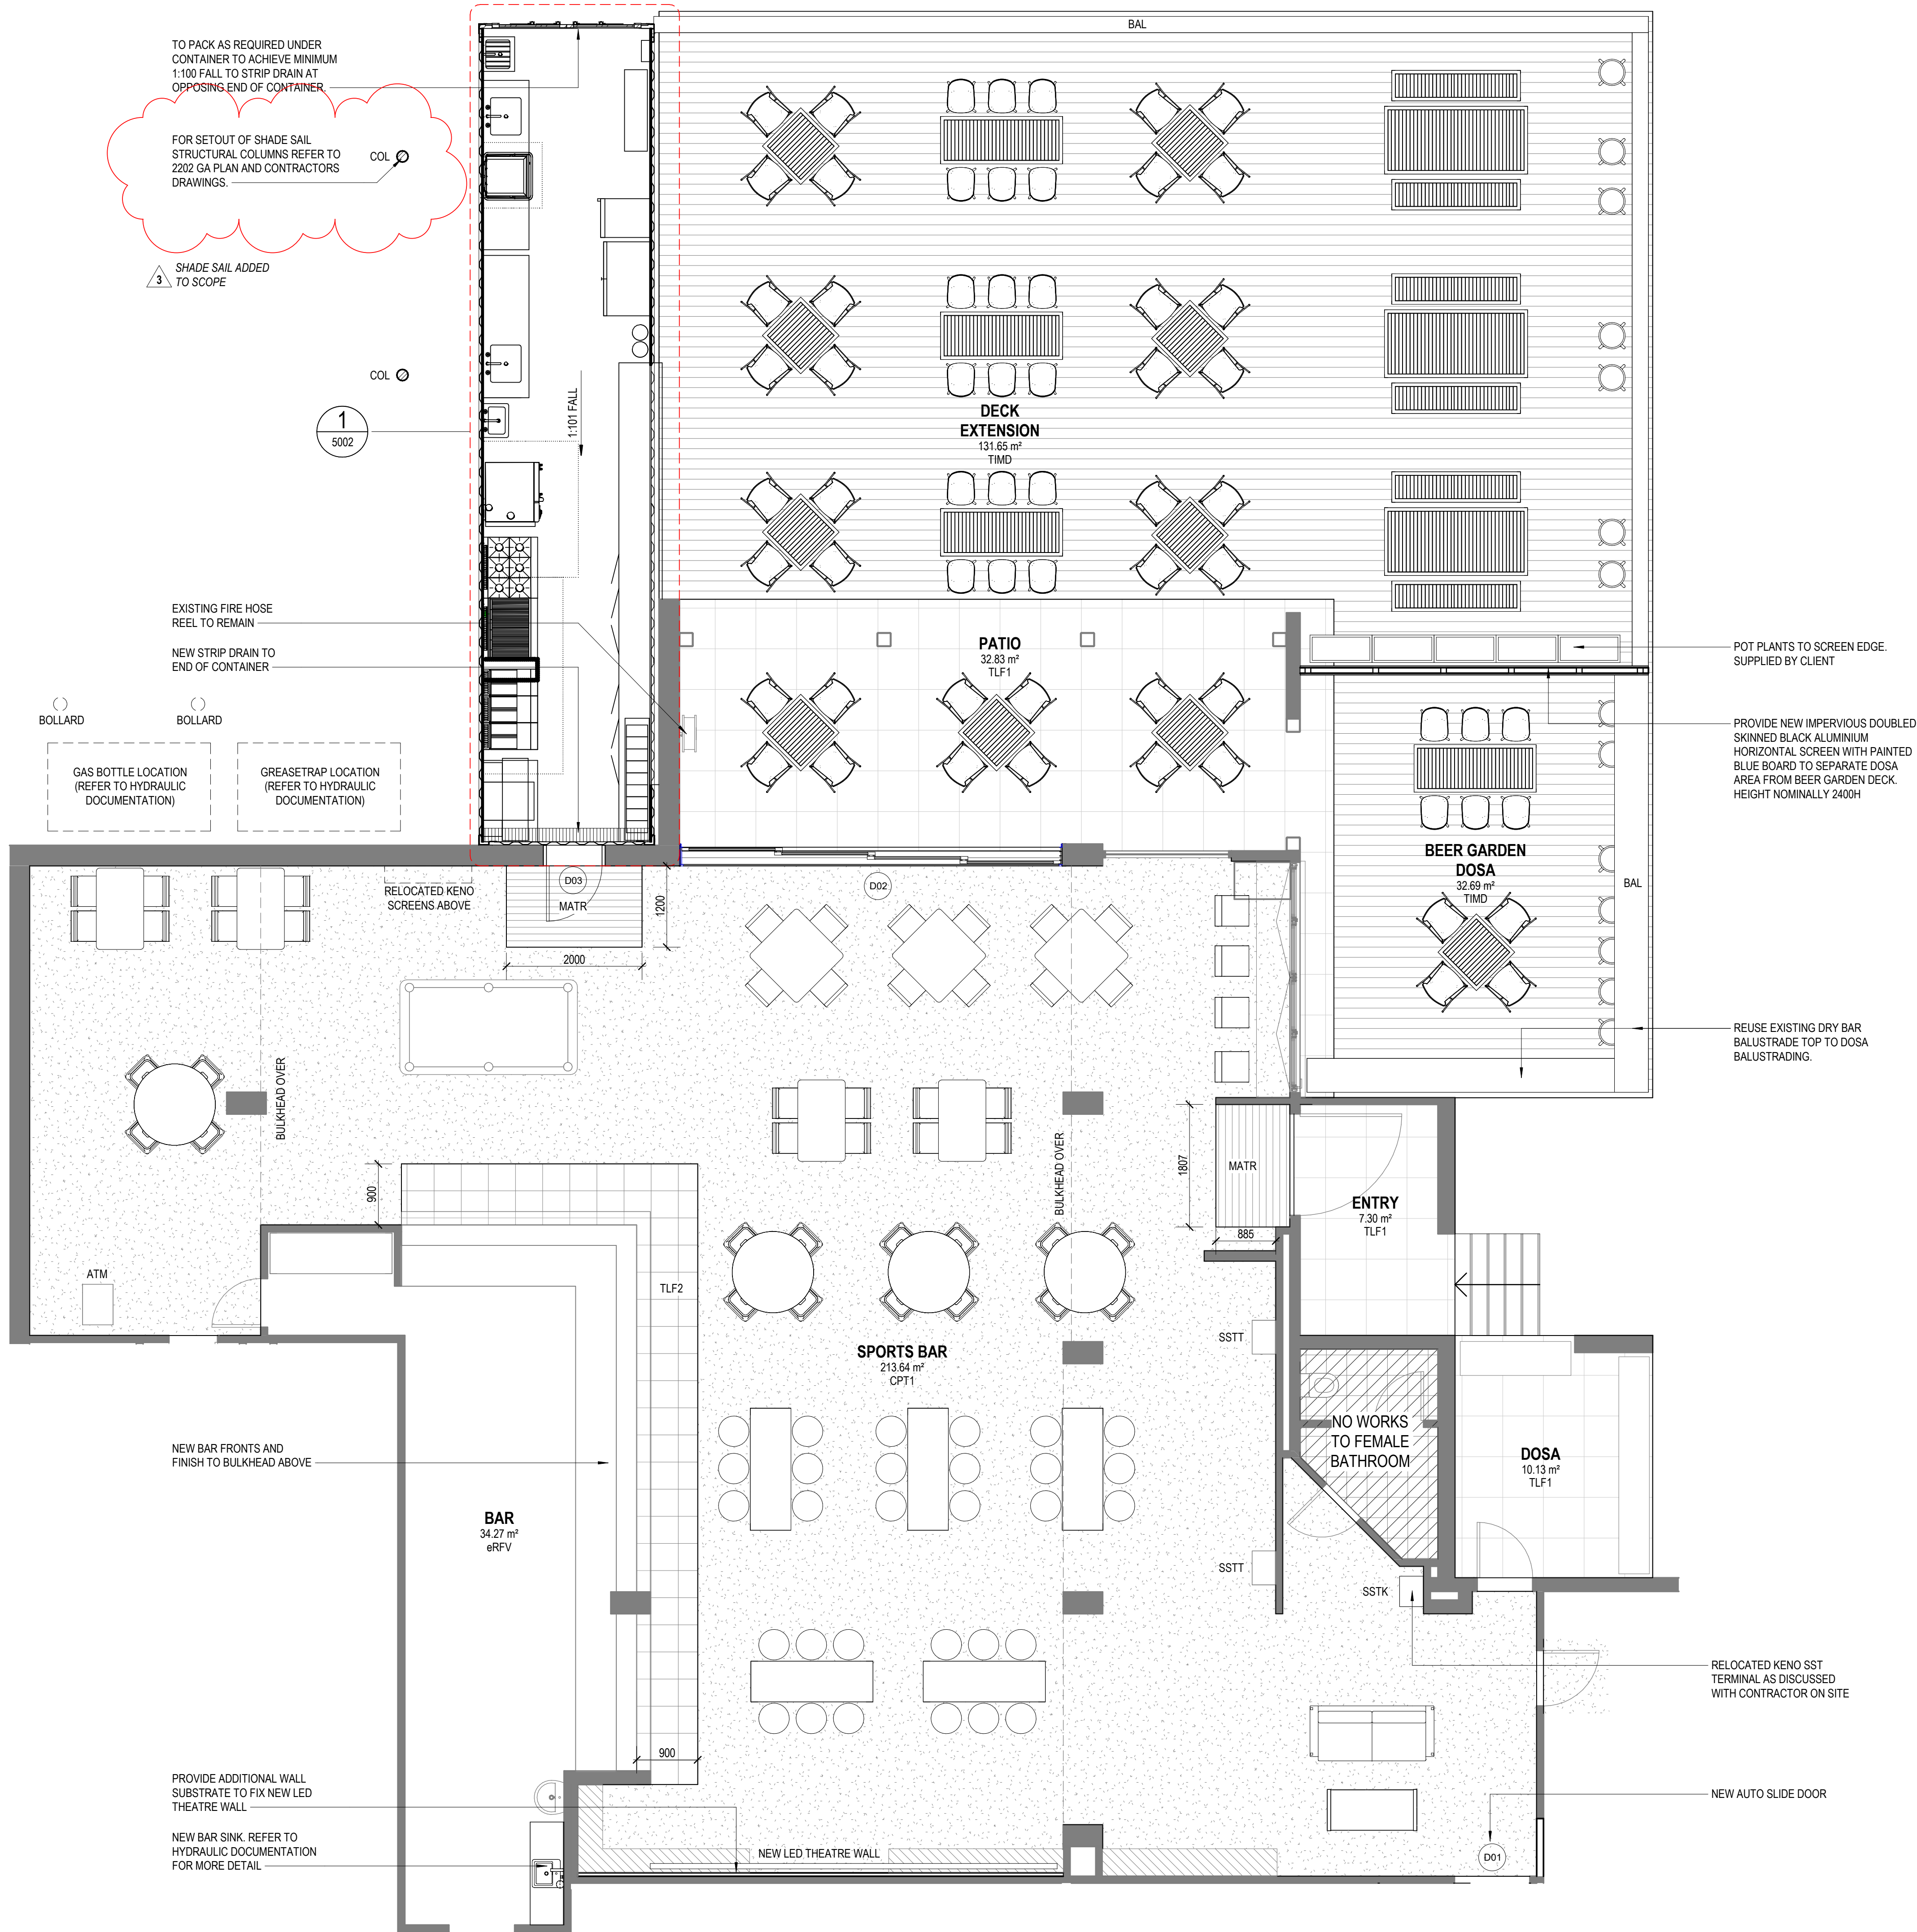

KEYNOTE LEGEND

ABBREV.	DESCRIPTION
ATM	AUTOMATED TELLER MACHINE
BAL	BALUSTRADE
COL	COLUMN
MATR	MATTING, RECESSED
SSTK	SELF SERVICE TERMINAL, KENO
SSTT	SELF SERVICE TERMINAL, TAB
TLF2	TILES, FLOOR, TYPE 2

GENERAL NOTES

- REFER TO AV DRAWINGS FOR SETOUT OF TV'S AND TV SCOPE EXTENT

DOOR SCHEDULE

NO.	TYPE	WIDTH	HEIGHT	FRAME FINISH
D01	AUTO SLIDE	1000	2400	BLACK
D02	SLIDING STACK	5500	2800	BLACK
D03	SINGLE SWING	820	2400	BLACK

Australian Venue Co.

We acknowledge the Yuggera and Turrbal Peoples, Traditional Custodians of the land on which Inala Hotel is sited, and pay respects to their Elders past, present and emerging.

Revision

REV	DESCRIPTION	DATE	APP.
1	Issue for Construction	26.07.23	EM
2	Minor Amendment Construction Issue	09.08.23	EM
3	Minor Change Request	24.08.23	EM

Client

AUSTRALIAN VENUE CO.

Project

INALA HOTEL

Drawing

SPORTS BAR & BEER GARDEN LAYOUT

A1 Scale 1 : 50

Project No. Q09

Revision 3

Number JVINA - AR - DR - 2231

Details

Do not scale this drawing and verify all dimensions and levels on site.

0.5 0 0.5 1 1.5 2 2.5 3 3.5
SCALE 1:50 m

ABBREV.	DESCRIPTION
CLG	CEILING, GRID TILES 1200 x 600
CLM	CEILING, METAL
CLP	CEILING, PLASTERBOARD
LF2	LIGHT FITTING, TYPE 2
LF5	LIGHT FITTING, TYPE 5
RAKE	RAKING SURFACE
SHDS	SHADE SAIL

- ALL DOWNLIGHTS ARE TO BE REPLACED WITH 90mm WHITE, LED WARM WHITE DOWNLIGHT.
- WHERE EXISTING DOWNLIGHT IS GREATER THAN 90mm IN SIZE, CONTRACTOR TO REMOVE LIGHT, PATCH AND PAINT OPENING, AND PROVIDE NEW OPENING SUITABLE FOR 90mm DOWNLIGHT.



Revision			
REV	DESCRIPTION	DATE	APP.
1	Issue for Construction	26.07.23	EM
2	Minor Amendment Construction Issue	09.08.23	EM
3	Minor Change Request	24.08.23	EM

Client
AUSTRALIAN VENUE CO.

Project
INALA HOTEL

Drawing

REFLECTED CEILING PLAN

A1 Scale 1 : 100
Project No. Q09
Revision 3

Number JVINA - AR - DR - 2501

Details

Do not scale this drawing and verify all dimensions and levels on site.

CONSTRUCTION



We acknowledge the Yuggera and Turrbal Peoples, Traditional Custodians of the land on which Inala Hotel is sited, and pay respects to their Elders past, present and emerging.

KEYNOTE LEGEND

ABBREV.	DESCRIPTION
ACCH	ACCESS HATCH
CAS	CASSETTE
DL90	DOWNLIGHT, 90mm
EXIT	EXIT LIGHT
FANC	FAN, CEILING MOUNTED
LF2	LIGHT FITTING, TYPE 2
LF5	LIGHT FITTING, TYPE 5
PEN	PENDANT
WL	WALL LIGHT
WLH	WALL MOUNTED HEATER

DOWNLIGHT TAKEOFF

ABBREV.	DESCRIPTION
DL90	DOWNLIGHT, 90mm
Grand total: 46	

GENERAL NOTES

- ALL DOWNLIGHTS ARE TO BE REPLACED WITH 90mm WHITE, LED WARM WHITE DOWNLIGHT.
- WHERE EXISTING DOWNLIGHT IS GREATER THAN 90mm IN SIZE, CONTRACTOR TO REMOVE LIGHT, PATCH AND PAINT OPENING, AND PROVIDE NEW OPENING SUITABLE FOR 90mm DOWNLIGHT.

Revision

REV	DESCRIPTION	DATE	APP.
1	Issue for Construction	26.07.23	EM
2	Minor Amendment Construction Issue	09.08.23	EM
3	Minor Change Request	24.08.23	EM

Client

AUSTRALIAN VENUE CO.

Project

INALA HOTEL

Drawing

OLGR GAMING ROOM
RCP

A1 Scale 1 : 50

Project No. Q09

Revision 3


Number JVINA - AR - DR - 2521

Details

Do not scale this drawing and verify all dimensions and levels on site.

CONSTRUCTION

0.5 0 0.5 1 1.5 2 2.5 3 3.5
SCALE 1:50 m

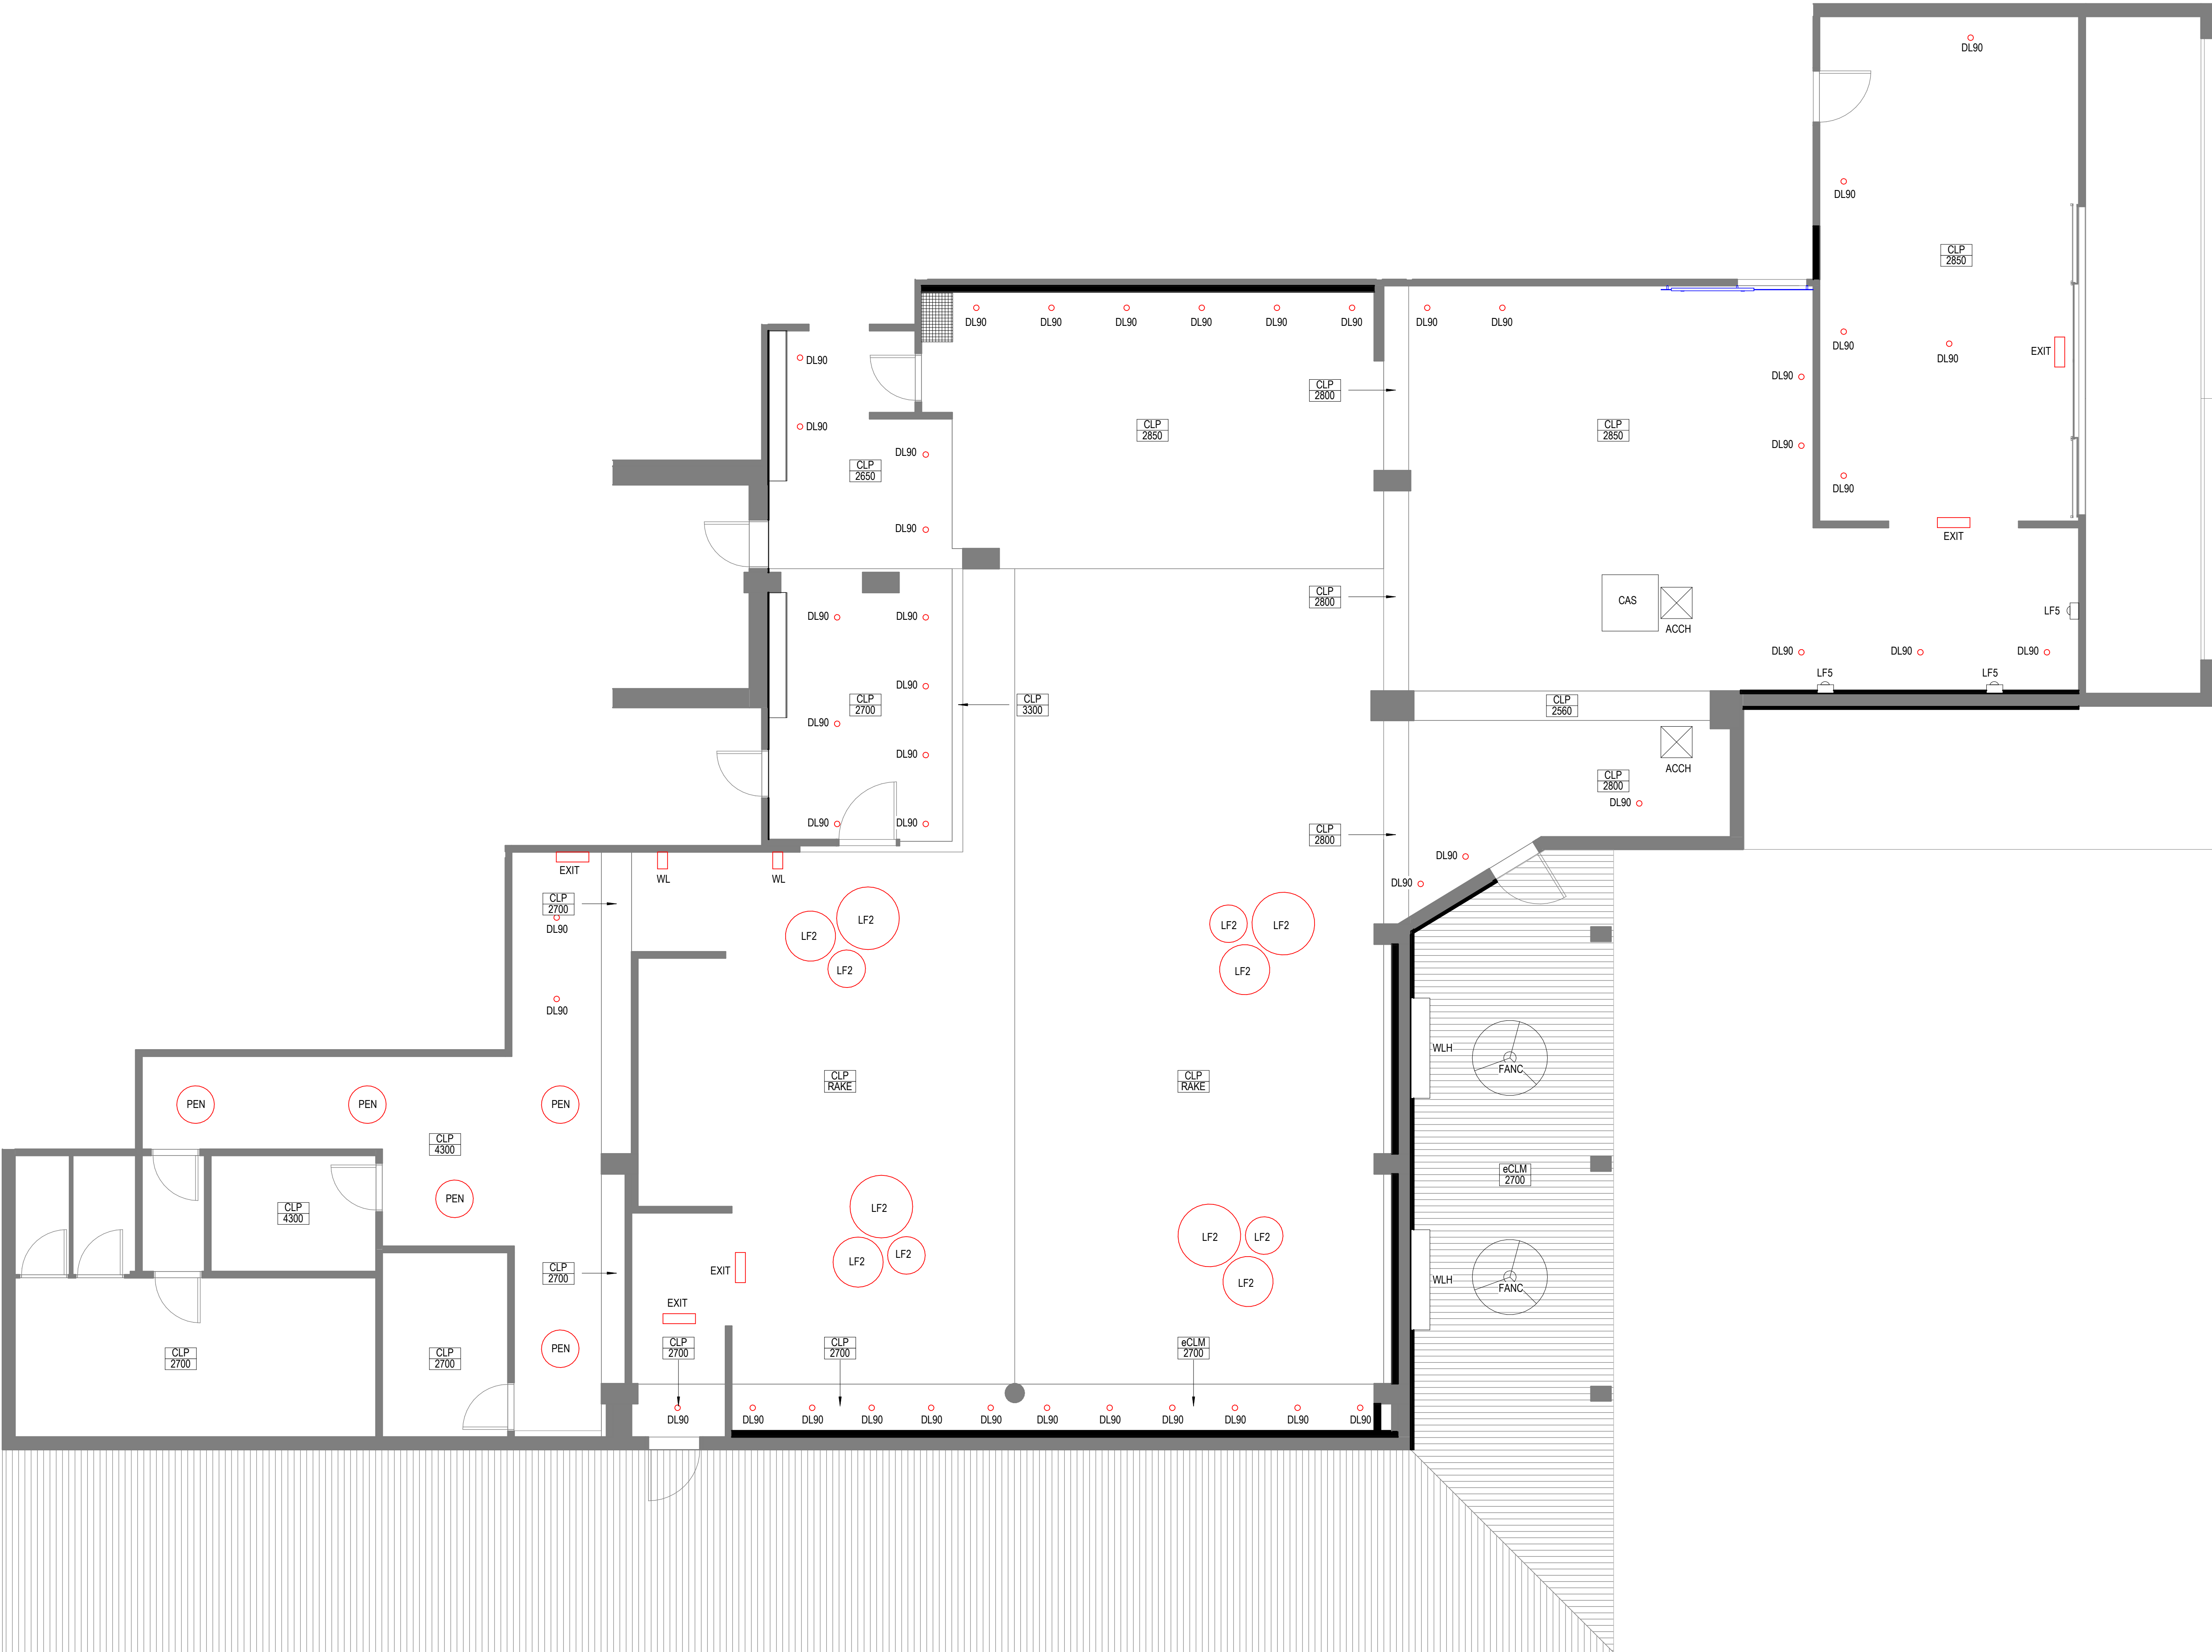

KEYNOTE LEGEND


ABBREV.	DESCRIPTION
ACCH	ACCESS HATCH
CAS	CASSETTE
CLG	CEILING, GRID TILES 1200 x 600
CLP	CEILING, PLASTERBOARD
DL90	DOWNLIGHT, 90mm
DL160	DOWNLIGHT, 160mm
EXIT	EXIT LIGHT
FANC	FAN, CEILING MOUNTED
SCRAH	SCREENING, ALUMINIUM, HORIZONTAL
SPK	SPEAKER
WAP	WIRELESS ACCESS POINT
WLH	WALL MOUNTED HEATER

DOWNLIGHT TAKEOFF

ABBREV.	DESCRIPTION
DL90	DOWNLIGHT, 90mm
DL160	DOWNLIGHT, 160mm
Grand total: 66	

GENERAL NOTES

- ALL DOWNLIGHTS ARE TO BE REPLACED WITH 90mm WHITE, LED WARM WHITE DOWNLIGHT.
- WHERE EXISTING DOWNLIGHT IS GREATER THAN 90mm IN SIZE, CONTRACTOR TO REMOVE LIGHT, PATCH AND PAINT OPENING, AND PROVIDE NEW OPENING SUITABLE FOR 90mm DOWNLIGHT.
- 4 x 90mm DOWNLIGHTS PROPOSED TO BE DEMOLISHED IN FRONT OF NEW LED THEATRE WALL SCREEN.

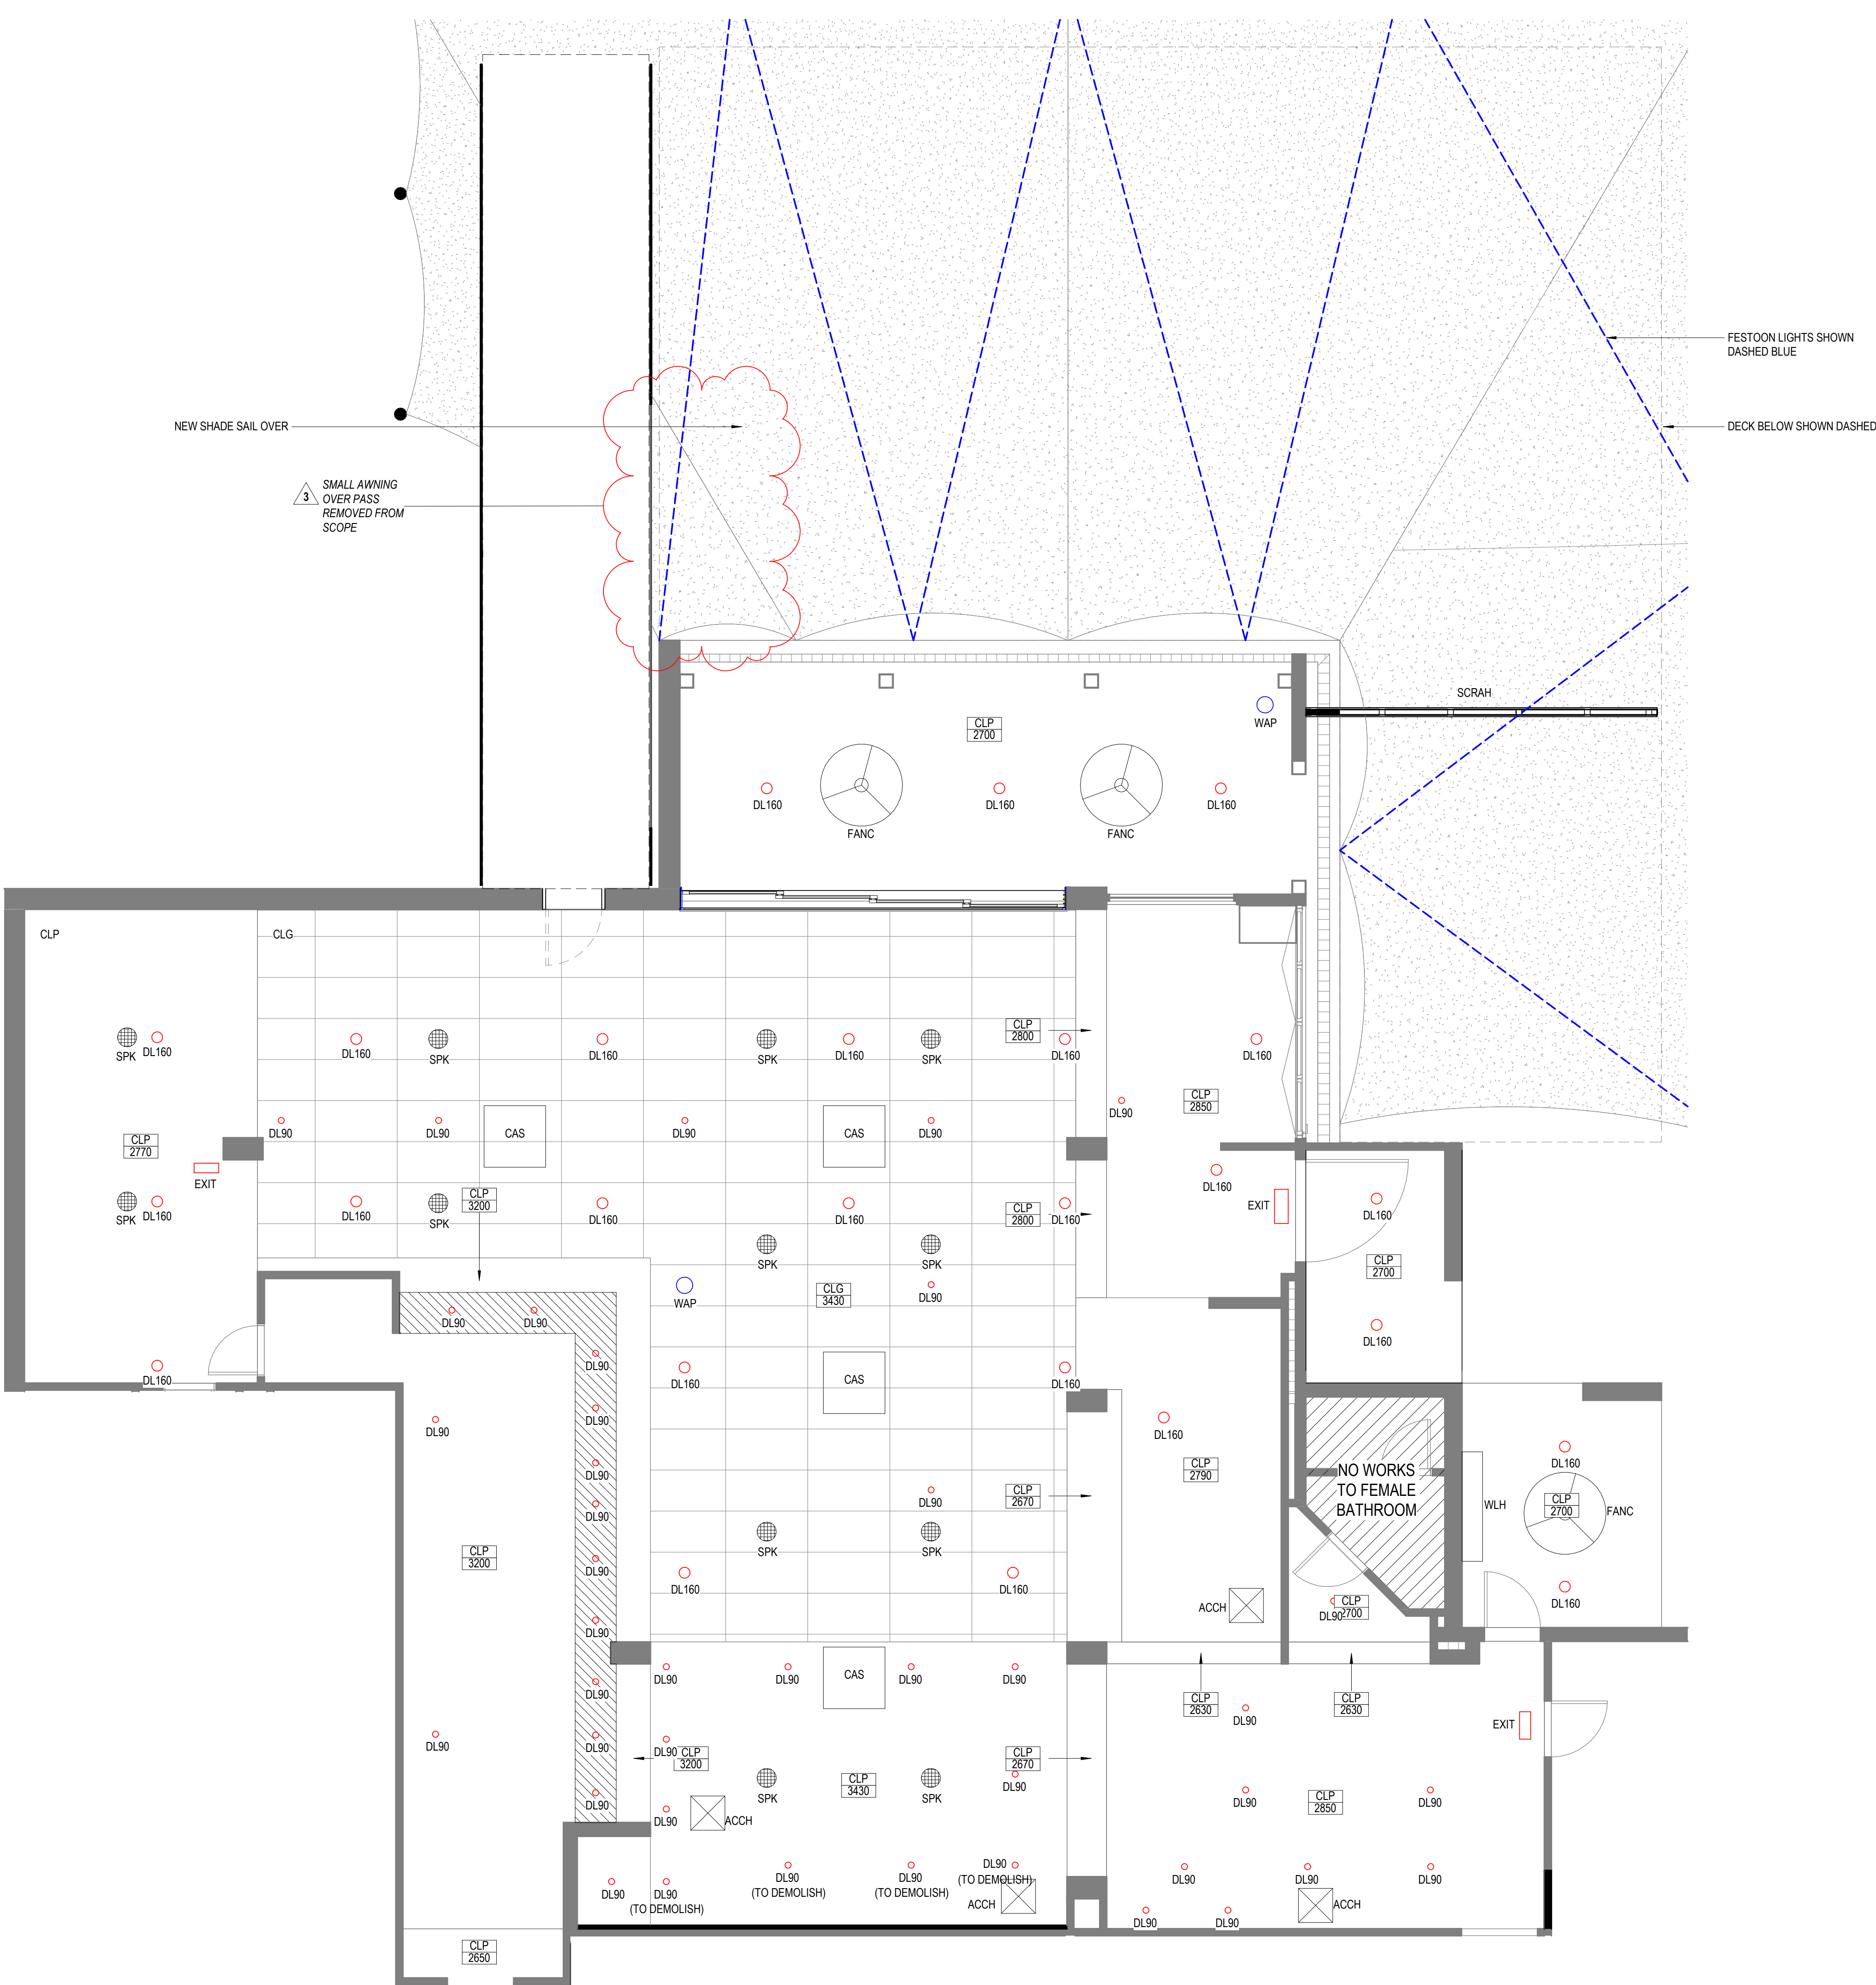

Revision

REV	DESCRIPTION	DATE	APP.
1	Issue for Construction	26.07.23	EM
2	Minor Amendment Construction Issue	09.08.23	EM
3	Minor Change Request	24.08.23	EM

Client

AUSTRALIAN VENUE CO.

Project

INALA HOTEL

Drawing

SPORTS BAR & BEER GARDEN RCP

A1 Scale 1 : 50

Project No. Q09


Revision 3

Number JVINA - AR - DR - 2531

Details

Do not scale this drawing and verify all dimensions and levels on site.

0.5 0 0.5 1 1.5 2 2.5 3 3.5
SCALE 1:50 m

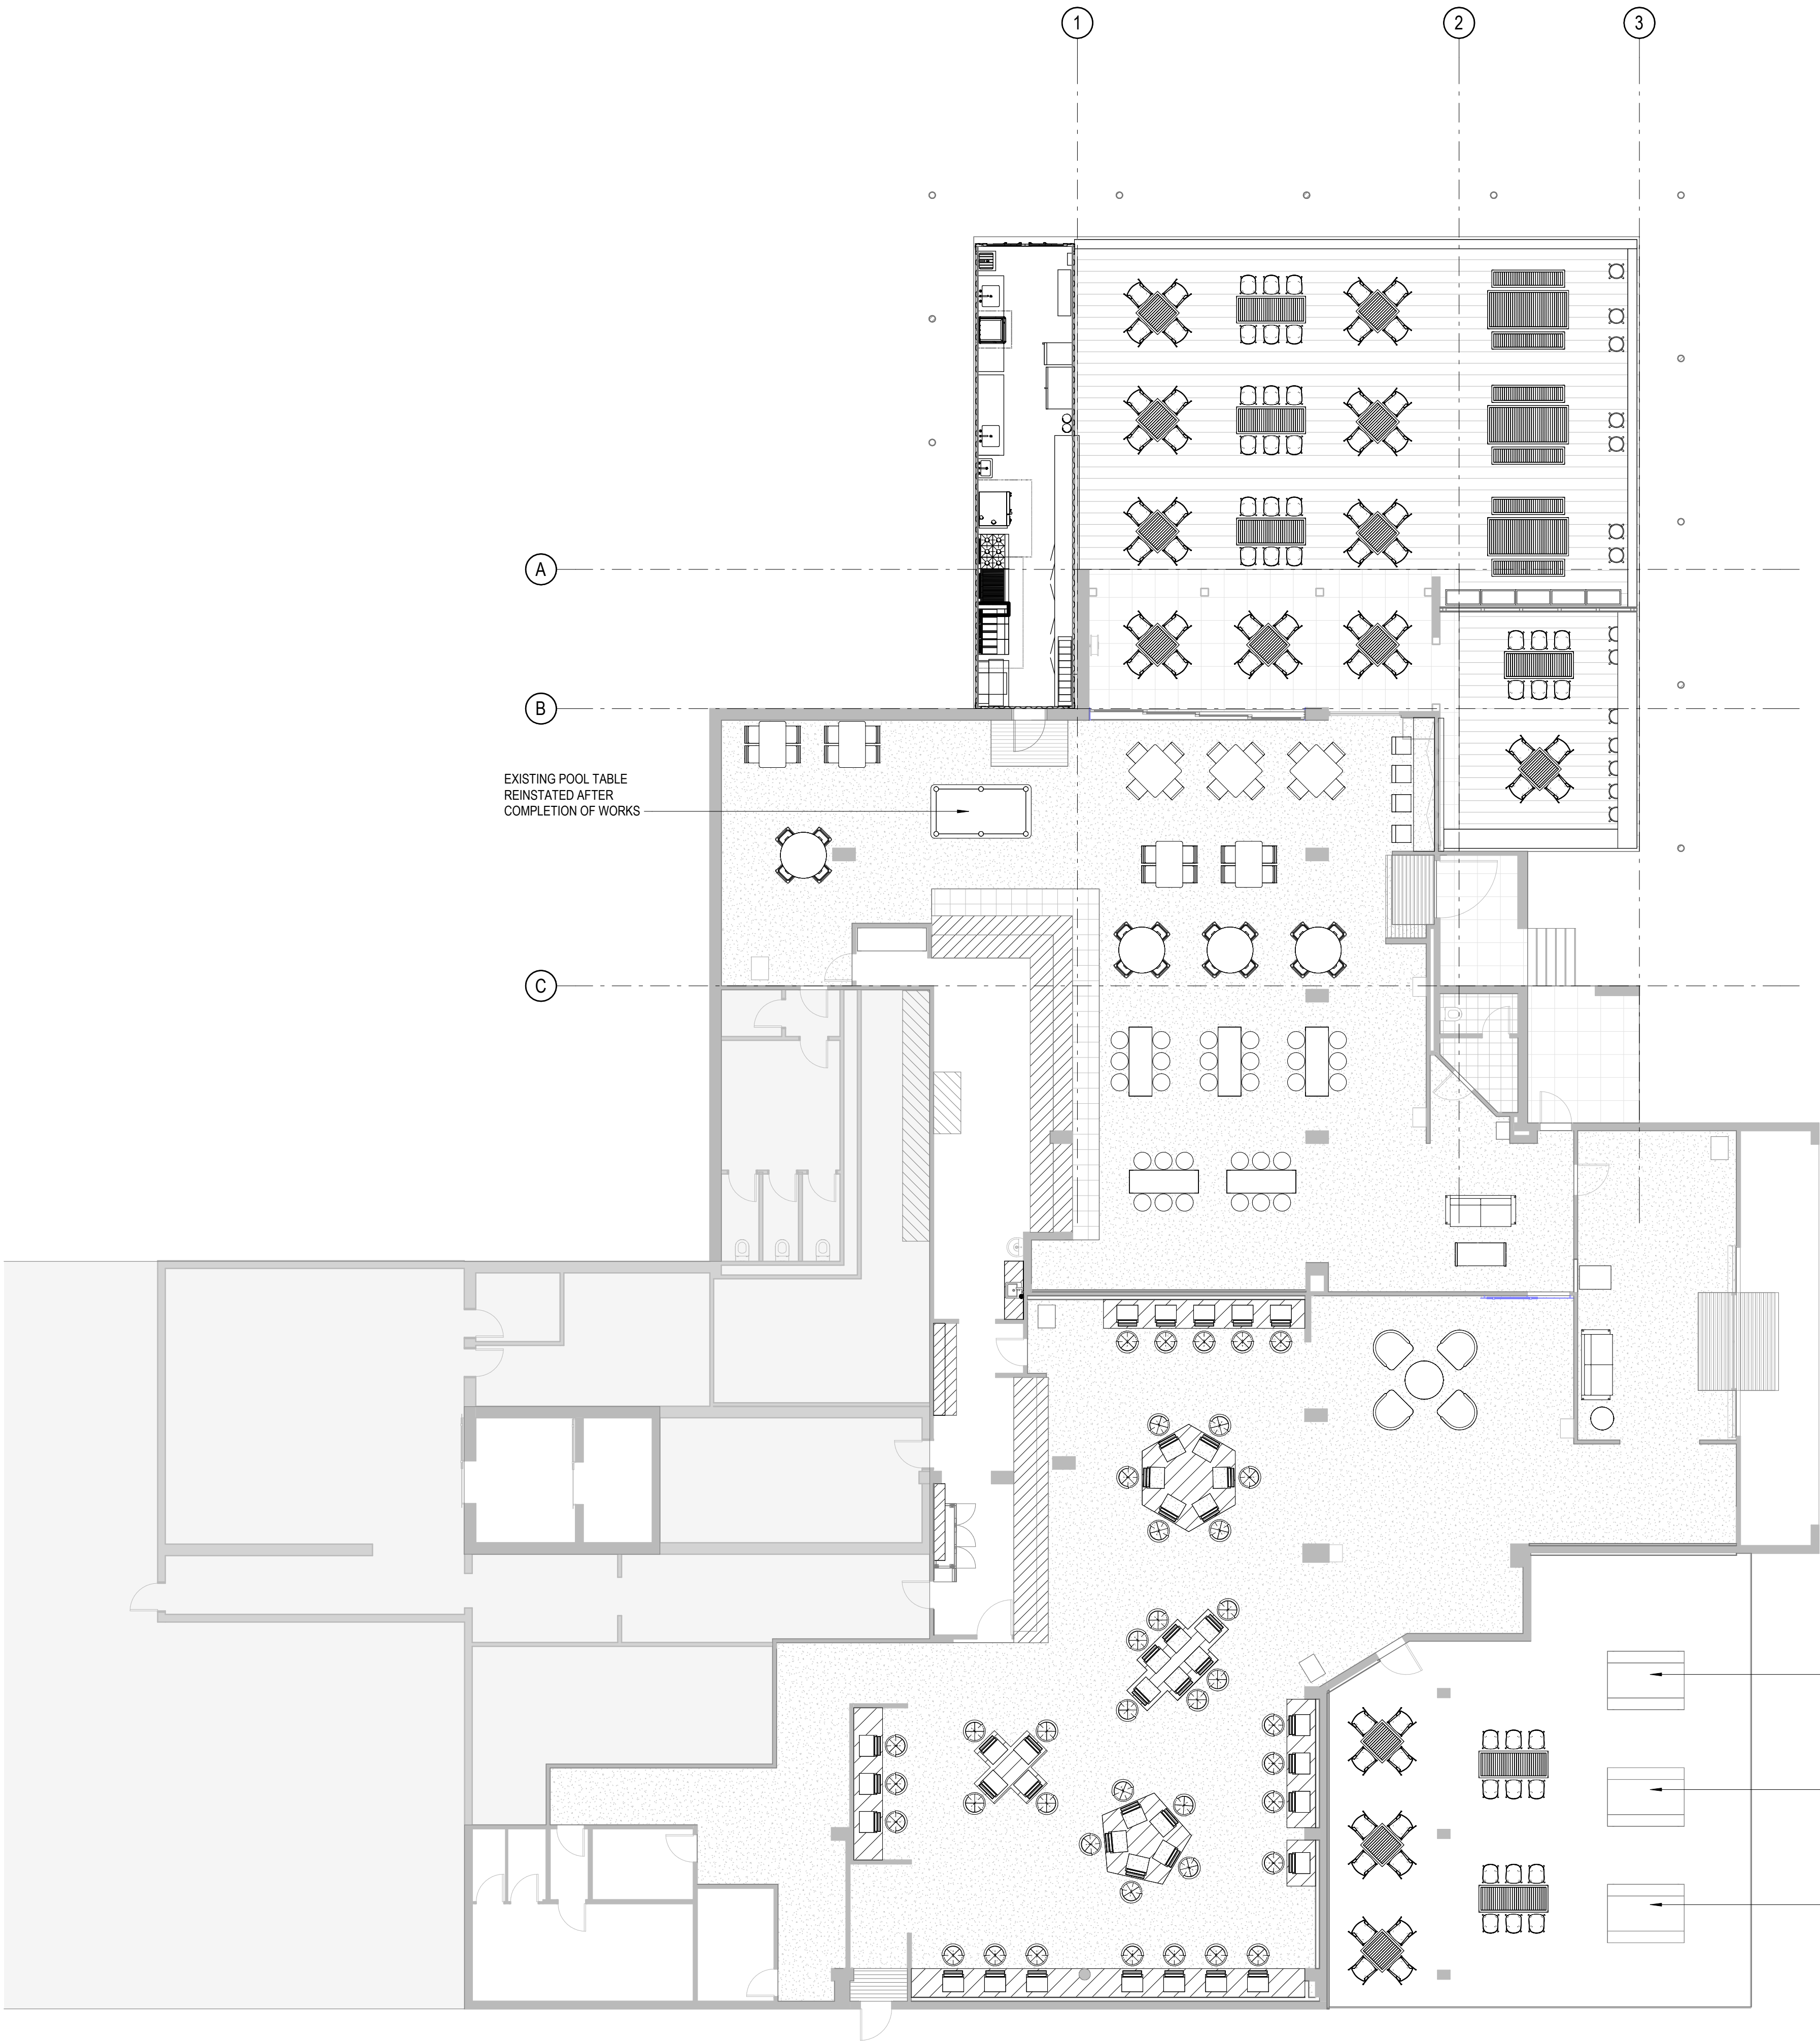

GENERAL NOTES

- CLIENT TO PROVIDE ALL FFE UNO.
- LAYOUT SHOWN INDICATIVE AND FOR REFERENCE PURPOSES ONLY.

Australian
Venue Co.

We acknowledge the Yuggera and Turrbal Peoples,
Traditional Custodians of the land on which Inala
Hotel is sited, and pay respects to their Elders past,
present and emerging.

Revision

REV	DESCRIPTION	DATE	APP.
1	Issue for Construction	26.07.23	EM
2	Minor Amendment Construction Issue	09.08.23	EM
3	Minor Change Request	24.08.23	EM

Client

AUSTRALIAN VENUE CO.

Project

INALA HOTEL

Drawing

FFE PLAN

A1 Scale 1 : 100

Project No. Q09

Revision 3

Number JVINA - AR - DR - 2601

Details

Do not scale this drawing and verify all dimensions and levels on site.

CONSTRUCTION



KEYNOTE LEGEND

ABBREV.	DESCRIPTION
CPT1	CARPET, TYPE 1
CPT2	CARPET, TYPE 2
MATR	MATTING, RECESSED
P1	PAINT, FINISH TYPE 1
P2	PAINT, FINISH TYPE 2
P3	PAINT, FINISH TYPE 3
P4	PAINT, FINISH TYPE 4
P6	PAINT, FINISH TYPE 6
P7	PAINT, FINISH TYPE 7
RFE	RESILIENT FLOORING, EPOXY
TIMD	TIMBER, DECKING
TLF1	TILES, FLOOR, TYPE 1
TLF2	TILES, FLOOR, TYPE 2
TLW1	TILES, WALL, TYPE 1
TLW2	TILES, WALL, TYPE 2
VJ	VERTICAL JOIN, BOARD / PANELLING
W1	WALLPAPER, FINISH TYPE 1
W2	WALLPAPER, FINISH TYPE 2

FINISHES LEGEND

	PAINT FINISH (FULL HEIGHT)
	PAINT FINISH EXTERNAL (LOWER HALF)
	PAINT FINISH EXTERNAL (UPPER HALF)
	TWO TONE PAINT FINISH
	FULL HEIGHT WALL TILING
	VJ BOARD 1200H + WALLPAPER
	VJ BOARD
	WALLPAPER (FULL HEIGHT)
	TILE, FLOORING TYPE 1 (TLF1) COLOUR
	TILE, FLOORING TYPE 2 (TLF2) COLOUR
	CARPET, FLOORING TYPE 1 (CPT1) KILT
	CARPET, FLOORING TYPE 2 (CPT2) BRIAR FLORAL
	TIMBER DECKING AS PER SPECIFICATION
	PAINT FINISH (FULL HEIGHT)
	TWO TONE PAINT FINISH
	WALLPAPER (FULL HEIGHT)
	VJ 1200H + WALLPAPER
	VJ FINISH
	WALL TILING (FULL HEIGHT)

Revision			
REV	DESCRIPTION	DATE	APP.
1	Issue for Construction	26.07.23	EM
2	Minor Amendment Construction Issue	09.08.23	EM
3	Minor Change Request	24.08.23	EM

Client
AUSTRALIAN VENUE CO.

Project
INALA HOTEL

Drawing
FINISHES PLAN


A1 Scale As indicated
Project No. Q09
Revision 3


Number JVINA - AR - DR - 2801

Details
Do not scale this drawing and verify all dimensions and levels on site.

CONSTRUCTION

1 0 1 2 3 4 5 6 7
SCALE 1:100 m

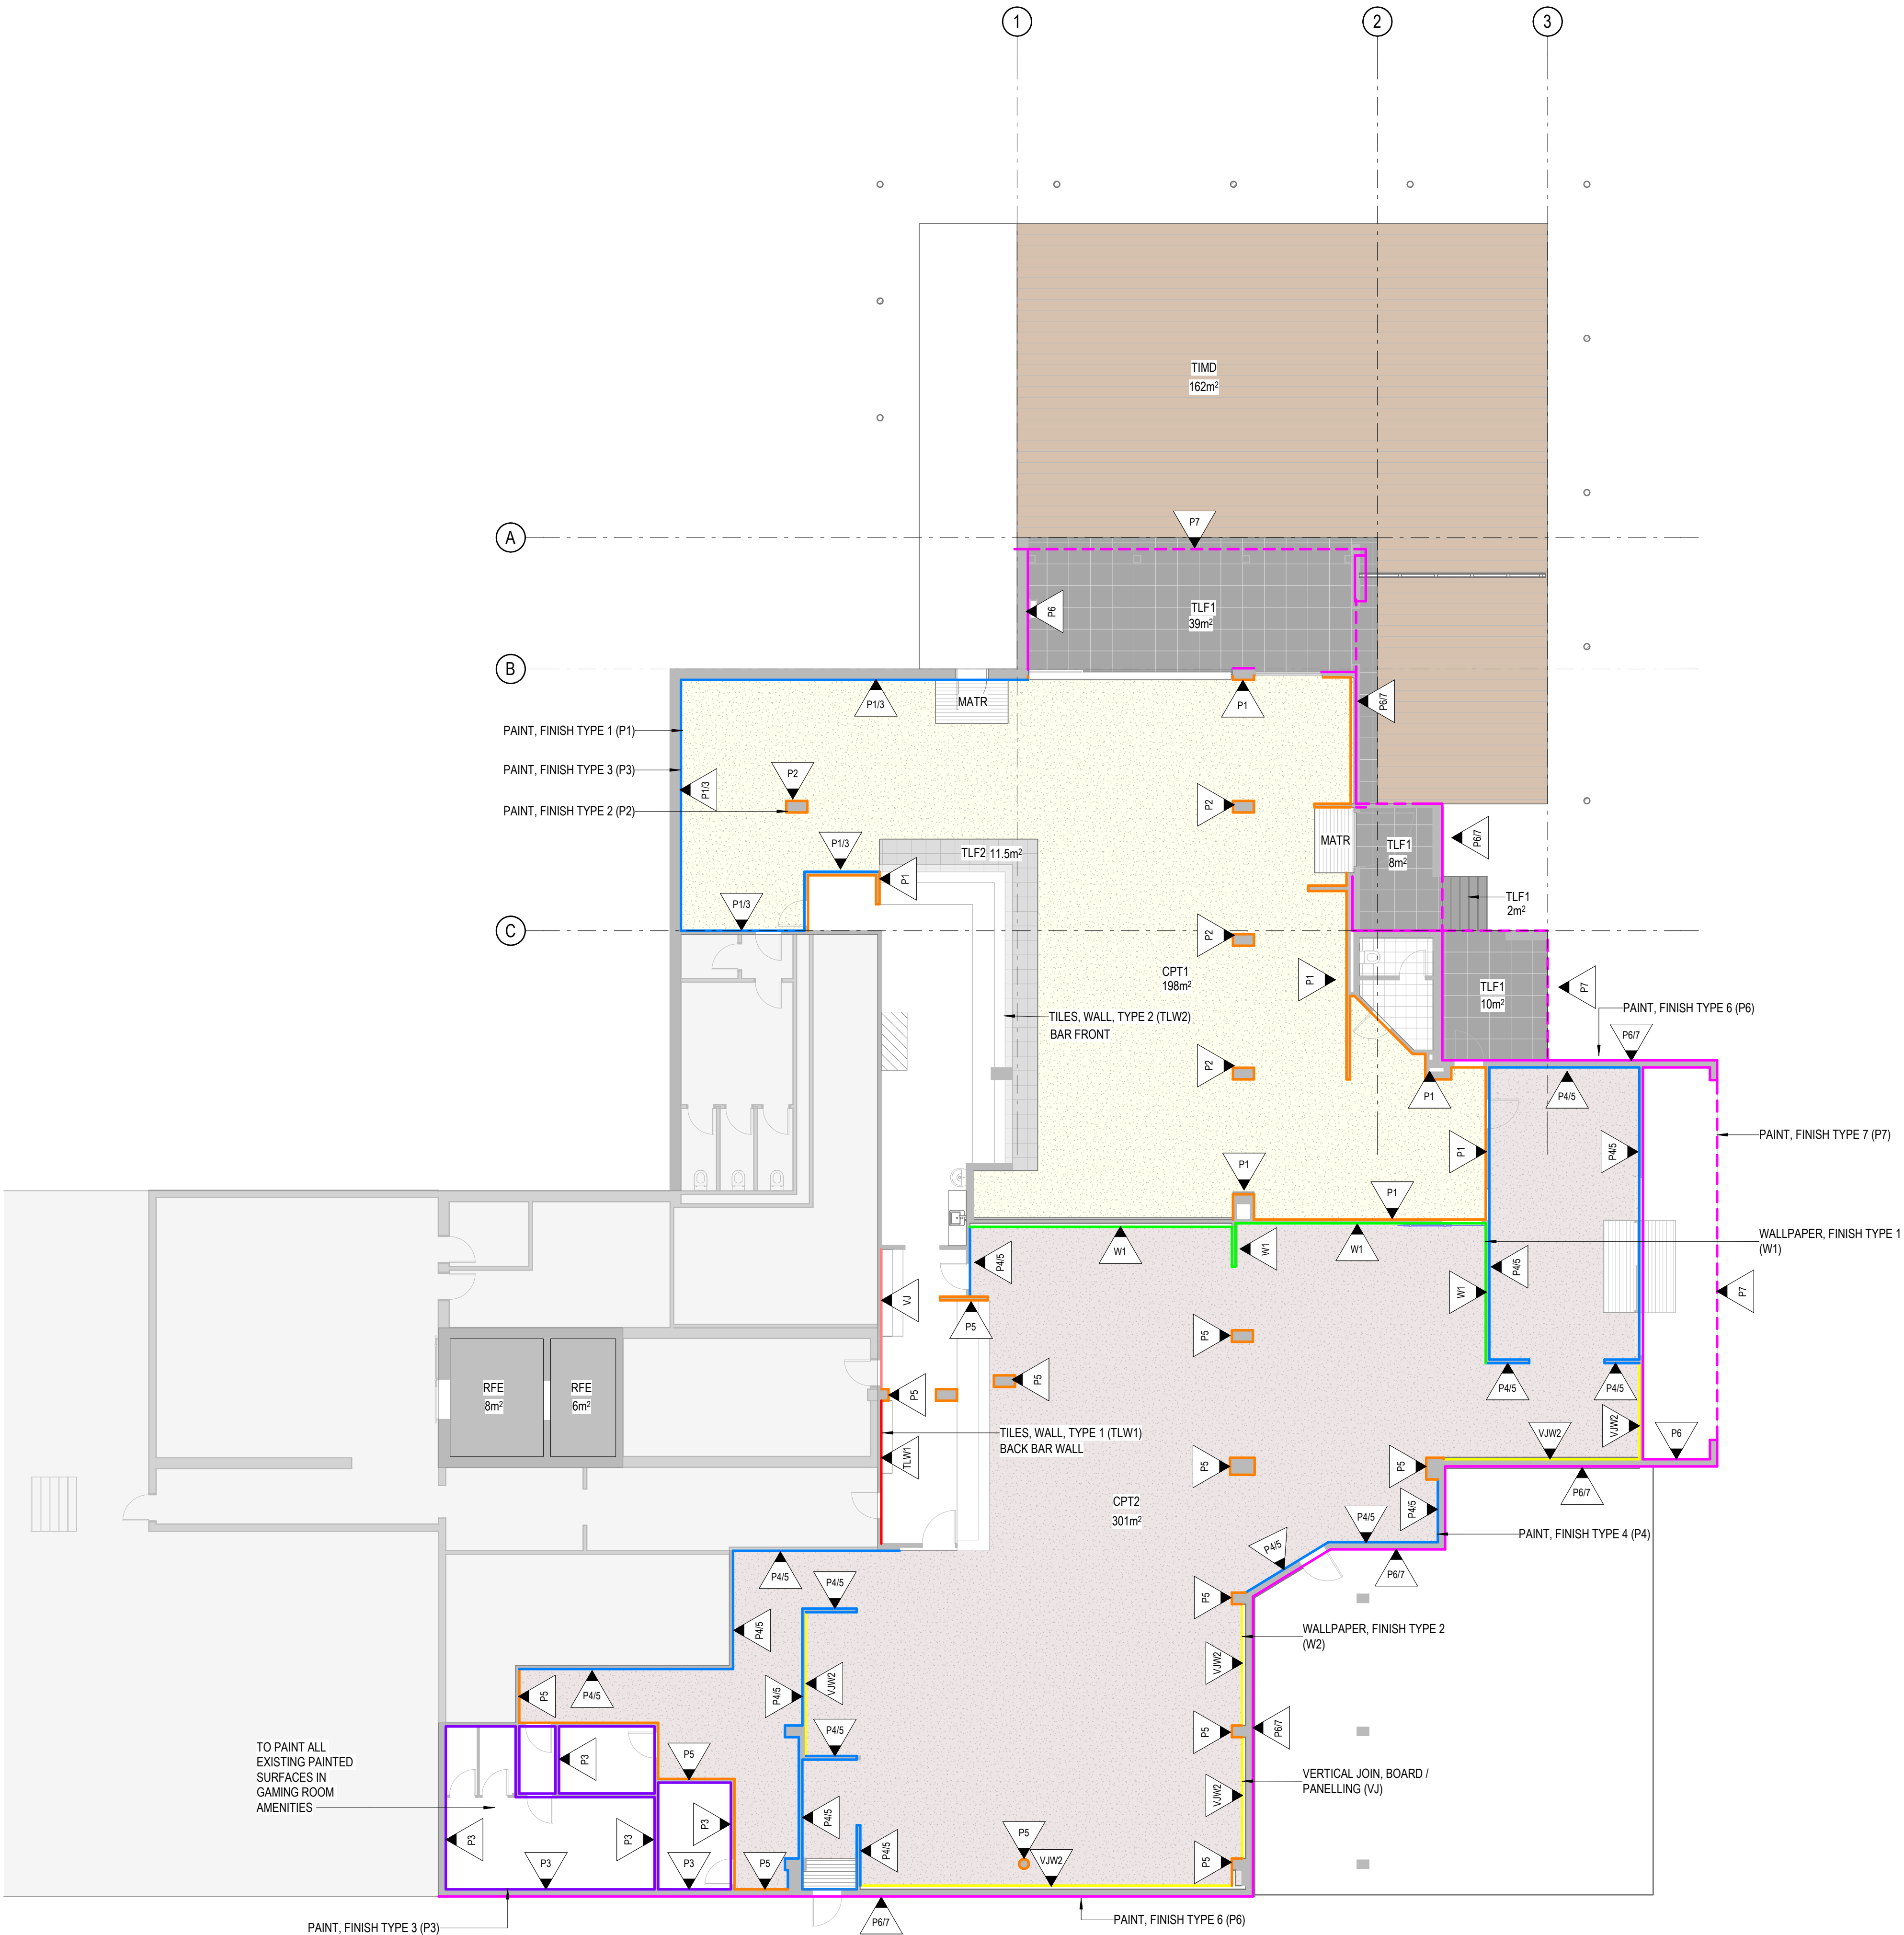

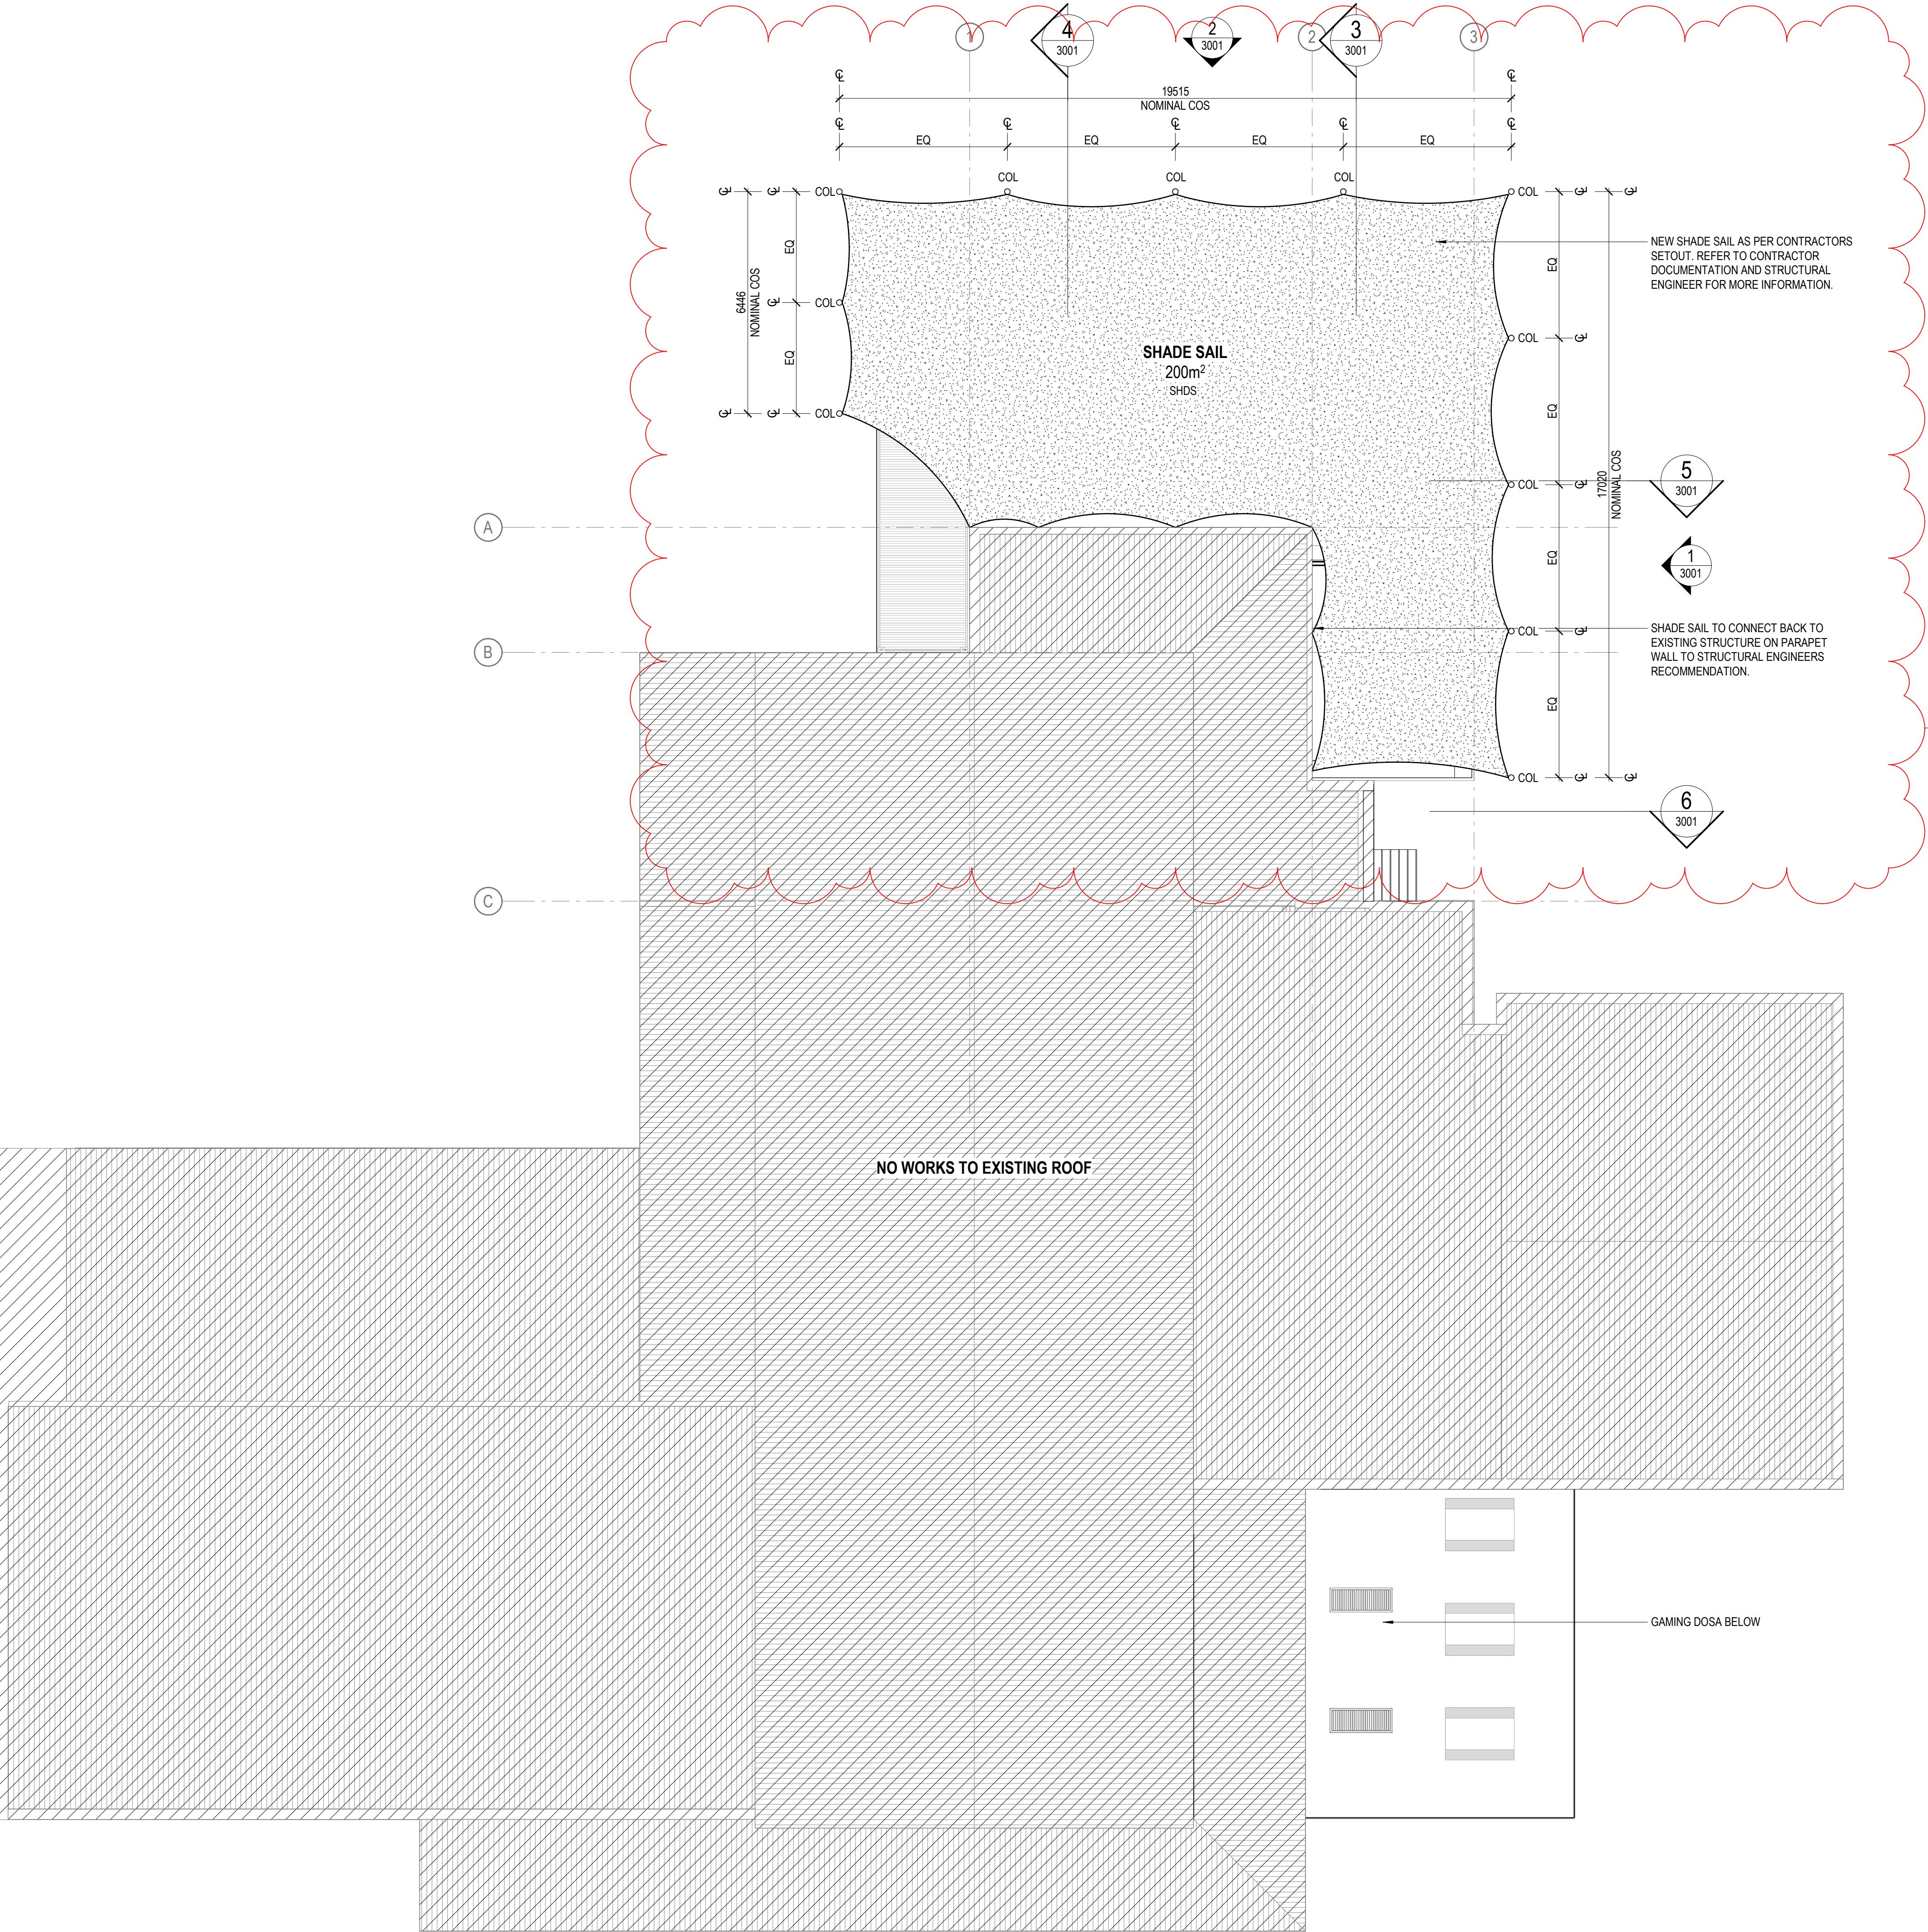

KEYNOTE LEGEND

ABBREV.	DESCRIPTION
COL	COLUMN
SHDS	SHADE SAIL

GENERAL NOTES

- REFER TO CONTRACTORS DOCUMENTATION FOR DETAILED SETOUT AND SIZING OF STRUCTURAL COLUMNS, DECK FRAMING AND
- REFER TO STRUCTURAL ENGINEERS DOCUMENTATION FOR DETAILED SETOUT AND SIZING OF STRUCTURAL FOUNDATIONS FOR SHADE SAIL COLUMNS.
- USE ARCHITECTURAL SETOUT AS A GUIDE ONLY. ALL SPANS AND DIMENSIONS TO BE CONFIRMED ON STRUCTURAL ENGINEERS DRAWINGS.
- ENSURE EXCAVATION WORKS DO NOT EFFECT OR DAMAGE ANY SUBSURFACE UTILITIES AS SHOWN IN THE SURVEY. ENSURE DUE CAR IS TAKEN WHEN EXCAVATING. PROPER DUE DILIGENCE MUST BE TAKEN PRIOR TO PERFORMING GROUND WORKS.
- CONNECTION TO EXISTING PARAPET WALL TO BE IN LINE WITH STRUCTURAL ENGINEERS RECOMMENDATION AND DOCUMENTATION. STRUCTURAL ENGINEER TO ASSESS CONNECTION ON SITE AND ENSURE FIXINGS ARE SUFFICE FOR PROPOSED SHADE SAIL.

Australian
Venue Co.

We acknowledge the Yuggera and Turrbal Peoples,
Traditional Custodians of the land on which Inala
Hotel is sited, and pay respects to their Elders past,
present and emerging.

Revision			
REV	DESCRIPTION	DATE	APP.
1	Minor Change Request	24.08.23	EM

Client
AUSTRALIAN VENUE CO.

Project
INALA HOTEL

Drawing
ROOF PLAN

A1 Scale 1 : 100
Project No. Q09
Revision 1
Number JVINA - AR - DR - 2901

Details
Do not scale this drawing and verify all dimensions and levels on site.

1 0 1 2 3 4 5 6 7
SCALE 1:100 m

ABBREVIATION	DESCRIPTION
BAL	BALUSTRADE
SCK	SHIPPING CONTAINER, KITCHEN
SCRAV	SCREENING, ALUMINIUM, VERTICAL
SHDS	SHADE SAIL

- REFER TO CONTRACTORS DOCUMENTATION & STRUCTURAL ENGINEERS DOCUMENTATION FOR DETAILED SETOUT AND SIZING OF STRUCTURAL COLUMNS, DECK FRAMING AND FOUNDATIONS.



REV	DESCRIPTION	DATE	APP.
1	Issue for Construction	26.07.23	EM
2	Minor Amendment Construction Issue	09.08.23	EM
3	Minor Change Request	24.08.23	EM

Client
AUSTRALIAN VENUE CO.

Project
INALA HOTEL

Drawing

BUILDING ELEVATIONS & SECTIONS


A1 Scale 1 : 100
Project No. Q09
Revision 3


Number JVINA - AR - DR - 3001

Details


Do not scale this drawing and verify all dimensions and levels on site.

CONSTRUCTION

 


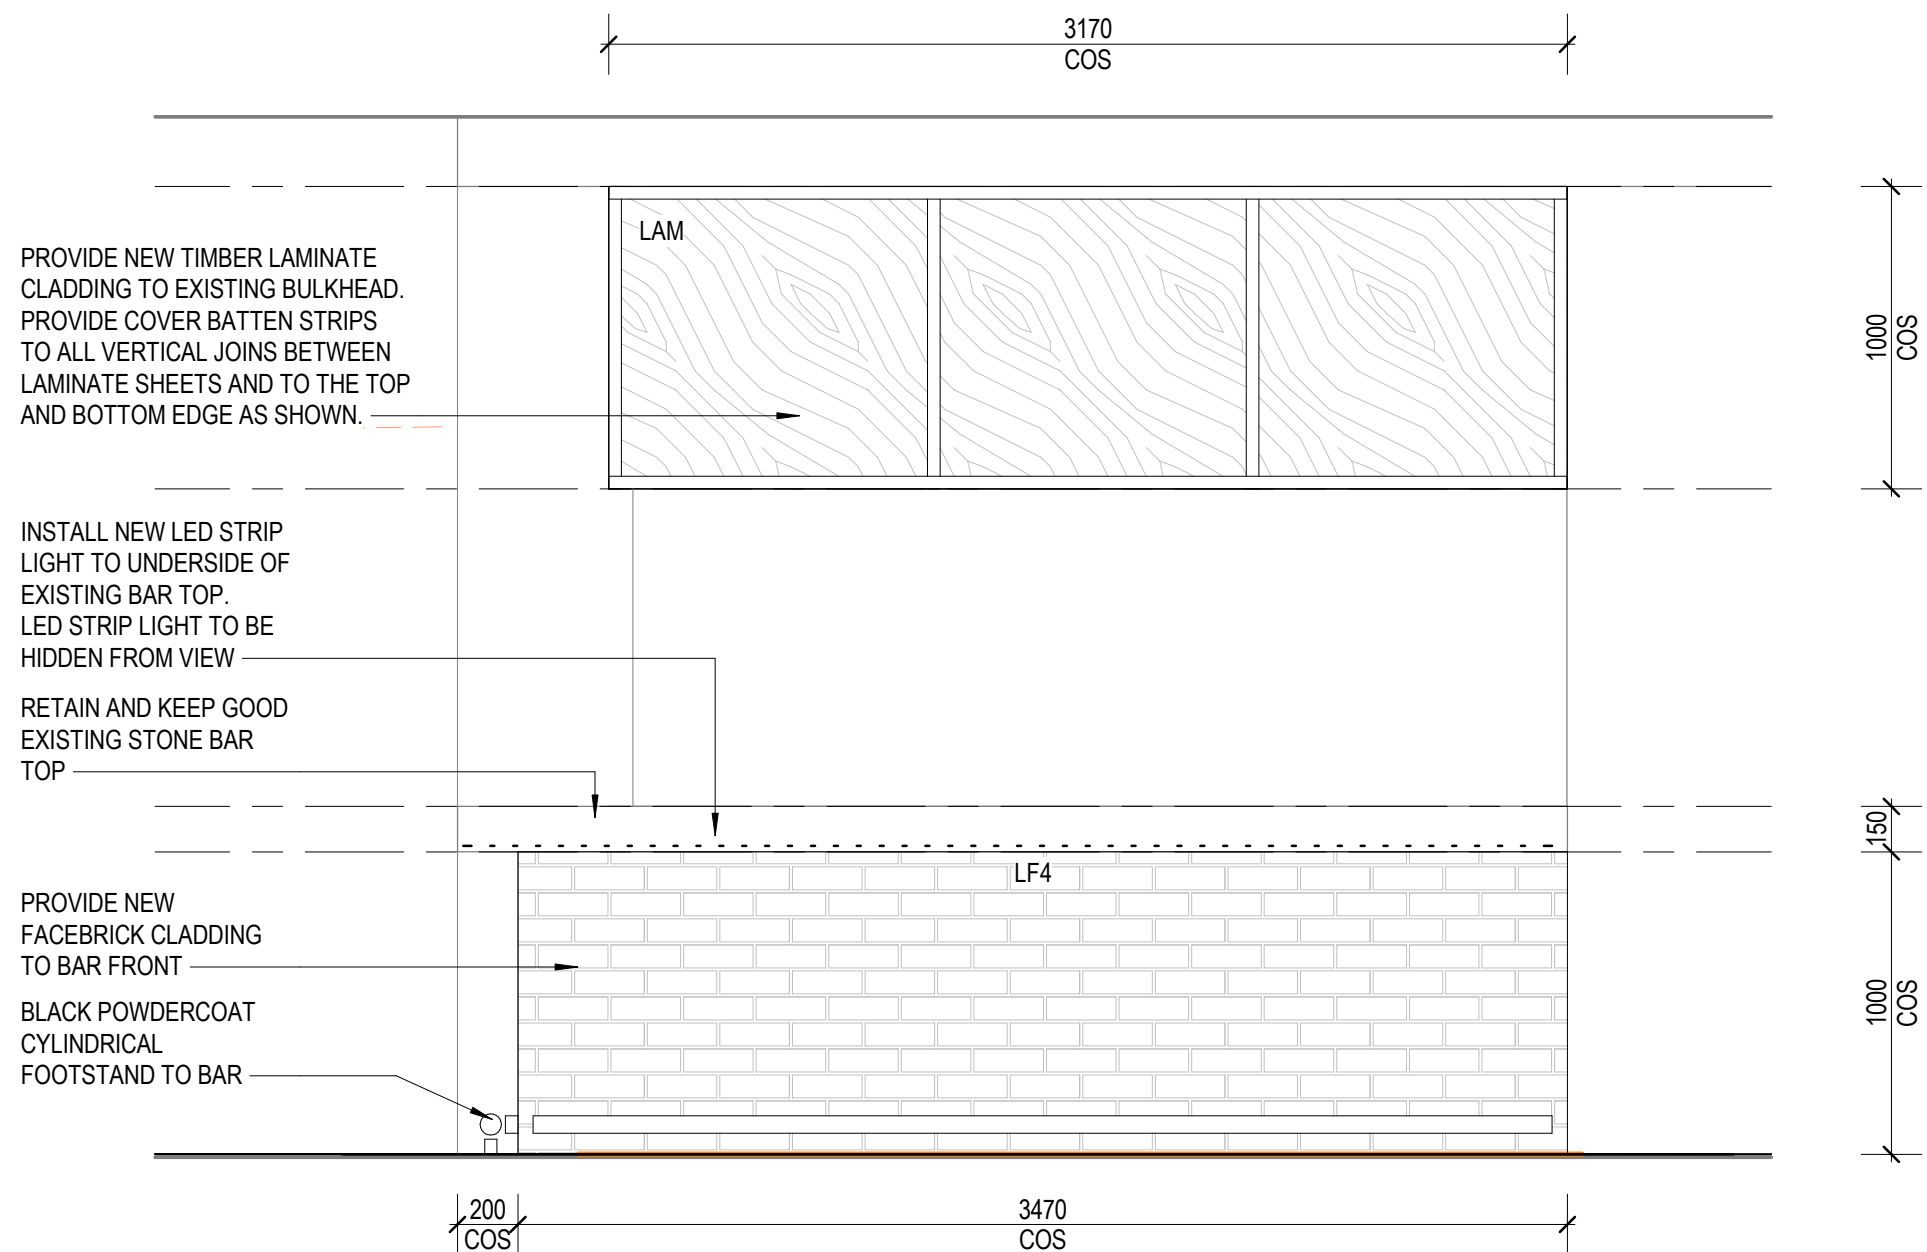


1 SPORTS BAR ELEVATION 1
1:25

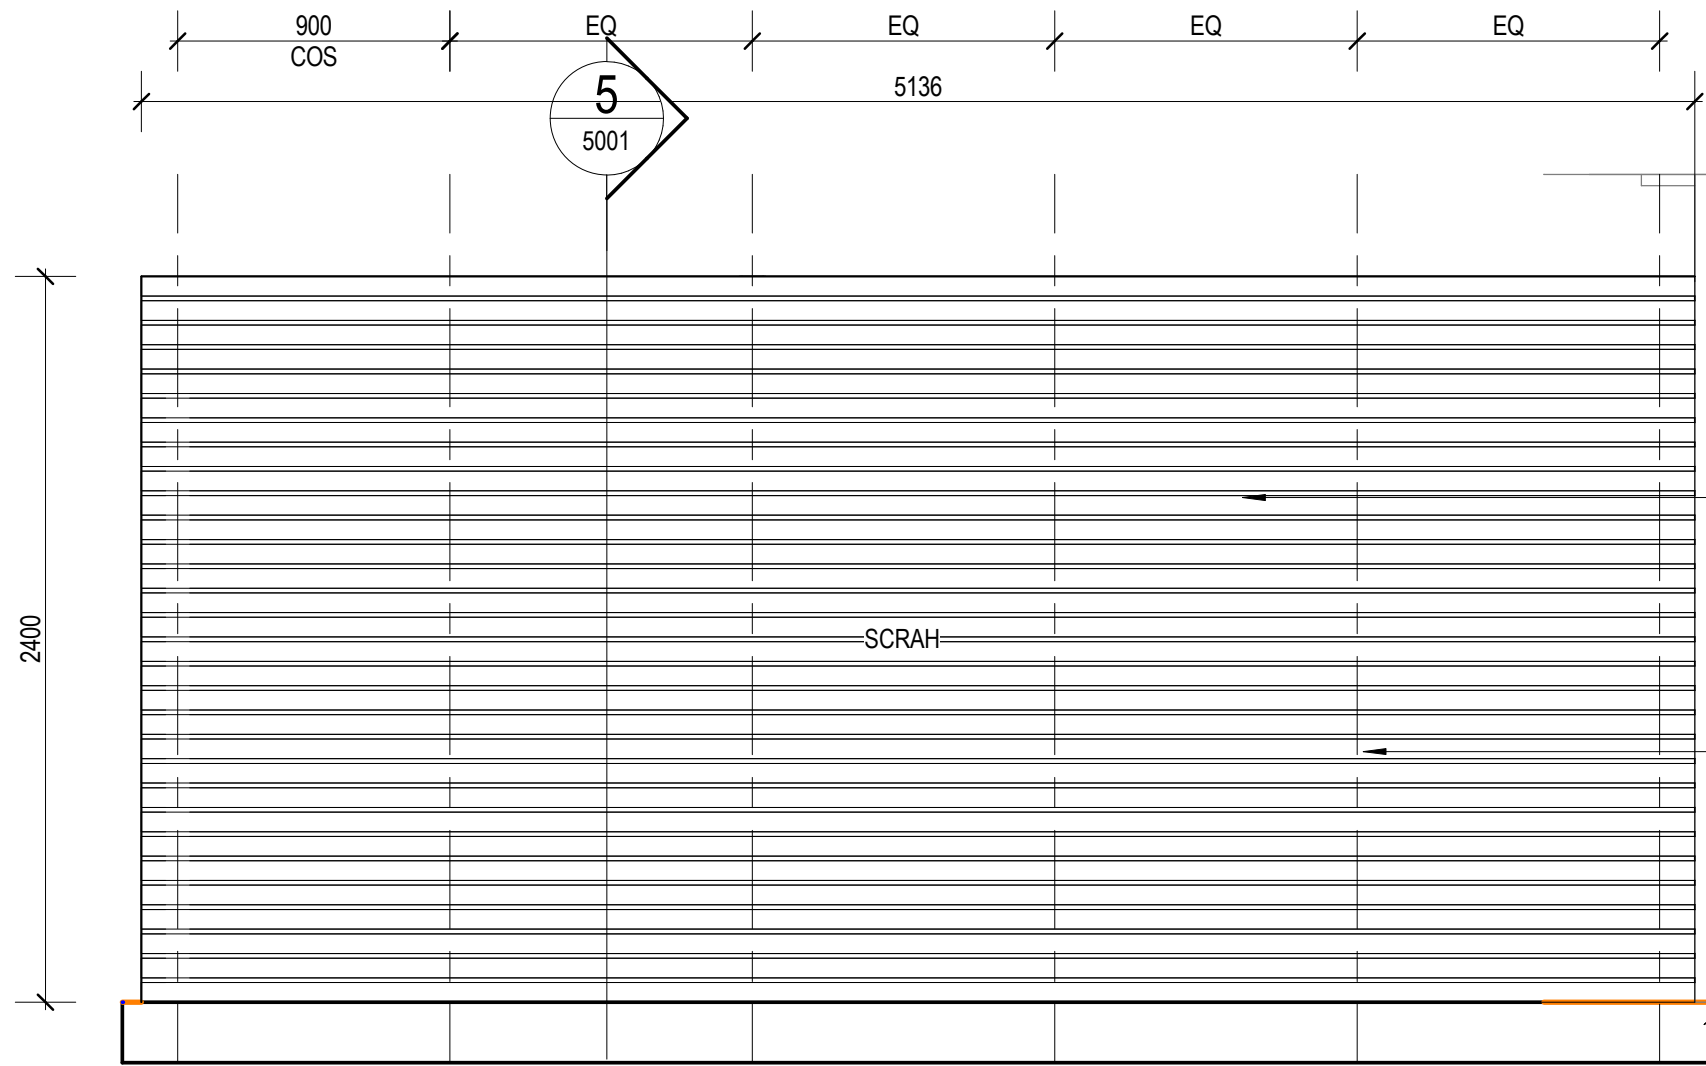


4 ALUMINIUM SCREEN - ELEVATION
1:25

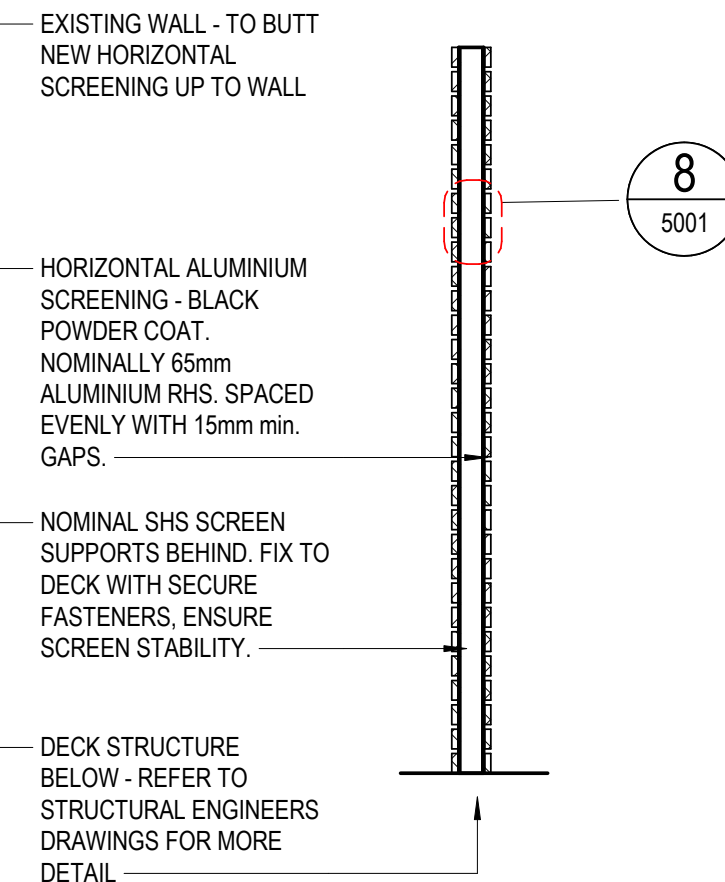


5 ALUMINIUM SCREEN - SECTION
1:25

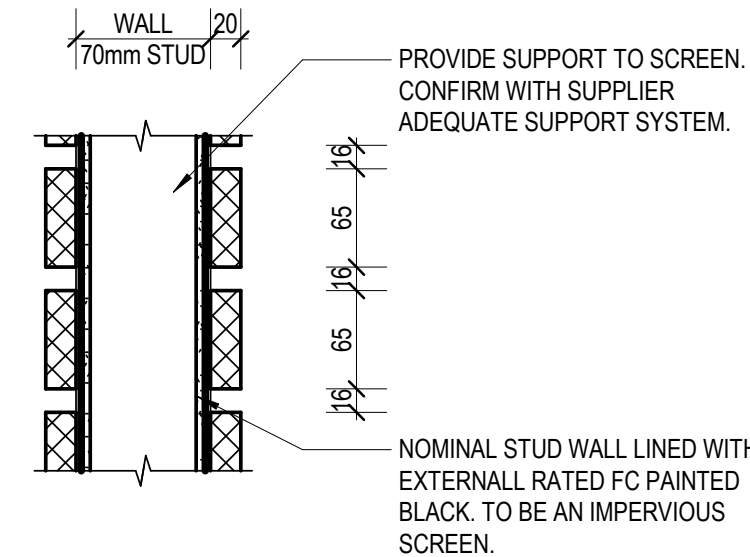


8 ALUMINIUM SCREEN - DETAIL
1:5

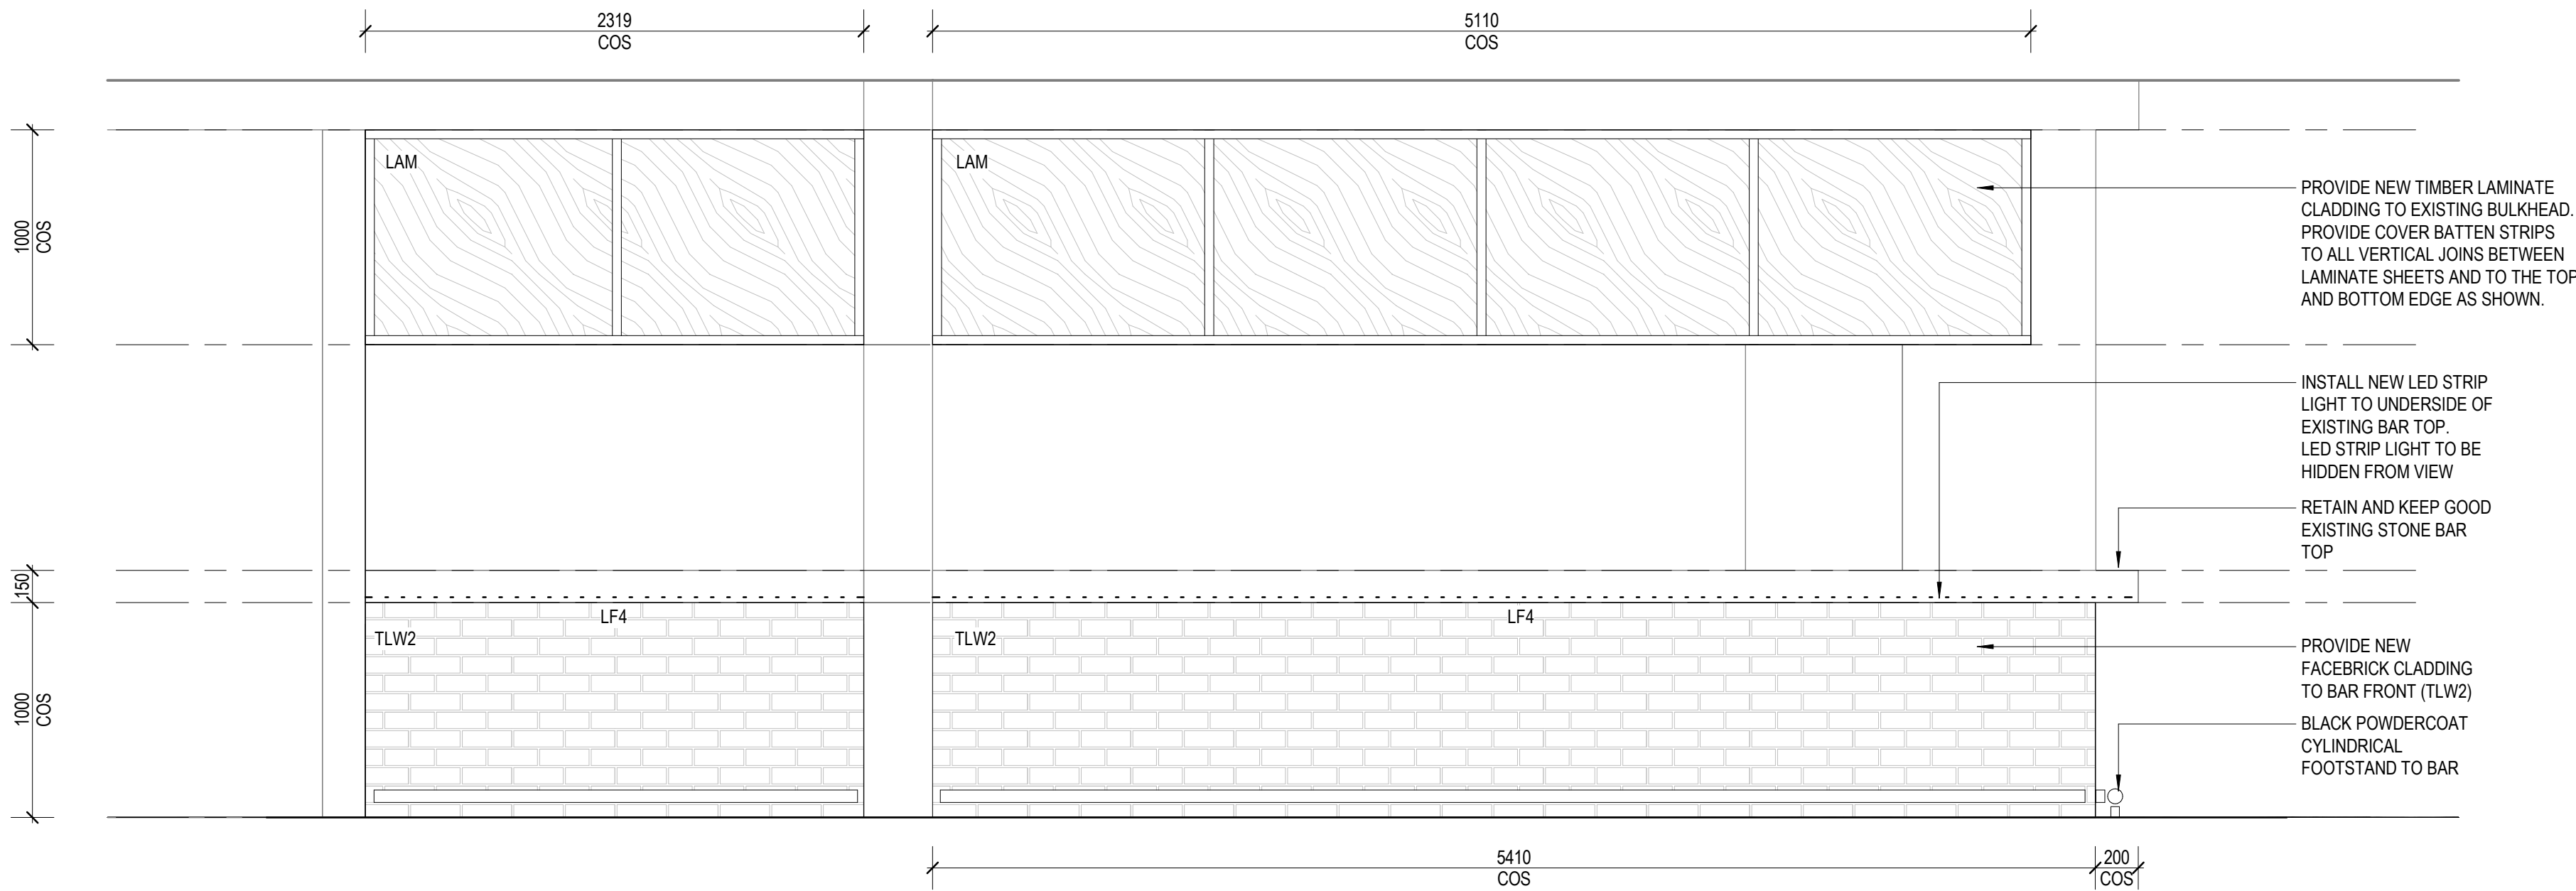


2 SPORTS BAR ELEVATION 2
1:25

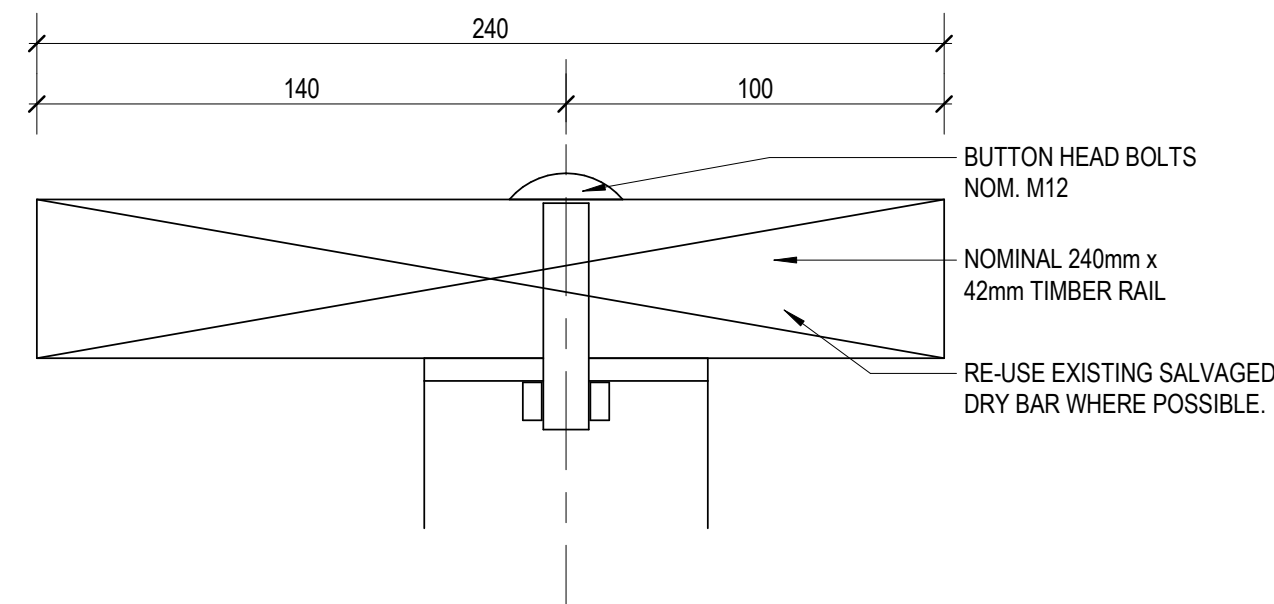

7 DECK BALUSTRADE HANDRAIL DETAIL
1:2

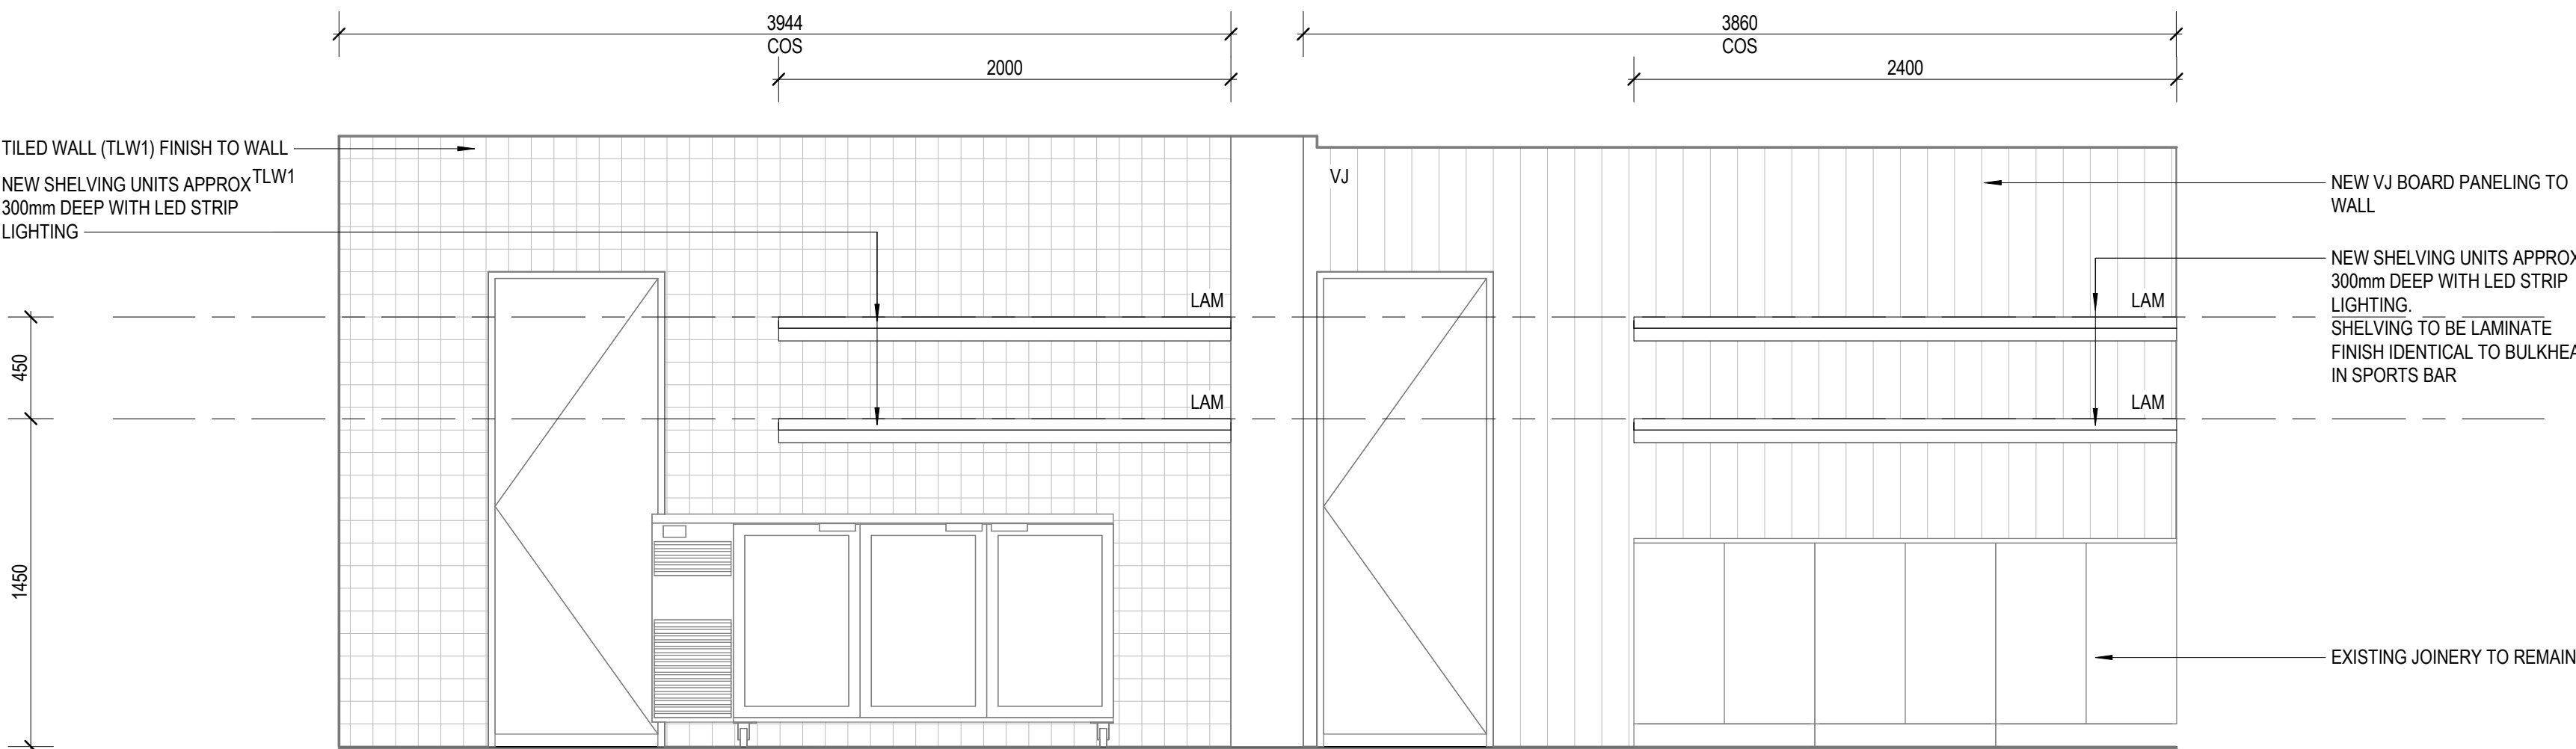

3 GAMING BAR BACK WALL
1:25

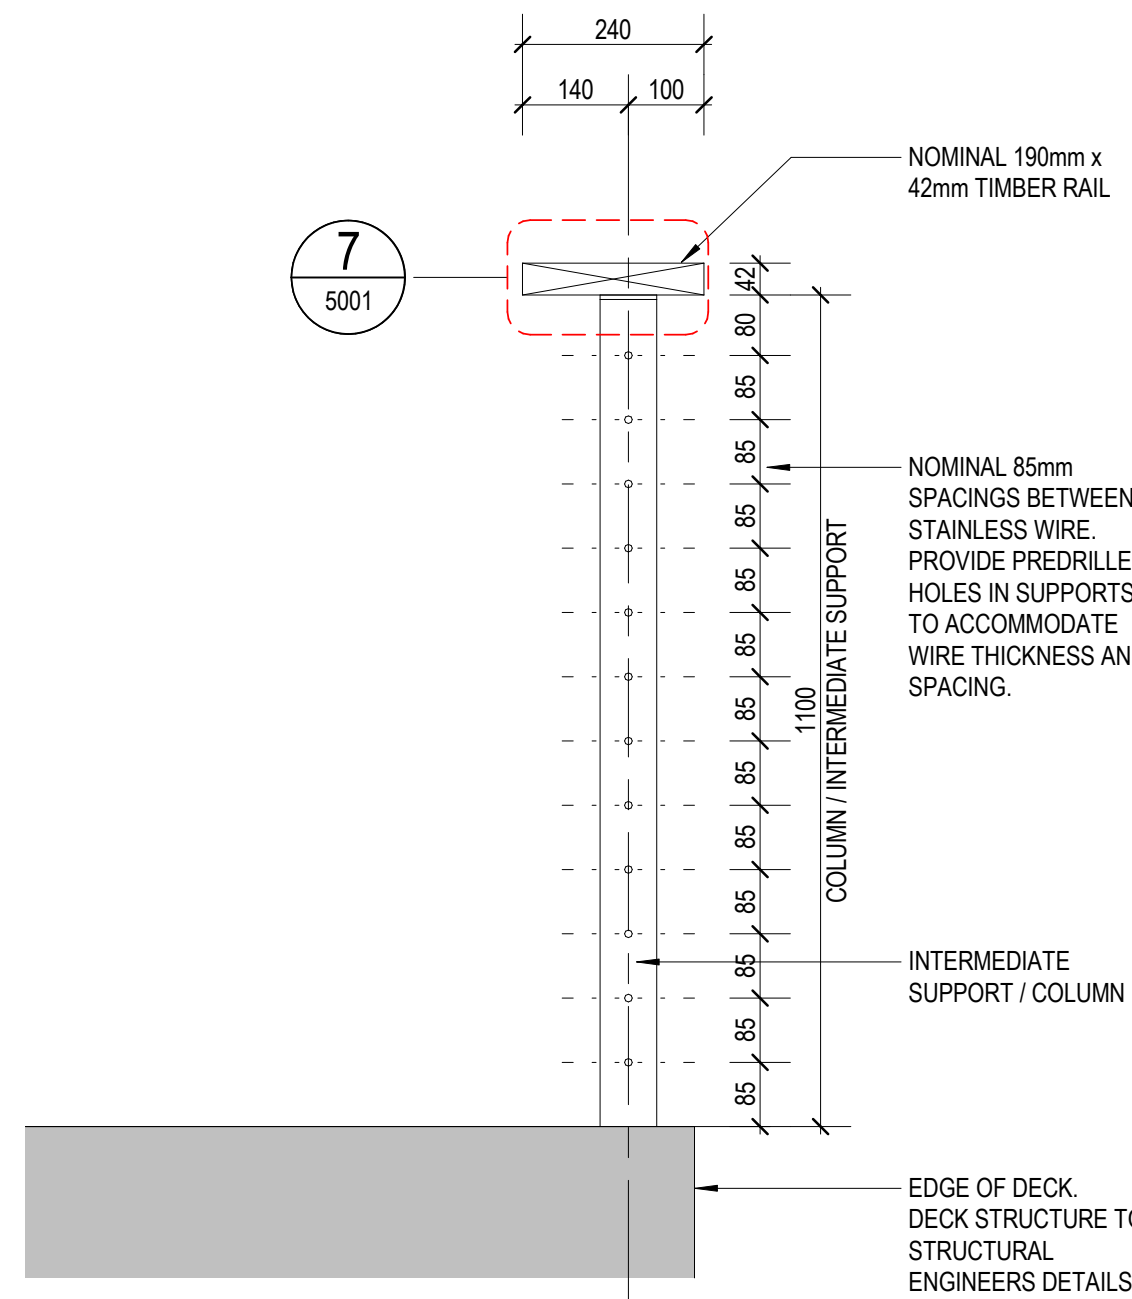

6 DECK BALUSTRADE
1:10

KEYNOTE LEGEND

ABBREV.	DESCRIPTION
LAM	LAMINATE
LF4	LIGHT FITTING, TYPE 4
SCRAH	SCREENING, ALUMINIUM, HORIZONTAL
TLW1	TILES, WALL, TYPE 1
TLW2	TILES, WALL, TYPE 2
VJ	VERTICAL JOIN, BOARD / PANELLING

Australian
Venue Co.

We acknowledge the Yuggera and Turrbal Peoples,
Traditional Custodians of the land on which Inala
Hotel is sited, and pay respects to their Elders past,
present and emerging.

Revision	REV	DESCRIPTION	DATE	APP.
1	Issue for Construction		26.07.23	EM
2	Minor Amendment Construction Issue		09.08.23	EM
3	Minor Change Request		24.08.23	EM

Client
AUSTRALIAN VENUE CO.

Project
INALA HOTEL

Drawing
BUILDING DETAILS

A1 Scale As indicated



Project No. Q09

Revision 3


Number JVINA - AR - DR - 5001

Details
Do not scale this drawing and verify all dimensions and levels on site.

50 0 50 100 150 200 250 300 350
SCALE 1:5 mm

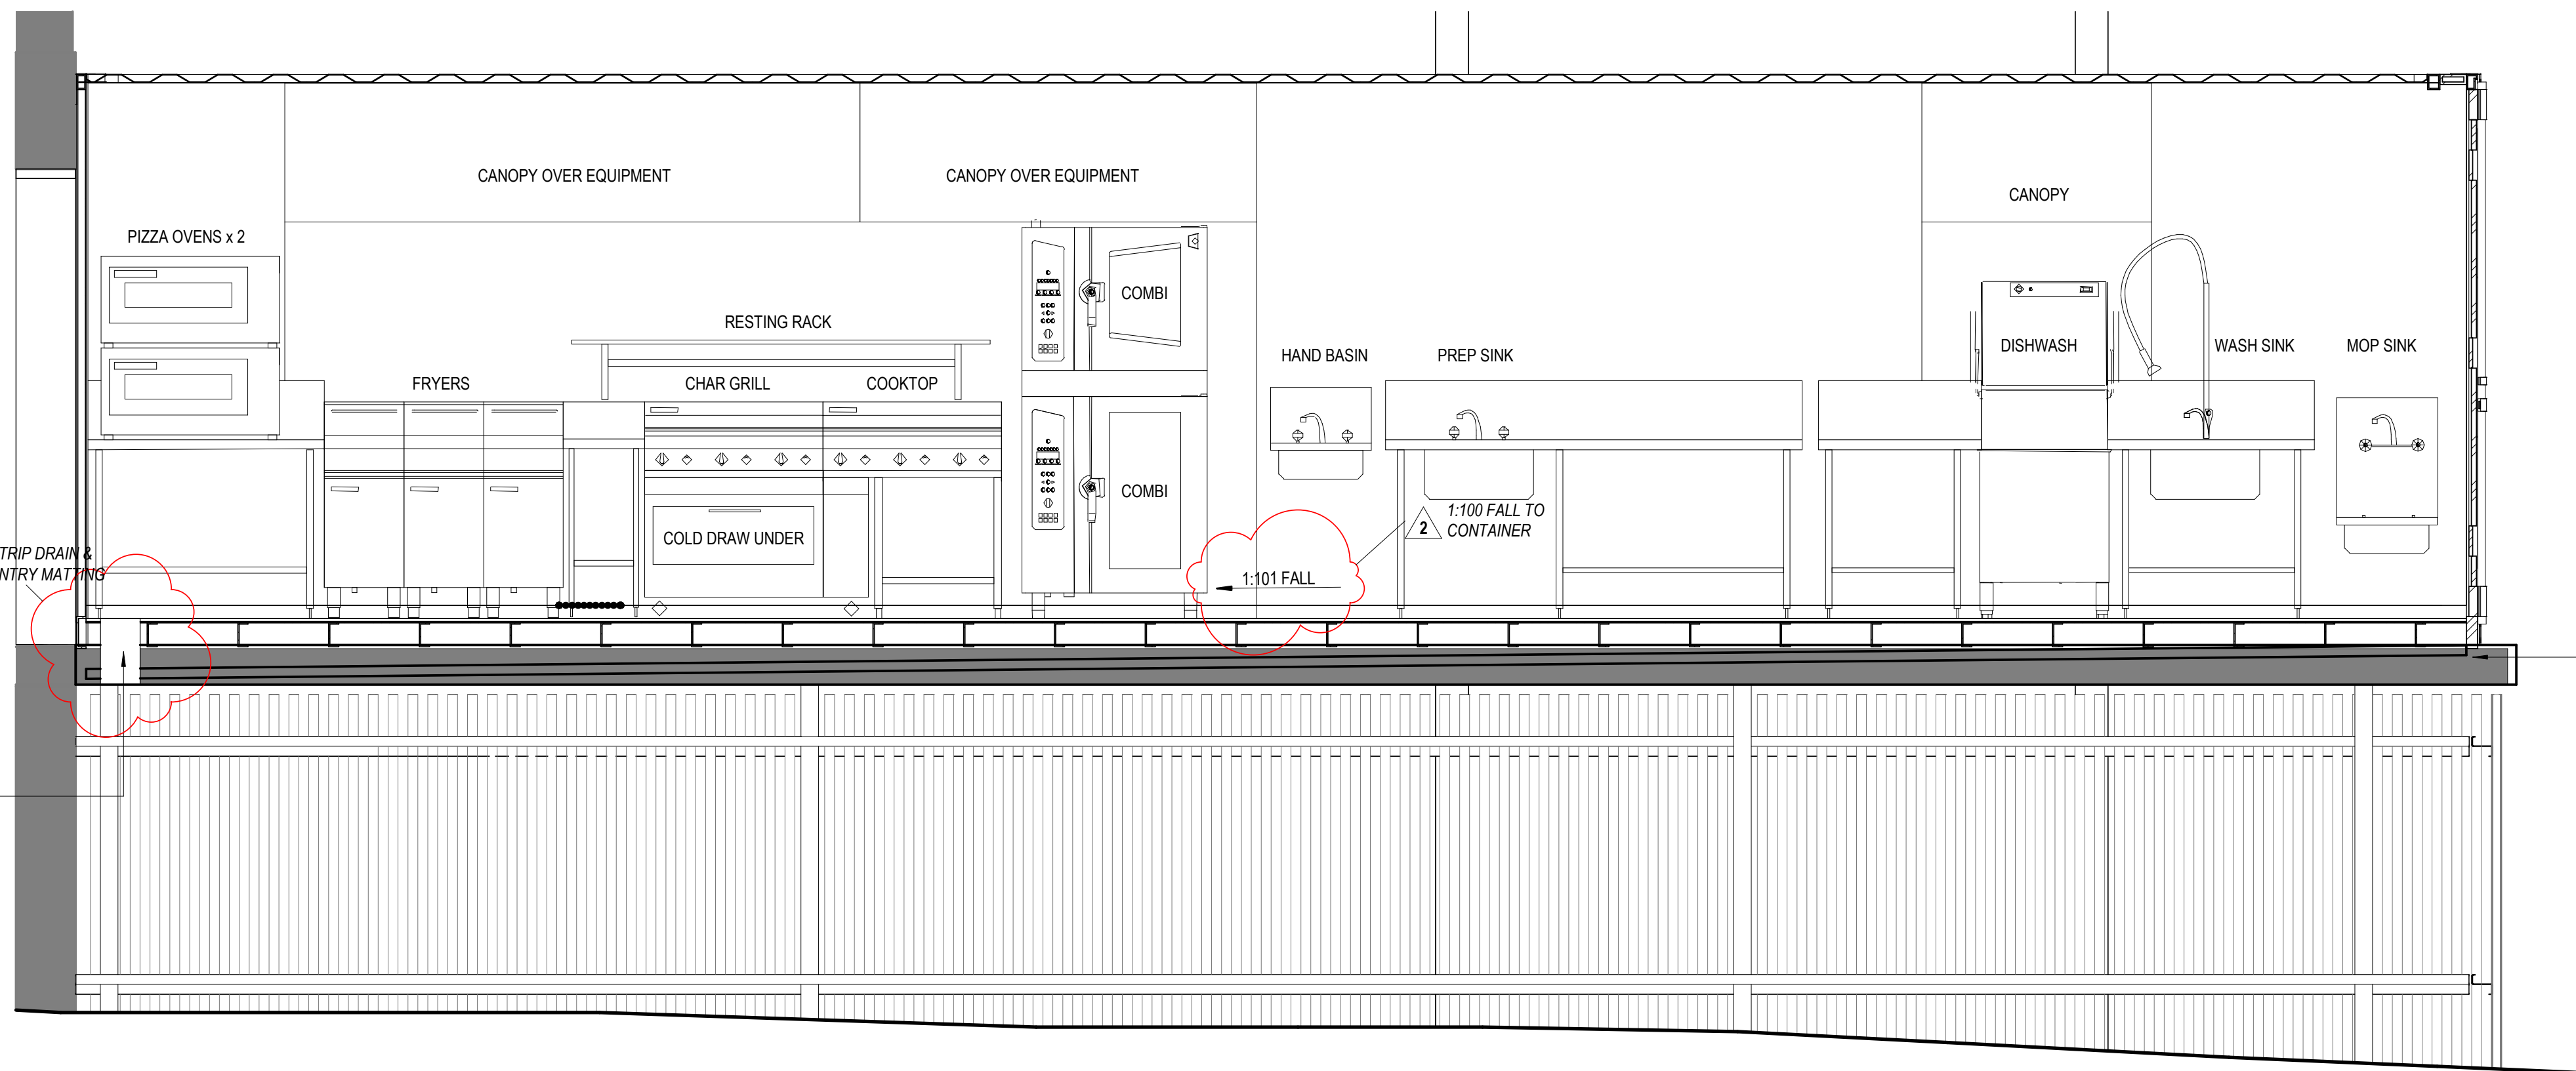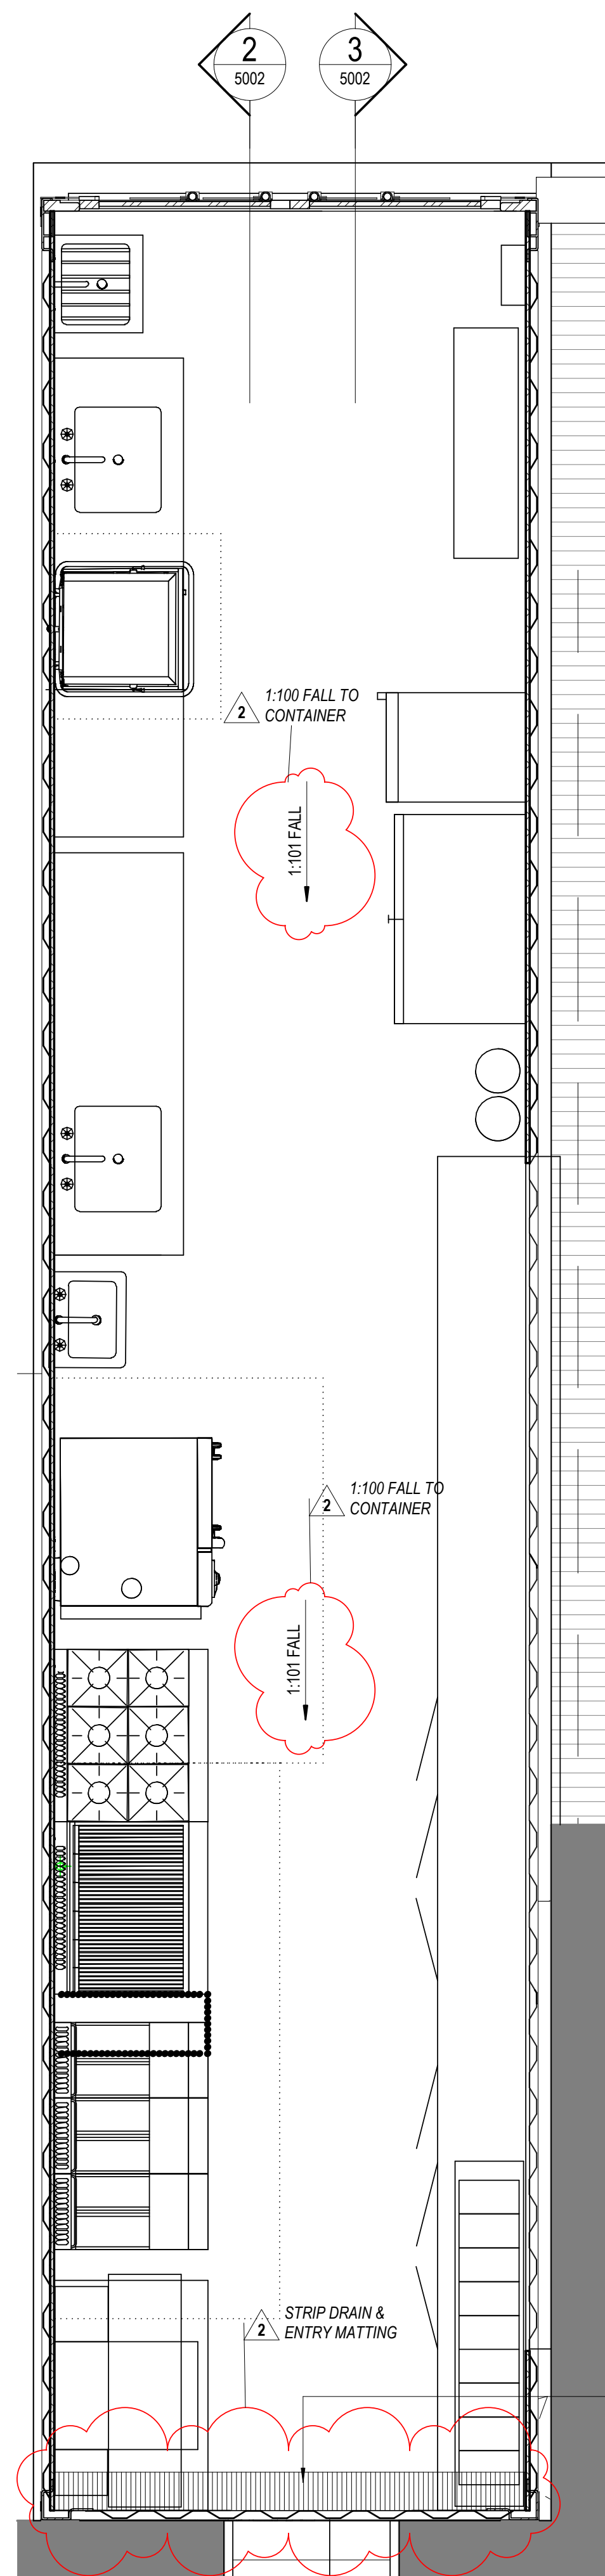

2 SHIPPING CONTAINER KITCHEN - ELEVATION 01
1:25

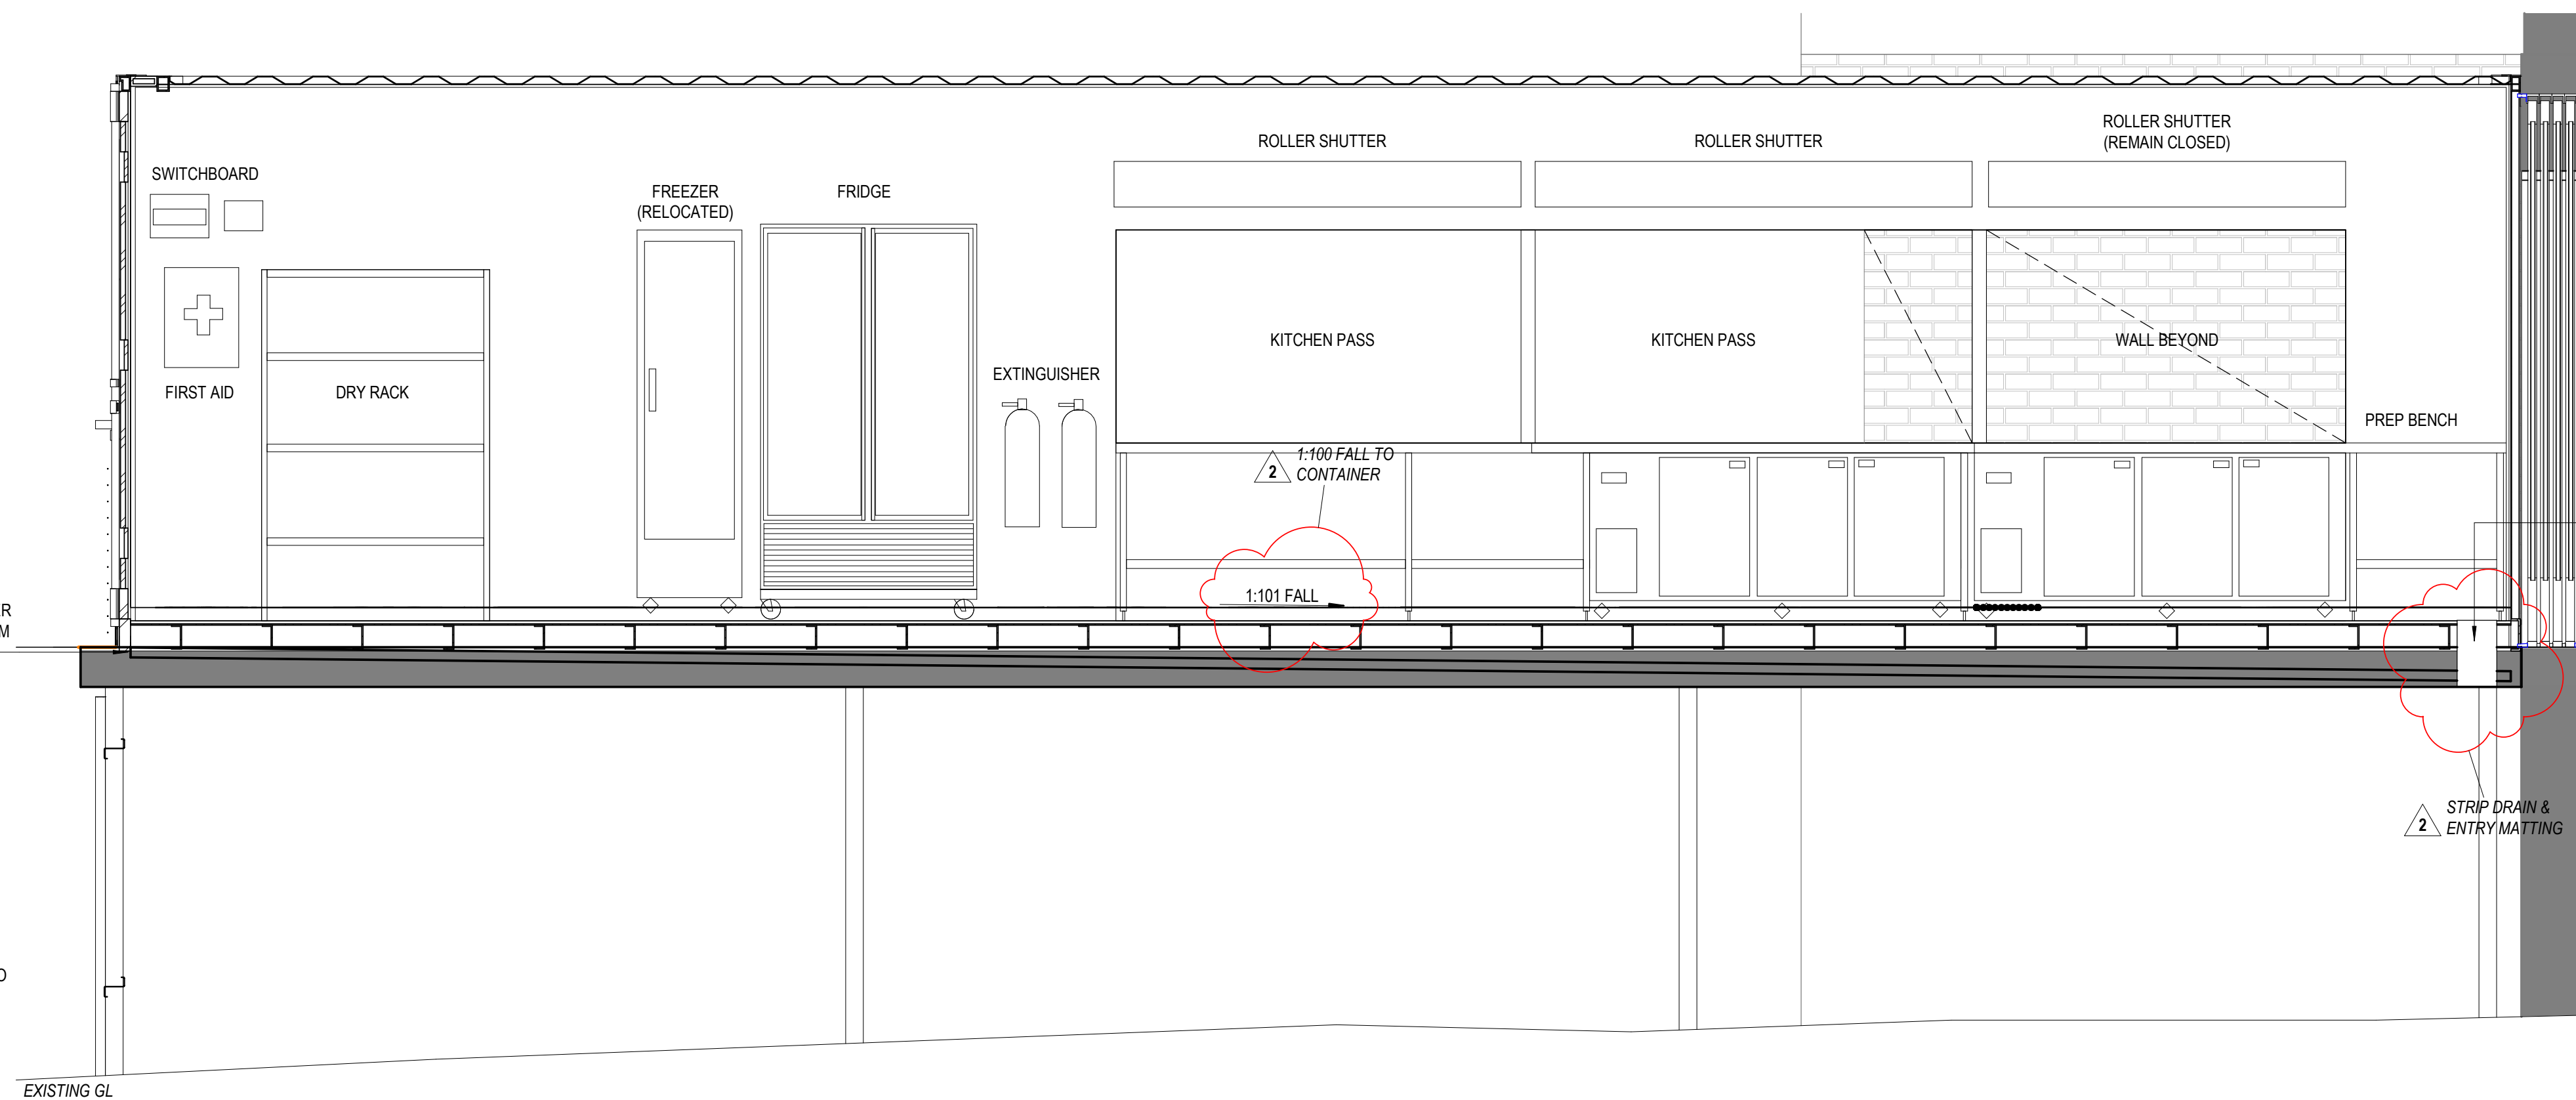

3 SHIPPING CONTAINER KITCHEN - ELEVATION 02
1:25

Revision			
REV	DESCRIPTION	DATE	APP.
1	Issue for Construction	26.07.23	EM
2	Minor Amendment Construction Issue	09.08.23	EM
3	Minor Change Request	24.08.23	EM

Client
AUSTRALIAN VENUE CO.

Project
INALA HOTEL

Drawing
SHIPPING CONTAINER KITCHEN

A1 Scale 1 : 25
Project No. Q09
Revision 3

Number JVINA - AR - DR - 5002

Details
Do not scale this drawing and verify all dimensions and levels on site.

200 0 200 400 600 800 1000 1200 1400
SCALE 1:25 mm

NOTE: DRAWING TO BE READ IN CONJUNCTION WITH PENNANT COMMERCIAL DRAWING AND HYDRAULIC ENGINEERS DOCUMENTATION.