

70 The Strand (Anelay) - Short Range Programme - COMMERCIAL BUILDING



RCQ Projects Pty Ltd

Refer to Apartments & Site SRP for General Site Activities

Issued 27/09/2021

Programme Status Date Monday, 27 September 2021

Site Manager Lloyd Miller

Display Week 1

Programme Status Date			Monday, 27 September 2021		Display Week		1	Week 1							Week 2							Week 3						
Site Manager			Lloyd Miller					27 Sep 2021							4 Oct 2021							11 Oct 2021						
								27	28	29	30	1	2	3	4	5	6	7	8	9	10	11	12	13	14	15	16	17
WBS	TASK	SUBCONTRACTOR	COMMENTS	START	END	CAL DAYS		M	T	W	T	F	S	S	M	T	W	T	F	S	S	M	T	W	T	F	S	S
1	General				-																							
1.1	External Works				-																							
1.2	Complete Remove Perimeter Scaffold to Awning Roof	ASAP		Monday, 27 September 2021	Monday, 27 September 2021	1																						
1.3	Pre-Start Meeting for Landscape Works	MITE / Transcape / RCQ / Peak / Tacoma		Thursday, 7 October 2021	Thursday, 7 October 2021	1																						
1.4	Complete Purlins to Awning Roof	JS Welding		Wednesday, 29 September 2021	Wednesday, 29 September 2021	1																						
1.5	Awning Roofing	MATZ		Thursday, 30 September 2021	Saturday, 2 October 2021	3																						
1.6	Frame Soffit & Bulkhead	Joltam		Tuesday, 5 October 2021	Friday, 8 October 2021	4																						
1.7	Services Roughin	Peak / JVG		Friday, 8 October 2021	Friday, 8 October 2021																							
1.8	HOLD POINT: Pre Sheet ITP's	ALL	Afternoon	Friday, 8 October 2021	Friday, 8 October 2021	1																						
1.9	Sheet Soffit & Bulkhead	Joltam		Monday, 11 October 2021	Thursday, 14 October 2021	4																						
1.10	Commence External Civil Works	MITE / Transcape		Monday, 11 October 2021	Wednesday, 20 October 2021	10																						
2	Offsite Procurement				-																							
2.1	Commercial Building				-																							
2.2	Deliver FR Door Frame for Ground Store	Project Hardware		Thursday, 30 September 2021	Thursday, 30 September 2021	1																						
2.3	Deliver Ground Floor External Door Leaf	Project Hardware		Monday, 11 October 2021	Monday, 11 October 2021	1																						
2.4	Commercial Building - Kitchen Equip				-																							
2.5	Level 1 Main Bar - Fridges (B17)	HS Express / RCQ	2017L x 650D x 1050H - 200kg unpacked	Tuesday, 5 October 2021	Tuesday, 5 October 2021	1																						
2.6	Level 1 Main Bar - Glass Chillers (B5, B7)	HS Express / RCQ	B5 = 100kg B7 = 100kg	Tuesday, 5 October 2021	Tuesday, 5 October 2021	1																						
2.7	Level 1 Store - Ice Machine (B27, B28)	HS Express / Tacoma	B27 = 110kg B28 = 69kg	Tuesday, 5 October 2021	Tuesday, 5 October 2021	1																						
2.8	Level 1 Store - Post-Mix Machine	Coke		Tuesday, 5 October 2021	Tuesday, 5 October 2021																							
2.9					-																							
3	Commercial Building				-																							
3.1	Lift Shaft																											
3.2	Install Lift Louvre	CMF		Friday, 1 October 2021	Friday, 1 October 2021	1																						
3.3	Measure & Fabricate Lift Door Reveals	Schindler		Thursday, 30 September 2021	Wednesday, 13 October 2021	14																						
3.4	Plant Room																											
3.5	Install Remaining Steel	JS Welding		Wednesday, 29 September 2021	Wednesday, 29 September 2021	1																						
3.6	Site Measure Louvre	CMF		Thursday, 30 September 2021	Thursday, 30 September 2021	1																						
3.7	Fabricate Louvre	CMF		Thursday, 30 September 2021	Wednesday, 13 October 2021	14																						
3.8	Install Louvre	CMF		Thursday, 14 October 2021	Thursday, 14 October 2021	1																						
3.9	High Level Services & Fitout	Peak		Monday, 27 September 2021	Monday, 11 October 2021	15																						
3.10	Install Acoustic Wall Lining	RCQ		Monday, 11 October 2021	Wednesday, 13 October 2021	3																						

Programme Status Date Monday, 27 September 2021

Site Manager Lloyd Miller

Display Week 1

Programme Status Date			Monday, 27 September 2021			Display Week		1	Week 1							Week 2							Week 3						
Site Manager			Lloyd Miller						27 Sep 2021							4 Oct 2021							11 Oct 2021						
									27	28	29	30	1	2	3	4	5	6	7	8	9	10	11	12	13	14	15	16	17
WBS	TASK	SUBCONTRACTOR	COMMENTS	START	END	CAL DAYS		M	T	W	T	F	S	S	M	T	W	T	F	S	S	M	T	W	T	F	S	S	
3.11	<u>Level 1 & Roof</u>																												
3.12	Complete Box Gutter Overflow	MATZ		Thursday, 30 September 2021	Thursday, 30 September 2021	1																							
3.13	Flashings, Gutters & DP's Roofing	MATZ		Thursday, 30 September 2021	Saturday, 2 October 2021	3																							
3.14	Defects & Clean High Level Façade	All		Tuesday, 5 October 2021	Wednesday, 6 October 2021	2																							
3.15	<u>Fitout</u>				-																								
3.16	<u>Ground Floor</u>				-																								
3.17	<u>General Works</u>				-																								
3.18	Python Install	Van Eerde / Coke		Monday, 27 September 2021	Thursday, 30 September 2021	4																							
3.19	<u>Toilets & Cleaners Room</u>				-																								
3.20	Waterproof Setdowns	Combined		Wednesday, 29 September 2021	Saturday, 2 October 2021	4																							
3.21	Screed Setdowns	Alpha Tiling		Tuesday, 5 October 2021	Wednesday, 6 October 2021	2																							
3.22	Tiling Toilet Floor & Walls	Alpha Tiling		Thursday, 7 October 2021	Saturday, 9 October 2021	3																							
3.23	Epoxy Flooring Cleaners Room	CBS		Thursday, 7 October 2021	Friday, 8 October 2021	2																							
3.24	Tiling Cleaners Room Walls	Alpha Tiling		Monday, 11 October 2021	Wednesday, 13 October 2021	3																							
3.25	<u>Wash Area</u>				-																								
3.26	Sheet Ceiling	Joltam		Tuesday, 12 October 2021	Wednesday, 13 October 2021	2																							
3.27	<u>Main Kitchens</u>				-																								
3.28	Tidy up Wall Linings Ready for Epoxy	Joltam		Wednesday, 29 September 2021	Wednesday, 29 September 2021	1																							
3.29	Base Topping for Epoxy Floor	CBS		Thursday, 30 September 2021	Saturday, 2 October 2021	3																							
3.30	Epoxy Flooring	CBS		Tuesday, 5 October 2021	Saturday, 9 October 2021	5																							
3.31	HOLD POINT: Pre Sheet ITP's	ALL	Afternoon	Monday, 11 October 2021	Monday, 11 October 2021	1																							
3.32	Floor Protection	RCQ		Monday, 11 October 2021	Monday, 11 October 2021	1																							
3.33	Sheet, Set & Sand Ceilings	Joltam		Tuesday, 12 October 2021	Friday, 15 October 2021	4																							
3.34	Site Measure Access Panel in Pizza Oven Wall	CMF		Friday, 15 October 2021	Friday, 15 October 2021	1																							
3.35	<u>Sweets Area</u>				-																								
3.36	Site Measure & Fabricate Steel Header	CMF		Thursday, 30 September 2021	Saturday, 2 October 2021	3																							
3.37	Complete Hydraulics Roughin	Tacoma		Wednesday, 29 September 2021	Thursday, 30 September 2021	2																							
3.38	Frame Ceiling	Joltam		Tuesday, 5 October 2021	Tuesday, 5 October 2021	1																							
3.39	Sheet, Set & Sand Ceiling	Joltam		Wednesday, 6 October 2021	Saturday, 9 October 2021	4																							
3.40	Install Sweets Louvre	B&N		Monday, 11 October 2021	Monday, 11 October 2021	1																							
3.41	<u>Café / Bar</u>				-																								
3.42	Pull Pythons Through Bulkhead	Van Eerde		Tuesday, 28 September 2021	Tuesday, 28 September 2021	1																							
3.43	Setout & Frame Bar Walls	Joltam		Wednesday, 29 September 2021	Friday, 1 October 2021	3																							
3.44	Rough in Bar Walls	Peak / Tacoma		Tuesday, 5 October 2021	Friday, 8 October 2021	4																							
3.45	HOLD POINT: Pre Sheet ITP's	ALL	Afternoon	Friday, 8 October 2021	Friday, 8 October 2021	1																							
3.46	Sheet Walls to Bar	Joltam		Monday, 11 October 2021	Tuesday, 12 October 2021	2																							
3.47	Brickwork to Bar	YBR		Monday, 11 October 2021	Wednesday, 13 October 2021	3																							
3.48	<u>Kids Area & Stair 1 Undercroft</u>				-																								

Programme Status Date		Monday, 27 September 2021					Display Week		1	Week 1							Week 2							Week 3						
Site Manager		Lloyd Miller								27 Sep 2021							4 Oct 2021							11 Oct 2021						
										27	28	29	30	1	2	3	4	5	6	7	8	9	10	11	12	13	14	15	16	17
WBS	TASK	SUBCONTRACTOR	COMMENTS	START	END	CAL DAYS				M	T	W	T	F	S	S	M	T	W	T	F	S	S	M	T	W	T	F	S	S
3.49	Frame Ceiling	Joltam		Tuesday, 5 October 2021	Wednesday, 6 October 2021	2																								
3.50	Rough in Ceiling	Peak / Tacoma		Wednesday, 6 October 2021	Thursday, 7 October 2021	2																								
3.51	HOLD POINT: Pre Sheet ITP's	ALL	Afternoon	Friday, 8 October 2021	Friday, 8 October 2021	1																								
3.52	Sheet Walls & Ceiling	Joltam		Monday, 11 October 2021	Monday, 11 October 2021	1																								
3.53	Set & Sand Walls & Bulkhead	Joltam		Tuesday, 12 October 2021	Thursday, 14 October 2021	3																								
3.54	Sealer Coat to Walls & Bulkhead	Tony Casey		Friday, 15 October 2021	Friday, 15 October 2021	1																								
3.55	Level 1				-																									
3.56	Toilets				-																									
3.57	Frame Walls & Ceilings	Joltam		Monday, 27 September 2021	Wednesday, 29 September 2021	3																								
3.58	High Level Services	Peak / Tacoma / JVG		Tuesday, 28 September 2021	Friday, 1 October 2021	4																								
3.59	Rough in Walls & Ceilings	Peak / Tacoma		Friday, 1 October 2021	Saturday, 2 October 2021	2																								
3.60	HOLD POINT: Pre Sheet ITP's	ALL	Afternoon	Wednesday, 6 October 2021	Wednesday, 6 October 2021	1																								
3.61	Sheet Walls & Ceilings	Joltam		Thursday, 7 October 2021	Thursday, 7 October 2021	1																								
3.62	Set & Sand Walls & Ceilings	Joltam		Friday, 8 October 2021	Saturday, 9 October 2021	2																								
3.63	Waterproof Setdowns	Combined		Monday, 11 October 2021	Wednesday, 13 October 2021	3																								
3.64	Screed Setdowns	Alpha Tiling		Thursday, 14 October 2021	Thursday, 14 October 2021	1																								
3.65	Tiling Toilet Floor & Walls	Alpha Tiling		Friday, 15 October 2021	Sunday, 17 October 2021	3																								
3.66	Store & Office				-																									
3.67	Frame Walls & Ceilings	Joltam		Monday, 27 September 2021	Tuesday, 28 September 2021	2																								
3.68	High Level Services	Peak / Tacoma		Monday, 27 September 2021	Tuesday, 28 September 2021	2																								
3.69	Rough in Walls & Ceilings	Peak / Tacoma		Wednesday, 29 September 2021	Saturday, 2 October 2021	4																								
3.70	HOLD POINT: Pre Sheet ITP's	ALL	Afternoon	Wednesday, 6 October 2021	Wednesday, 6 October 2021	1																								
3.71	Sheet Walls & Ceilings	Joltam		Thursday, 7 October 2021	Monday, 11 October 2021	5																								
3.72	Main Bar				-																									
3.73	Fitout of Keg Room	Van Eerde		Monday, 27 September 2021	Saturday, 2 October 2021	6																								
3.74	Frame Walls & Ceilings	Joltam		Monday, 27 September 2021	Thursday, 30 September 2021	4																								
3.75	High Level Services	Peak / Tacoma		Wednesday, 29 September 2021	Thursday, 30 September 2021	2																								
3.76	Rough in Walls & Ceilings	Peak / Tacoma		Friday, 1 October 2021	Saturday, 2 October 2021	2																								
3.77	Frame Walls to Bar	Joltam		Tuesday, 5 October 2021	Thursday, 7 October 2021	3																								
3.78	Roughin Walls to Bar	Peak / Tacoma		Thursday, 7 October 2021	Saturday, 9 October 2021	3																								
3.79	HOLD POINT: Pre Sheet ITP's	ALL	Afternoon	Saturday, 9 October 2021	Saturday, 9 October 2021	1																								
3.80	Sheet Walls to Bar	Joltam		Monday, 11 October 2021	Tuesday, 12 October 2021	2																								
3.81	Brickwork to Bar	YBR		Wednesday, 13 October 2021	Friday, 15 October 2021	3																								
3.82					-																									

TOWNSVILLE CITY COUNCIL



Date >> 09 October 2020

PO BOX 1268, TOWNSVILLE
QUEENSLAND 4810

13 48 10

enquiries@townsville.qld.gov.au
townsville.qld.gov.au

RCQ Projects Pty Ltd
PO Box 5988
TOWNSVILLE QLD 4810

Email >> townsville@rcq.net.au

Dear Sir/Madam

Approved Road Work Permit

Local Law 1.15 (Carrying out works on a road or interfering with a road or its operation) 2011

The Application for Road Work Permit (**RWP20/0639**) has been assessed and **approved**, subject to the conditions listed below. The decision was made by Townsville City Council on **9 October 2020**.

Application details

Application no:	RWP20/0639
Assessment no:	0219043
Proposal:	Hoarding
Street address:	70 The Strand NORTH WARD QLD 4810
Real property description:	Lot 310 T 1181 Vol 779 Fol 00228

Conditions

1. The Townsville City Council appoints the Permit holder as the person in control of the workplace who must ensure all relevant requirements are carried out in accordance with the permit and in compliance with the *Work Health and Safety Act 2011*.
2. All works on roads must include compliance with Part 3 of the *Manual of uniform traffic control devices* (MUTCD) provisions for warning, instructing and guiding road users safely through, around or past work sites on roads including footpaths.
3. The applicant will indemnify council against any claims whatsoever, including all costs and expenses arising from the works.
4. Set up & Final inspections will be required. Council requires 24 hours' notice to arrange any inspection (clear of weekends and public holidays). A final inspection is required to ensure that the work is completed to council's approval and the surrounding area is made safe for pedestrians and postal deliverers.

5. Failure to comply with council requirements may result in council taking action and costs charged to the Permit holder.
6. This Permit is valid for a period of twelve months from 9 October 2020.
7. Goods and materials are not to be stored or stacked on the footpath or roadway in the work zone for any extended periods (only for delivery and pickup). Site huts and storage containers are not to be placed in the works zone.
8. Public Liability Insurance to be lodged

Other details

Please find attached standard drawings. These items are to be available on site at all times during construction works.

All works are to strictly comply with the TCC standard drawings and conditions and no concreting works shall be undertaken until the setup (pre-slab) inspection has been approved.

To organise an inspection, or if you have any further queries in relation to the above, please contact the Assets and Hydraulics Administration Unit on 4727 9275, between the hours of 7.30am and 4.30pm, or email via TCCHydraulics@townsville.qld.gov.au.

Yours faithfully

A handwritten signature in black ink, appearing to be a stylized 'A' or 'J'.

Assessment Officer
Assets and Hydraulics Unit

TOWNSVILLE CITY COUNCIL



Date >> 05 January 2021

PO BOX 1268, TOWNSVILLE
QUEENSLAND 4810

13 48 10

enquiries@townsville.qld.gov.au
townsville.qld.gov.au

RCQ Projects Pty Ltd
PO Box 5988
TOWNSVILLE QLD 4810

Email >> townsville@rcq.net.au

Dear Sir/Madam

Referral Agency Response

Response before application

Planning Act 2016

I refer to your application and advise that council, as a referral agency for the application, completed its assessment on 5th January 2021. You are advised that council requires that any development approval is subject to the conditions stated in this response. Details of the referral agency response are as follows:

Application Details

Application no:	CAR20/0464
Assessment no:	0219043
Proposal:	Building over Council Sewer
Street address:	70 The Strand NORTH WARD QLD 4810
Real property description:	Lot 310 T 1181
Assessment Manager:	Private Certifier to be Engaged

Referral Triggers

The application was referred to council under the provision of the *Planning Regulation 2017* for

Building work over or near relevant infrastructure relating to Queensland Development Code, part 1.4 (Schedule 9 Part 3 Division 3 Table 7)

Matters of Referral Agency's Assessment

In accordance with section 55(2) of the *Planning Act 2016*, council assessed the application against the Queensland Development Code MP1.1 / MP1.2 / MP1.3 / MP1.4.

Reasons for Decision

Under section 56(1) of the *Planning Act 2016*, council must set out reasons for decision. These are listed under each condition.

The location of the proposed building foundations complies with Townsville City Councils Building Over or Adjacent to Services Guidelines.

TOWNSVILLE CITY COUNCIL



Referral Agency Conditions

Any excavation within 1.20 meters of council services to be undertaken by Vacuum.

Currency Period

Pursuant to section 54(4) of the *Planning Act 2016*, you will not be required to refer your building works application to council for a further Referral Agency Response if:

- (a) you submit this referral agency response in its entirety, including all referenced plans and documents, when making the application to the assessment manager; and
- (b) there are no changes to the proposal that was presented to council with this referral; and
- (c) The development application to the assessment manager is made within 24 months of the date of this referral agency response.

If you have any further queries in relation to the above, please do not hesitate to contact Planning Services on telephone 13 4810 or email developmentassessment@townsville.qld.gov.au.

Yours faithfully

James Beck
Senior Plumbing Inspector
Assets and Hydraulics
Planning, Environmental and Cultural Services

Appendices>> Statement of Reasons & Schedule of Conditions
Attachments>> Approved Plans

CAR20/0464-(0219043)-13190

REFERRAL AGENCY RESPONSE APPLICATION – SITING RELAXATIONS AND BUILDING OVER SERVICES


Planning Act 2016
Planning Regulation 2017



Purpose	This application form is required for building works where Council is a referral agency to a development application under Schedule 9, Part 3, Division 2, Table 1, Table 3 and/or Division 3, Table 7 of the <i>Planning Regulation 2017</i> . Use this application if you need Council approval to build closer than permissible to the property boundary (a siting relaxation), or over or adjacent to infrastructure (e.g. water or sewer pipes).			
Description of land	Street address <u>70 The Strand</u> Suburb <u>North Ward</u> State <u>QLD</u> Post code <u>4810</u> Lot on plan description <u>Lot 310 T 1181</u>			
Applicant details	Full name <u>RCQ Projects Pty Ltd (Account #35205)</u> Postal address <u>Po Box 5988</u> Suburb <u>Townsville</u> State <u>QLD</u> Post code <u>4810</u> Contact phone number <u>07 4771 3077</u> Email address <u>townsville@rcq.net.au</u>			
Property owner's details	Are you the property owner? ☐ Yes – continue to the next section ☒ No – complete the details below Attach information if there is more than one property owner Do you have the property owner's consent to lodge this application? ☒ Yes ☐ No Property owner/s name/s <u>STS TSV Pty Ltd</u> Postal address <u>5 Baybreeze Pocket</u> Suburb <u>Idalia</u> State <u>QLD</u> Post code <u>4811</u> Contact phone number <u>c/- 0438 382 389</u> Email address <u>c/- lachlan@lbellconsulting.com.au</u>			
Building certifier details	Have you lodged this application with a building certifier? ☒ No – continue to the next section ☐ Yes – complete the details below Building certifier name _____ Postal address _____ Suburb _____ State _____ Post code _____ Contact phone number _____ Email address _____			
Details of proposed building works	<u>Commercial and Residential tenancy</u>			
Office use only	Date	Application number	Amount	Receipt number

REFERRAL AGENCY RESPONSE APPLICATION – SITING RELAXATIONS AND BUILDING OVER SERVICES

Planning Act 2016
Planning Regulation 2017

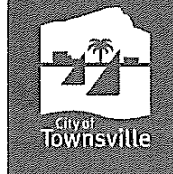

Applicable Queensland Development Code

Which part of the Queensland Development Code (QDC) is applicable to the proposal?

Note: You may need to tick more than one box if a siting relaxation also includes building over services.

- ☐ QDC MP1.1: Design and siting standard for single detached housing - on lots under 450m²
- ☐ QDC MP1.2: Design and siting standard for single detached housing - on lots 450m² and over
- ☐ QDC MP1.3: Design and siting standard for duplex housing
- ☒ QDC MP1.4: Building over or near relevant infrastructure services
- ☐ Other i.e. Relaxation of Building envelope, plan of development or Townsville City Plan

Site relaxation type

What type of relaxation are you seeking? Complete the relevant application form sections.

- ☐ Road frontage encroachment
- ☐ Side and/or rear boundary encroachment
- ☐ Exceeds the height requirement
- ☐ Exceeds the site coverage
- ☐ Other (please specify)

Road frontage encroachment If relevant

How has the proposed structure been designed so that it integrates with the existing dwelling and the streetscape? (i.e. describe the size, roof type, open structure, colours, materials and of those in the street)

Discuss how the proposed boundary setbacks are appropriate for the proposed structure with reference to neighbouring buildings or structures. (Suggestions: similar setbacks in the street, distance to neighbouring habitable rooms, etc.)

Discuss how the proposed location does not interfere with the outlook and views of neighbouring residents.



Department of Housing and Public Works

Form 15—Compliance certificate for building design or specification

Version 4 – July 2017

NOTE: This is to be used for the purposes of section 10 of the *Building Act 1975* and/or section 46 of the *Building Regulation 2006*.

RESTRICTION: A building certifier (class B) can only give a compliance certificate about whether building work complies with the BCA or a provision of the Queensland Development Code (QDC). A building certifier (Class B) can not give a certificate regarding QDC boundary clearance and site cover provisions.

1. Property description

This section need only be completed if details of street address and property description are applicable.

E.g. in the case of (standard/generic) pool design/shell manufacture and/or patio and carport systems this section may not be applicable.

The description must identify all land the subject of the application.

The lot and plan details (e.g. SP/RP) are shown on title documents or a rates notice.

If the plan is not registered by title, provide previous lot and plan details.

Street address (include no., street, suburb/locality and postcode)

70 The Strand

North Ward

Postcode 4810

Lot and plan details (attach list if necessary)

Lot 310 on T1181

In which local government area is the land situated?

Townsville

2. Description of component/s certified

Clearly describe the extent of work covered by this certificate, e.g. all structural aspects of the steel roof beams.

Structural design including all structural components of proposed residential tower and commercial buildings:

Stage 1:

Residential Tower: up to and including Level 1

Commercial Building: Ground Level

3. Basis of certification

Detail the basis for giving the certificate and the extent to which tests, specifications, rules, standards, codes of practice and other publications, were relied upon.

NCC 2019 Part B, Part C1 – Fire ratings

AS1170.0, AS1170.1, AS1170.2, AS1170.4

AS3600, AS3700, AS4100, AS4600

QDC MP1.4 – Build over/near infrastructure.

*No superimposed loads will be placed on the existing services**Any collapse or subsidence of the services will not endanger the building**The structure will be self-supporting if the services are excavated.*

4. Reference documentation

Clearly identify any relevant documentation, e.g. numbered structural engineering plans.

Refer to document transmittal attached.

LOCAL GOVERNMENT USE ONLY

Date received

Reference Number/s



**Queensland
Government**

Department of Housing and Public Works
**Form 15—Compliance certificate
for building design or
specification**

Version 4 – July 2017

NOTE: This is to be used for the purposes of section 10 of the *Building Act 1975* and/or section 46 of the *Building Regulation 2006*.

RESTRICTION: A building certifier (class B) can only give a compliance certificate about whether building work complies with the BCA or a provision of the Queensland Development Code (QDC). A building certifier (Class B) can not give a certificate regarding QDC boundary clearance and site cover provisions.

1. Property description

This section need only be completed if details of street address and property description are applicable.

E.g. in the case of (standard/generic) pool design/shell manufacture and/or patio and carport systems this section may not be applicable.

The description must identify all land the subject of the application.

The lot and plan details (e.g. SP/RP) are shown on title documents or a rates notice.

If the plan is not registered by title, provide previous lot and plan details.

Street address (include no., street, suburb/locality and postcode)

70 The Strand

North Ward

Postcode 4810

Lot and plan details (attach list if necessary)

Lot 310 on T1181

In which local government area is the land situated?

Townsville

2. Description of component/s certified

Clearly describe the extent of work covered by this certificate, e.g. all structural aspects of the steel roof beams.

Structural design including all structural components of proposed residential tower and commercial buildings:

Stage 1:

Residential Tower: up to and including Level 1

Commercial Building: Ground Level

3. Basis of certification

Detail the basis for giving the certificate and the extent to which tests, specifications, rules, standards, codes of practice and other publications, were relied upon.

NCC 2019 Part B, Part C1 – Fire ratings

AS1170.0, AS1170.1, AS1170.2, AS1170.4

AS3600, AS3700, AS4100, AS4600

QDC MP1.4 – Build over/near infrastructure.

No superimposed loads will be placed on the existing services

Any collapse or subsidence of the services will not endanger the building

The structure will be self-supporting if the services are excavated.

4. Reference documentation

Clearly identify any relevant documentation, e.g. numbered structural engineering plans.

Refer to document transmittal attached.

LOCAL GOVERNMENT USE ONLY

Date received		Reference Number/s	
----------------------	--	---------------------------	--

Aerial Photomontage

INFORMATION ONLY

Townsville City Council
Approved Subject to Conditions
MCU19/0054
25/09/2019



70 The Strand

70 The Strand Townsville | Preliminary DA Report | August 2019

Document Set ID: 189325873
Version: 1, Version Date: 20/12/2019

Townsville City Council
Received
05/08/2019



Elevations

INFORMATION ONLY


Townsville City Council
Approved Subject to Conditions
MCUTE0054
25/09/2019



70 The Strand Townsville | Preliminary DA Report | August 2019
Document Set ID: 18933257
Version: 1, Version Date: 20/12/2019

Townsville City Council
Received
05/08/2019

CM CONSULTING
P13

 

Approved subject to conditions
NBul CM 20/0464
Hydraulic and Building Services
Planning and Development 5/1/21



125

DENOTES 1/25mm THICK SLAB UNDO.
 0.2mm POLYETHYLENE LAYER, ON 5mm MIN. BIDDING MATERIAL.
 SLEET MESH, 12mm COVER UNDO.
 NOT FINISHED GRADE TO SLAB AND ENTRANCE SLAB.

REMARKS: DENOTES WALL OVER CLAB.

1000

—QA, — DUNCAN'S DOWELL JOINT

4. REMOVED THIS - SEE PAGE 10

ENTRANT CORNERS & WET AREA SET DOWNS.

FOUNDED WITHIN THE SEARCH OFFICE.

1. REFER TO GEOTECHNICAL INVESTIGATION REPORT (IN T77) BY T77.
2. THE DESIGN OF THE STRUCTURE HAS BEEN BASED ON THE FOUNDATION HAVING MINIMUM ALLOWABLE BEARING CAPACITY OF 135 KPA.
3. NATURAL FOUNDATIONS AND PILL TO BE DRILLED BUT AND FREE FROM ORGANIC MATTER AND DEBRIS AND COMPACTED TO A MINIMUM OF 95% SDD.
4. ALL EARTHWORKS SHALL BE IN ACCORDANCE WITH ASPHRA-2007 "SPECIFICATIONS FOR EARTHWORKS FOR COMMERCIAL AND RESIDENTIAL DEVELOPMENTS".
5. EXCAVATIONS TO BE INSPECTED AND ALLOWABLE BEARING CAPACITY CONFIRMED BY A GEOTECHNICAL ENGINEER.

THE CONTRACTOR SHALL LEASE WITH S/P CONSULTANTS TO DETERMINE SEQUENCE OF CONCRETE POURS AND CONSTRUCTION JOINTS AS REQUIRED TO MINIMIZE SHRINKAGE CRACKING.

TO REDUCE RAPID EVAPORATION OF WATER FROM THE SURFACE OF ALL CONCRETE FLATWORK, APPLY "EUCOVAP" OR "MASTERCURE THIC" IMMEDIATELY AFTER INITIAL SCREENING. PRODUCT MUST BE MIXED AND APPLIED IN STRICT ACCORDANCE WITH THE MANUFACTURER'S WRITTEN INSTRUCTIONS.

REFER ARCHITECTURAL DRAWINGS FOR ALL SETOUT DIMENSIONS, LEVELS, FALLS, SETDOWNS, REBATES ETC.

/// DENOTES 3MIL x 2000 LONG EXTRA, TAMPER

100

PRELIMINARY ISSUE

[illegible]

2

A B C D E F G H I J K L M N O P Q R S T U V W X Y Z

AM FETI

M. STORANN

THE STRAND, NORTH WARD OLD
AUSTRALIA

VERTICAL SLAB AND FOOTING
15 SHEET 1

STRUCTURAL

STP

Year	2000	2001	2002	
------	------	



5

PRELIMINARY ISSUE

Document Set ID: 18933257
Version: 1, Version Date: 05/01/2021

Form 15—Compliance certificate for building design or specification

Version 4 – July 2017

NOTE: This is to be used for the purposes of section 10 of the *Building Act 1975* and/or section 46 of the *Building Regulation 2006*.

RESTRICTION: A building certifier (class B) can only give a compliance certificate about whether building work complies with the BCA or a provision of the Queensland Development Code (QDC). A building certifier (Class B) can not give a certificate regarding QDC boundary clearance and site cover provisions.

1. Property description

This section need only be completed if details of street address and property description are applicable.

E.g. in the case of (standard/generic) pool design/shell manufacture and/or patio and carport systems this section may not be applicable.

The description must identify all land the subject of the application.

The lot and plan details (e.g. SP/RP) are shown on title documents or a rates notice.

If the plan is not registered by title, provide previous lot and plan details.

Street address (include no., street, suburb/locality and postcode)

70 The Strand

North Ward

Postcode 4810

Lot and plan details (attach list if necessary)

Lot 310 on T1181

In which local government area is the land situated?

Townsville

2. Description of component/s certified

Clearly describe the extent of work covered by this certificate, e.g. all structural aspects of the steel roof beams.

Structural design including all structural components of proposed residential tower and commercial buildings:

Stage 1:

Residential Tower: up to and including Level 1

Commercial Building: Ground Level

3. Basis of certification

Detail the basis for giving the certificate and the extent to which tests, specifications, rules, standards, codes of practice and other publications, were relied upon.

NCC 2019 Part B, Part C1 – Fire ratings

AS1170.0, AS1170.1, AS1170.2, AS1170.4

AS3600, AS3700, AS4100, AS4600

QDC MP1.4 – Build over/near infrastructure.

No superimposed loads will be placed on the existing services

Any collapse or subsidence of the services will not endanger the building

The structure will be self-supporting if the services are excavated.

4. Reference documentation

Clearly identify any relevant documentation, e.g. numbered structural engineering plans.

Refer to document transmittal attached.

LOCAL GOVERNMENT USE ONLY

Date received

Reference Number/s

5. Building certifier reference number	Building certifier reference number 30190020	
6. Competent person details A competent person for building work, means a person who is assessed by the building certifier for the work as competent to practice in an aspect of the building and specification design, of the building work because of the individual's skill, experience and qualifications in the aspect. The competent person must also be registered or licensed under a law applying in the State to practice the aspect. If no relevant law requires the individual to be licensed or registered to be able to give the help, the certifier must assess the individual as having appropriate experience, qualifications or skills to be able to give the help. If the chief executive issues any guidelines for assessing a competent person, the building certifier must use the guidelines when assessing the person.	Name (in full) Stephen Tobias Company name (if applicable) STP Consultants Contact Ref STP19-0293 Phone no. (business hours) 3539 8300 Mobile no. Fax no. Email address stephen@stpconsultants.com.au Postal address Level 3 451 St Pauls Terrace Fortitude Valley Postcode 4006 Licence or registration number (if applicable) RPEQ 3499	
7. Signature of competent person This certificate must be signed by the individual assessed by the building certifier as competent.	Signature  Date 4/01/2021	

The *Building Act 1975* is administered by the Department of Housing and Public Works



STRUCTURAL

Sheet No. 1

[illegible][illegible]

<i>Format</i>									
F	F	F	F						
<i>Purpose for Distribution</i>									
1	1	3	6						
<i>Method of Distribution</i>									
E	E	E	E						



www.stpconsultants.com.au



CONSULTANTS



4810, AUSTRALIA

STRUCTURAL

Sheet No. 2

[illegible][illegible]

<i>Format</i>									
F	F	F	F						
<i>Purpose for Distribution</i>									
1	1	3	6						
<i>Method of Distribution</i>									
E	E	E	E						



www.stpconsultants.com.au



Project No. : STP19-0293 -

STRUCTURAL

Dwg	Drawing Title	Current Rev Date
S733	APARTMENTS LEVEL 2 SLAB DETAILS	A 01.04.20
S741	APARTMENTS LEVEL 3 SLAB PROFILE PLAN	A 01.04.20
S742	APARTMENTS LEVEL 3 SLAB REINFORCEMENT PLANS	A 01.04.20
S743	APARTMENTS LEVEL 3 SLAB DETAILS	A 01.04.20
S751	APARTMENTS ROOF SLAB PROFILE PLAN	A 01.04.20
S752	APARTMENTS ROOF SLAB REINFORCEMENT PLANS	A 01.04.20
S753	APARTMENTS ROOF SLAB DETAILS	A 01.04.20
S801	APARTMENTS SEMI BASEMENT AND GROUND LEVEL WALL AND COLUMN LAYOUT PLAN	B 20.11.20
S811	APARTMENTS MEZZANINE AND LEVEL 1 WALL AND COLUMN LAYOUT PLAN	B 20.11.20
S821	APARTMENTS LEVEL 2 AND LEVEL 3 WALL AND COLUMN LAYOUT PLAN	A 01.04.20
S831	APARTMENTS ROOF LEVEL WALL AND COLUMN LAYOUT PLAN	A 01.04.20
S841	APARTMENTS CONCRETE COLUMN DETAILS	B 20.11.20
S842	APARTMENTS MASONRY WALL DETAILS	B 20.11.20
S901	APARTMENTS STAIR ELEVATIONS, SHEET 1	B 20.11.20
S902	APARTMENTS STAIR ELEVATIONS, SHEET 2	B 20.11.20

<i>Distribution</i>
CA ARCHITECTS

<i>Distribution</i>											
P-Print	F-.pdf	G-.dwg	T-.plt	W-.dwf	R-.rvt						
<i>Purpose for Distribution</i>											
1-Preliminary		2-Coordination		3-Approval		4-Tender		5-Construction		6-Council Submission	
<i>Method of Distribution</i>											
C-Courier		P-Collected		M-Mail		D-Deliver		E-Email			



www.stpconsultants.com.au

CARINS	TOWNSVILLE	MACKAY	BRISBANE
SUITE 7 FIRST FLOOR 78 MULGRAVE ROAD CARINS QLD 4870	LEVEL 1 310 STURT STREET TOWNSVILLE QLD 4810 PO BOX 1777 TOWNSVILLE QLD 4810	LEVEL 2, 36 GORDON STREET MACKAY QLD 4740	LEVEL 199 BRIDGE STREET FORTITUDE VALLEY QLD 4001 PO BOX 899 FORTITUDE VALLEY QLD 4001
PHONE: (07) 4031 8777 FAXSIMILE: (07) 4031 8799	TELEPHONE: (07) 4724 2626 FAXSIMILE: (07) 4724 2474	TELEPHONE: (07) 4944 1577 FAXSIMILE: (07) 4944 1588	TELEPHONE: (07) 3257 3883 FAXSIMILE: (07) 3257 0407
SLOWOROE, TORIAS & PARTNERS ACN 105568480	PTD LTD AS TRUSTEE FOR THE STP UNIT TRUST ACN 105568480		



PORTABLE
LONG SERVICE
LEAVE

notification and payment CONFIRMATION

This form is issued in accordance with the *Building and Construction Industry (Portable Long Service Leave) Act 1991* s77(2). Form BCI 14v0.

Confirmation date: December 8, 2020

BUILDING AND CONSTRUCTION WORK DETAILS

QLeave levy number: S244007 Date notified: December 03, 2020

Building and construction work description: UNITS - RESIDENTIAL

Lot no.: 310 Plan no.: T1181

Building and construction work address: 70 THE STRAND

Suburb: NORTH WARD Postcode: 4810

Notified cost of work (GST exclusive): \$ 763,708

Total levy paid: \$ 4,391

Exempted cost of work (GST exclusive): \$ 0

Start date: December 01, 2020 Finish date: March 31, 2021

Council: _____

Certifier: SCOTT MARS

Owner: STS TSV PTY LTD

Principal Contractor: RCQ PROJECTS PTY LTD

QLeave has issued this form to confirm that notification and payment has been received. Under s.77 of the *Building and Construction Industry (Portable Long Service Leave) Act 1991*, all obligations have been met.

BUILDING AND CONSTRUCTION WORK COMPLETED

When your building and construction work reaches practical completion, you will be required to submit your final costs and completion date to QLeave. To provide QLeave with these details, please complete the Building and construction work completed form available at www.qleave.qld.gov.au and send it to levies@qleave.qld.gov.au.

CONTACT QLEAVE

Unit 1, 62 Crockford Street, Northgate Qld 4013 | PO Box 315, Virginia BC Qld 4014
Freecall 1800 803 481 | Email levies@qleave.qld.gov.au | Web www.qleave.qld.gov.au





1 Location Plan
1:500

STAGE 1 BUILDING APPROVAL
REFER TO CONDITIONS OF APPROVAL



APPROVED WITH CONDITIONS
Reference: 30190020 Date: 11 Jan 2021

Scott Mars QBCC A1012790

ARCHITECTURAL PLANS ARE ENDORSED AT THIS
STAGE FOR INFORMATION ONLY

0 1m 2m 3m 4m 5m 7.5m

Preliminary

NOTE:

1. Do not scale from drawings.
2. All dimensions to be checked on site and confirmed with the owner.
3. Architect to be advised of conflicts as soon as possible.
4. All dimensions to be confirmed with the owner.
5. All dimensions to be confirmed with the owner.
6. All dimensions to be confirmed with the owner.
7. Levels shown on Site Plans are indicative only.

Issue	Revision Description	Initial	Date
4	ISSUE FOR BA	CA	03-07-20
3	Preliminary DD Issue	CA	25-05-19
2	Preliminary DD Issue	CA	25-05-19
1	Preliminary DD Issue	CA	25-05-19

Structural Consultant	Civil Consultant
Electrical Consultant	Mechanical Consultant
Hydraulic Consultant	Landscape Consultant



Project Name...
70 THE STRAND

Lachlan Bell
70 The Strand, North Ward QLD
4810, Australia


Drawing Title...
LOCATION PLAN

Drawn : CWA	North:
Checked : CA	
Scale @ A1 : 1 : 500	

Drawing No :
Project :
Stage :
Discipline :
Drawing No :
1910 / DD / A-S-002

Issue :
4


NOTE: 1. Drawings to be checked on the day of construction. 2. All dimensions to be checked on the day of construction. 3. Architect to be advised of conflicts of work as possible. 4. All work to be done in accordance with the relevant building codes and standards. 5. All work to be done in accordance with the relevant building codes and standards. 6. All work to be done in accordance with the relevant building codes and standards. 7. All work to be done in accordance with the relevant building codes and standards.			
Issue		Revision Description	Initial
1		Initial Design	CA
2		Revised Design	CA
3		Revised Design	CA
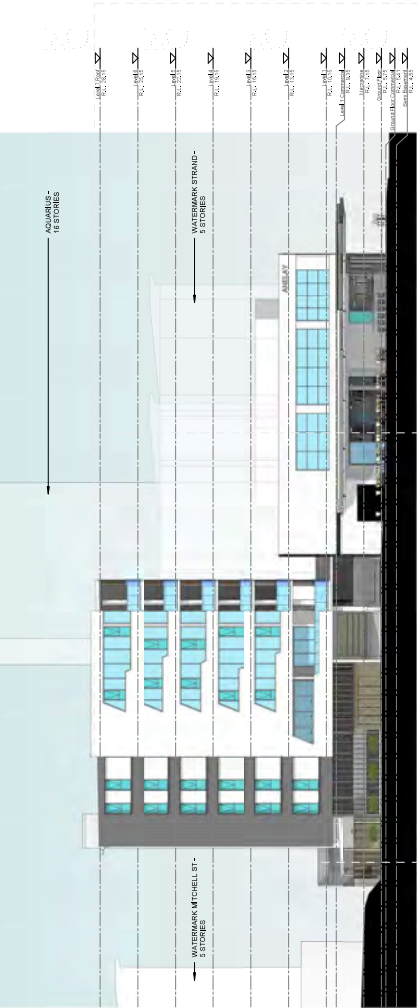


4 Side Elevation - South East (Kennedy St)
1:200



2 Front Elevation - North East (The Strand)
1:200

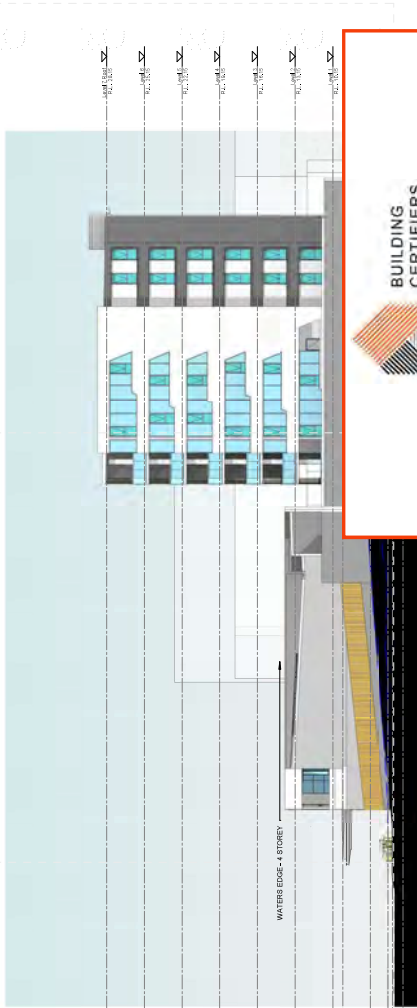

3 Side Elevation - North West
1:200

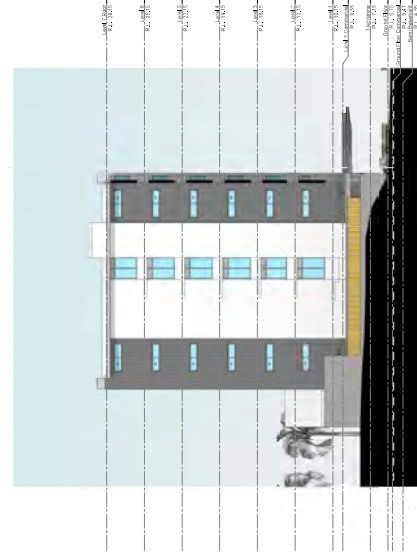

1 Back Elevation - South West
1:200

BUILDING CERTIFIERS AUSTRALIA

APPROVED WITH CONDITIONS

Reference: 30190020


Date: 11 Jan 2021

Scott Mars QBCC A1012790

ARCHITECTURAL PLANS ARE ENDORSED AT THIS STAGE FOR INFORMATION ONLY

Preliminary



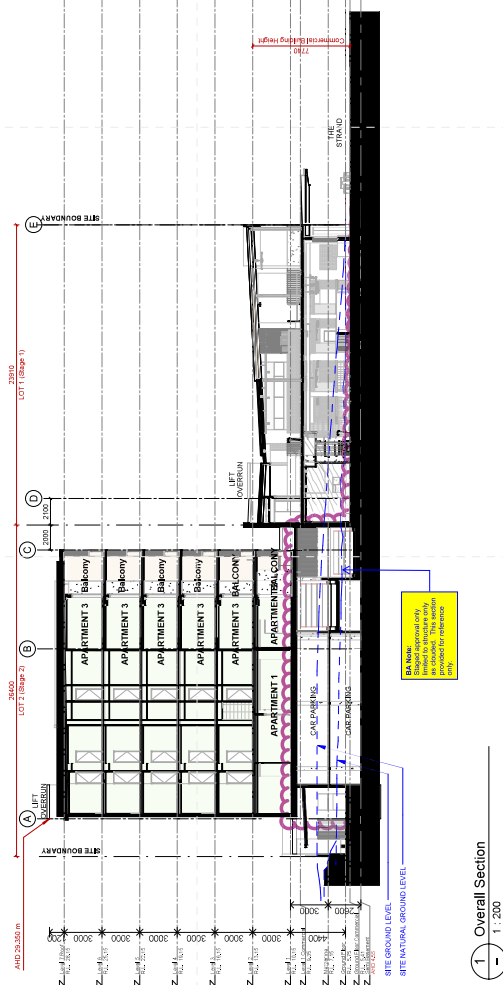

1 Overall Section
1:200



**BUILDING
CERTIFIERS
AUSTRALIA**

APPROVED WITH CONDITIONS
Reference: 30190020 **Date:** 11 Jan 2021

Scott Mars QBCC A1012790

ARCHITECTURAL PLANS ARE ENDORSED AT THIS
STAGE FOR INFORMATION ONLY

Preliminary

NOTE:

1. Do not scale from drawings.
2. All dimensions to be checked on site and confirmed by the contractor.
3. Architect to be kept informed of all works.
4. Architect to be kept informed of all possible conflicts.
5. Doors to have 100mm ribs unless noted/dimensioned otherwise or unless drawn with no ribs.
6. Wet areas to fall to water, & Seldowns to be 50mm.
7. Footings shown on Architectural Drawings are indicative only. Refer structural docs.
8. Levels shown on Site Plans are indicative only.

Issue	Revision Description	Initial	Date
5	ISSUE FOR BA	CA	03/07/20
4	Preliminary Issue	CA	12/12/19
3	Preliminary DD Issue	CA	23/10/19
2	Preliminary Issue	CA	22/09/19
1	Preliminary DD Issue	CA	22/09/19

Structural Consultant:	Civil Consultant:
Electrical Consultant:	Mechanical Consultant:
Hydraulic Consultant:	Landscape Consultant:



Project Name...

70 THE STRAND

Lachlan Bell
70 The Strand, North Ward QLD
4810, Australia

Drawing Title...

OVERALL SECTIONS


Drawn :	CWA	North :
Checked :	CA	
Scale @ A1 :	1 : 200	

Drawing No. :

Project Stage Discipline / Drawing No.
1910 / DD / A S 005

1551

5

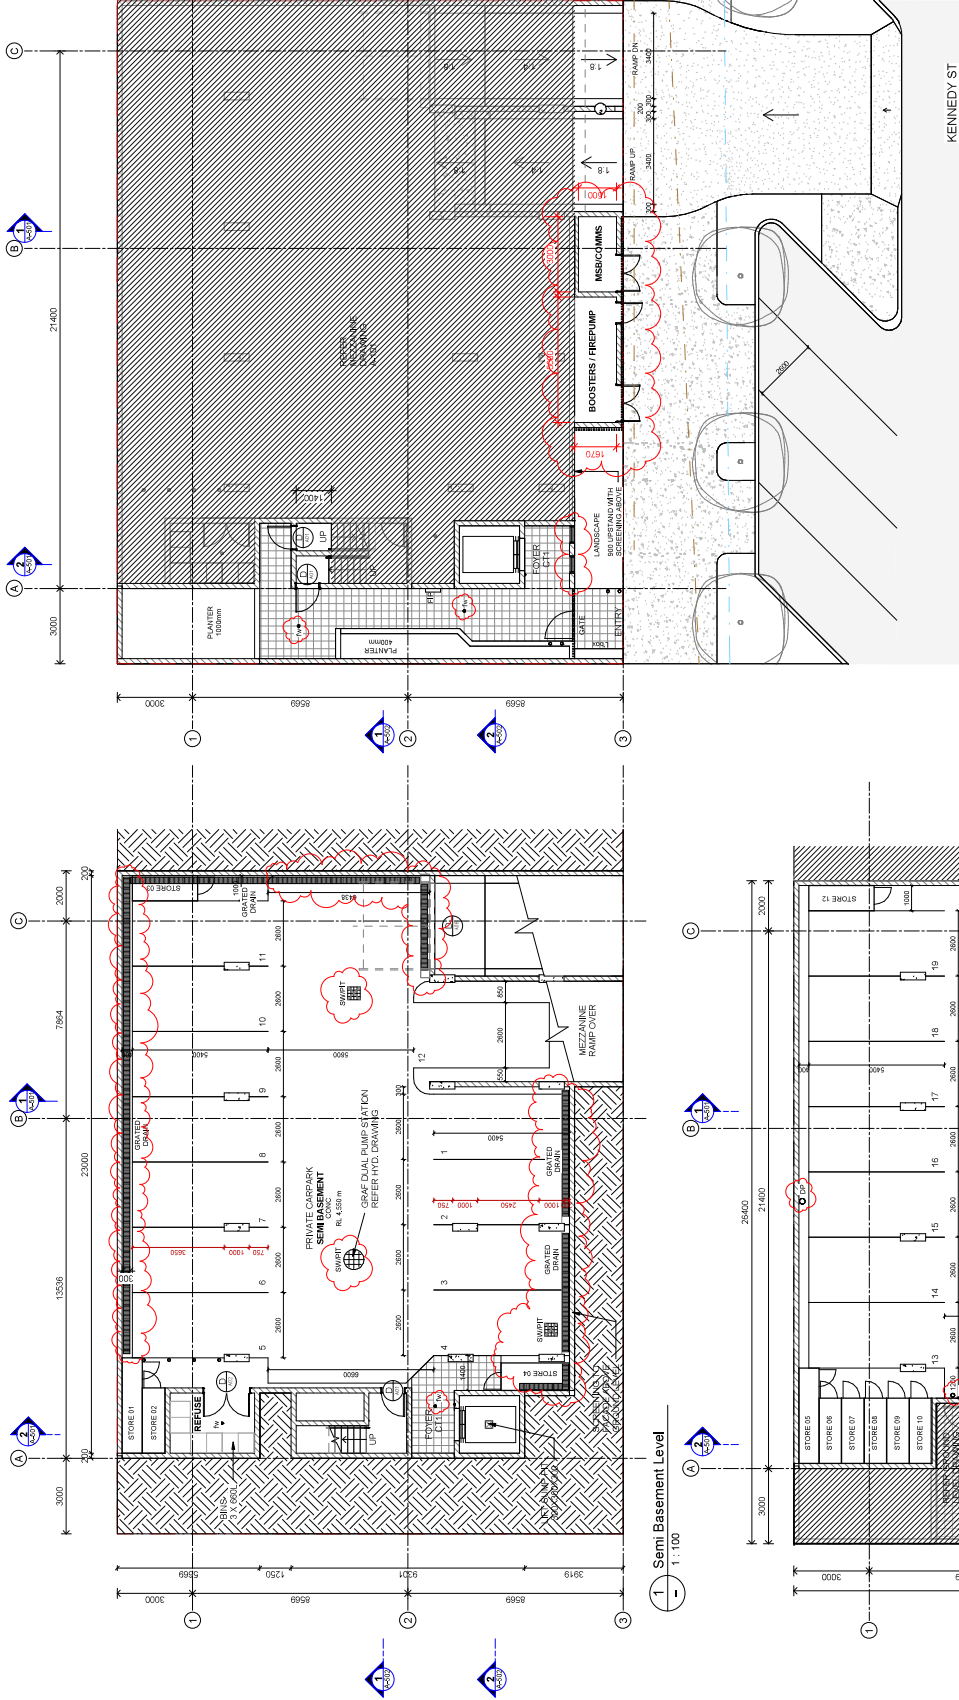

3 Apartment - Ground Floor
1:100

BUILDING CERTIFIERS AUSTRALIA
APPROVED WITH CONDITIONS
Reference: 30190020
Date: 11 Jan 2021
Scott Mars QBCC A1012790

ARCHITECTURAL PLANS ARE ENDORSED AT THIS STAGE FOR INFORMATION ONLY

Preliminary

NOTE: 1. Drawings shall be issued on A1 and A2 formats. 2. All dimensions to be indicated on site and on drawings. 3. All dimensions to be indicated on site and on drawings. 4. All dimensions to be indicated on site and on drawings. 5. All dimensions to be indicated on site and on drawings. 6. All dimensions to be indicated on site and on drawings. 7. All dimensions to be indicated on site and on drawings. 8. All dimensions to be indicated on site and on drawings.		Revision Issue Description Initial Date	
1		1	
2		2	
3		3	
100		100	

NOTE:

1. Drawn to scale from existing.
2. All dimensions to be indicated on file and as shown on drawings.
3. Architect to be advised of conflicts or room to be possible.
4. All dimensions to be indicated on file and as shown on drawings.
5. All dimensions to be indicated on file and as shown on drawings.
6. For more information, please refer to the relevant drawings.
Issue	Revision Description	Initial	Date
1	Initial Issue	CA	12-10-19
2	Revised Issue	CA	12-10-19
3	Revised Issue	CA	12-10-19
4	Revised Issue	CA	12-10-19

Structural Consultant	Civil Consultant
Electrical Consultant	Mechanical Consultant
Hydraulic Consultant	Landscape Consultant




Project Name...
70 THE STRAND

Lachlan Bell
70 The Strand, North Ward QLD
4810, Australia

Drawing Title...
**SSA PLAN - SEMI
BASEMENT &
MEZZANINE LEVEL**

Drawn : CWA	North:
Checked : CA	
Scale @ A1 : 1 : 100	

Drawing No :
Project :
Stage :
Discipline :
Drawing No. :
1910 / DD / A -A-201
Issue :
4

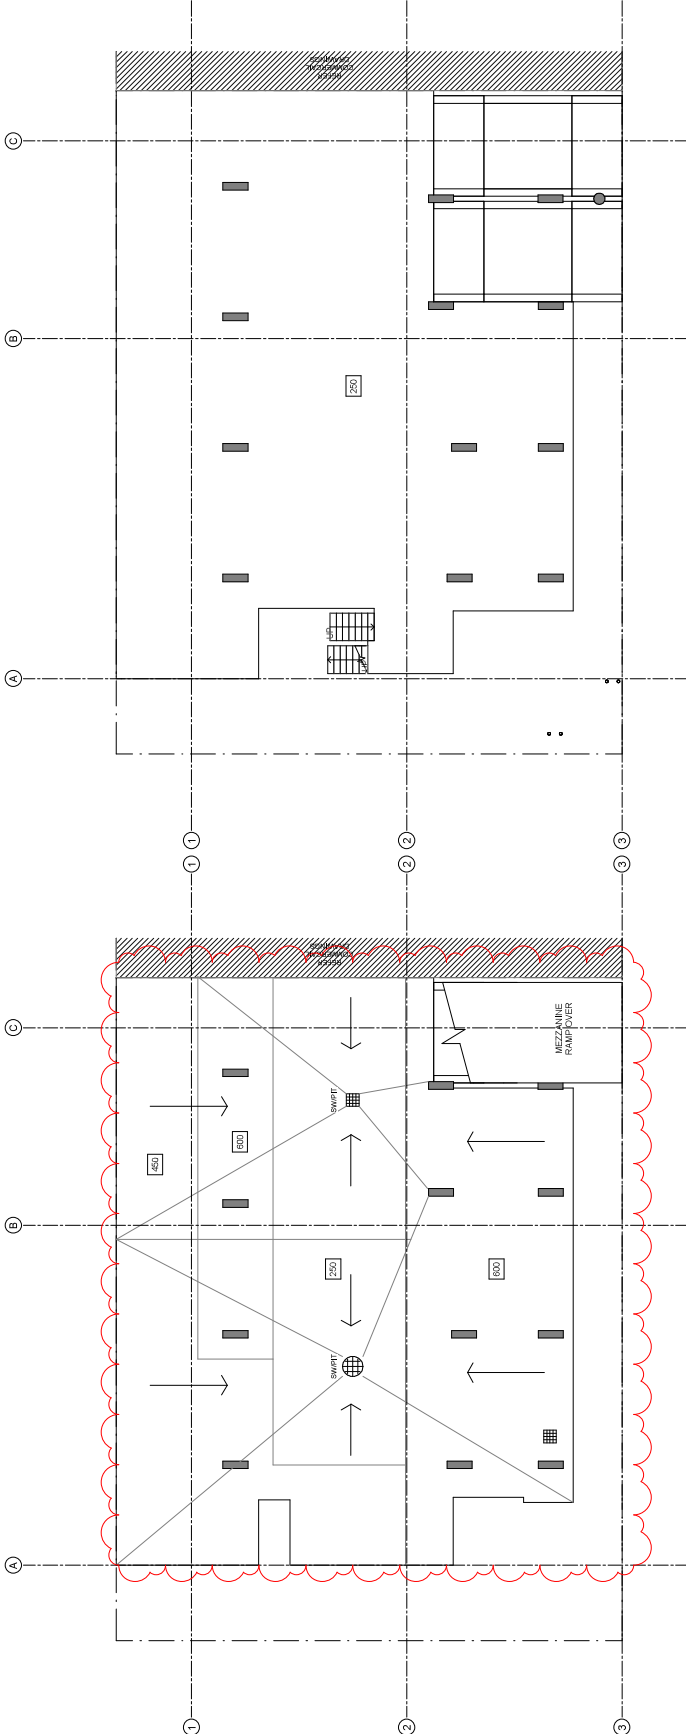

2 Apartment - Mezzanine Level
1 : 100



1 Apartment - Semi Basement Level
1 : 100

APPROVED WITH CONDITIONS
Reference: 30190020 Date: 11 Jan 2021
Scott Mars QBCC A1012790

ARCHITECTURAL PLANS ARE ENDORSED AT THIS
STAGE FOR INFORMATION ONLY

Preliminary



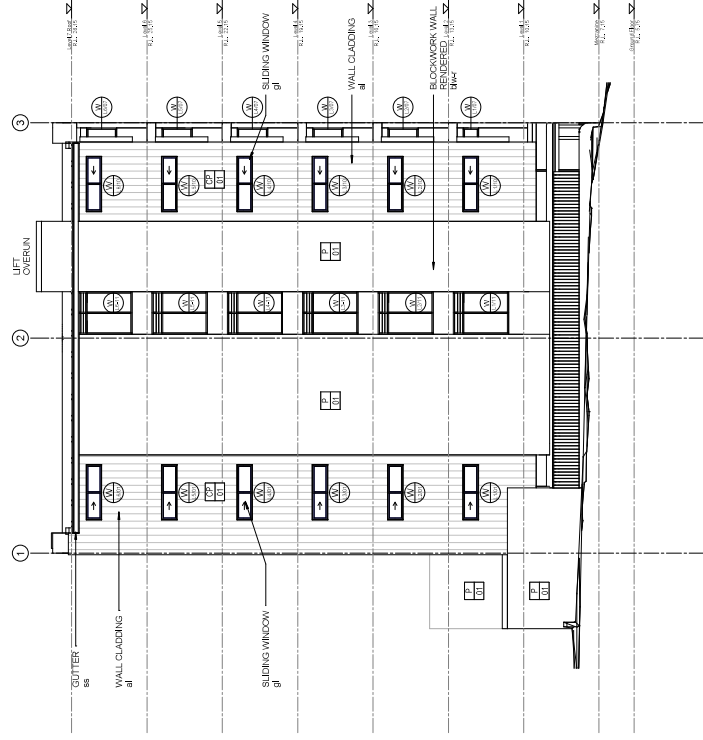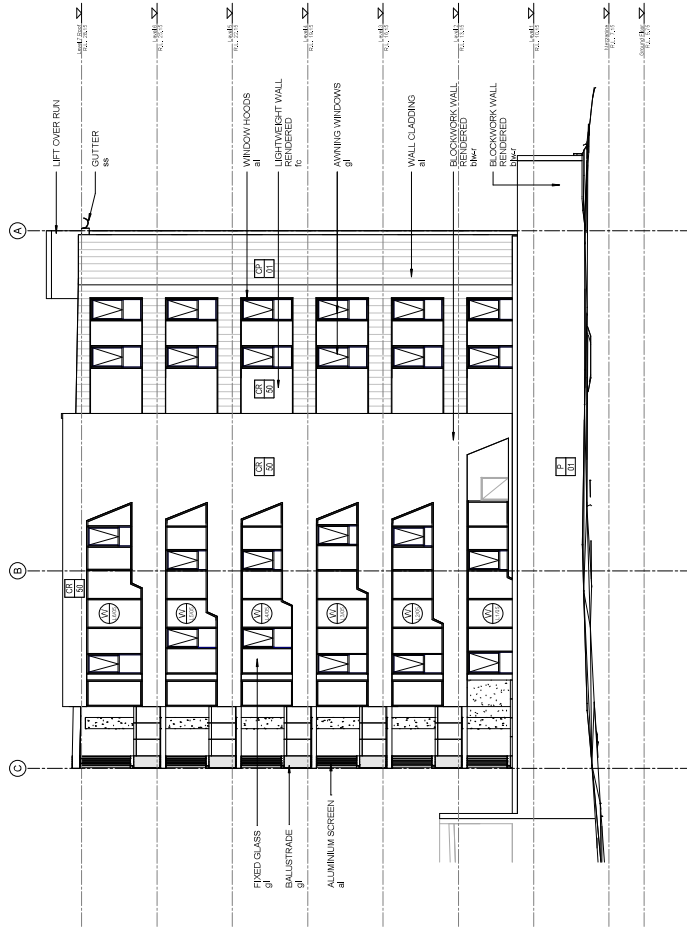

1 ELEVATION 3
1 : 100

2 ELEVATION 4
1 : 100



APPROVED WITH CONDITIONS

Reference: 30190020

Date: 11 Jan 2021

Scott Mars QBCC A1012790

ARCHITECTURAL PLANS ARE ENDORSED AT THIS
STAGE FOR INFORMATION ONLY

Preliminary

NOTE:

1. Do not scale from drawings.
2. All dimensions to be checked on site and confirmed prior to commencement of works.
3. Effected to be achieved or conflicts as soon as possible unless agreed with the client.
4. Wet areas to fall to wastes & Sd/downs to be 50mm
5. Footings shown on Architectural Drawings are indicative only. Refer structural docs.
6. Levels shown on Site Plans are indicative only

Issue	Revision Description	Initial	Date
6	ISSUE FOR BA	CA	03-07-20
5	Preliminary BA Issue For Review	CA	16-06-20
4	Preliminary Issue	CA	12-12-19
3	Preliminary DD Issue	CA	23-10-19
2	Preliminary Issue	CA	02-10-19
1	Preliminary DD Issue	CA	23-09-19

Structural Consultant	Civil Consultant
Electrical Consultant	Mechanical Consultant
Hydraulic Consultant	Landscape Consultant



Project Name... 70 THE STRAND

Lachlan Bell
70 The Strand, North Ward QLD
4810, Australia

Drawing Title...
ELEVATIONS


Drawn :	CWA	North :
Checked :	CA	
Scale @ A1 :	1 : 100	

Drawing No :
Project Stage Discipline / Drawing No.
1910 / DD / A A-402

Issue : 6

NOTE: 1. Do not scale from drawings. 2. All dimensions to be checked on this and other drawings. 3. Architect to be advised of conflicts as soon as possible. 4. Dimensions to be checked on this and other drawings. 5. Dimensions to be checked on this and other drawings. 6. Footing shown as Architectural Drawings are indicative only. 7. Levels shown on Site Plans are indicative only.							

Printed: 3/07/2020 3:35:39 PM BIM 360://1910_70 the Strand Townsville/70 The Strand.rvt

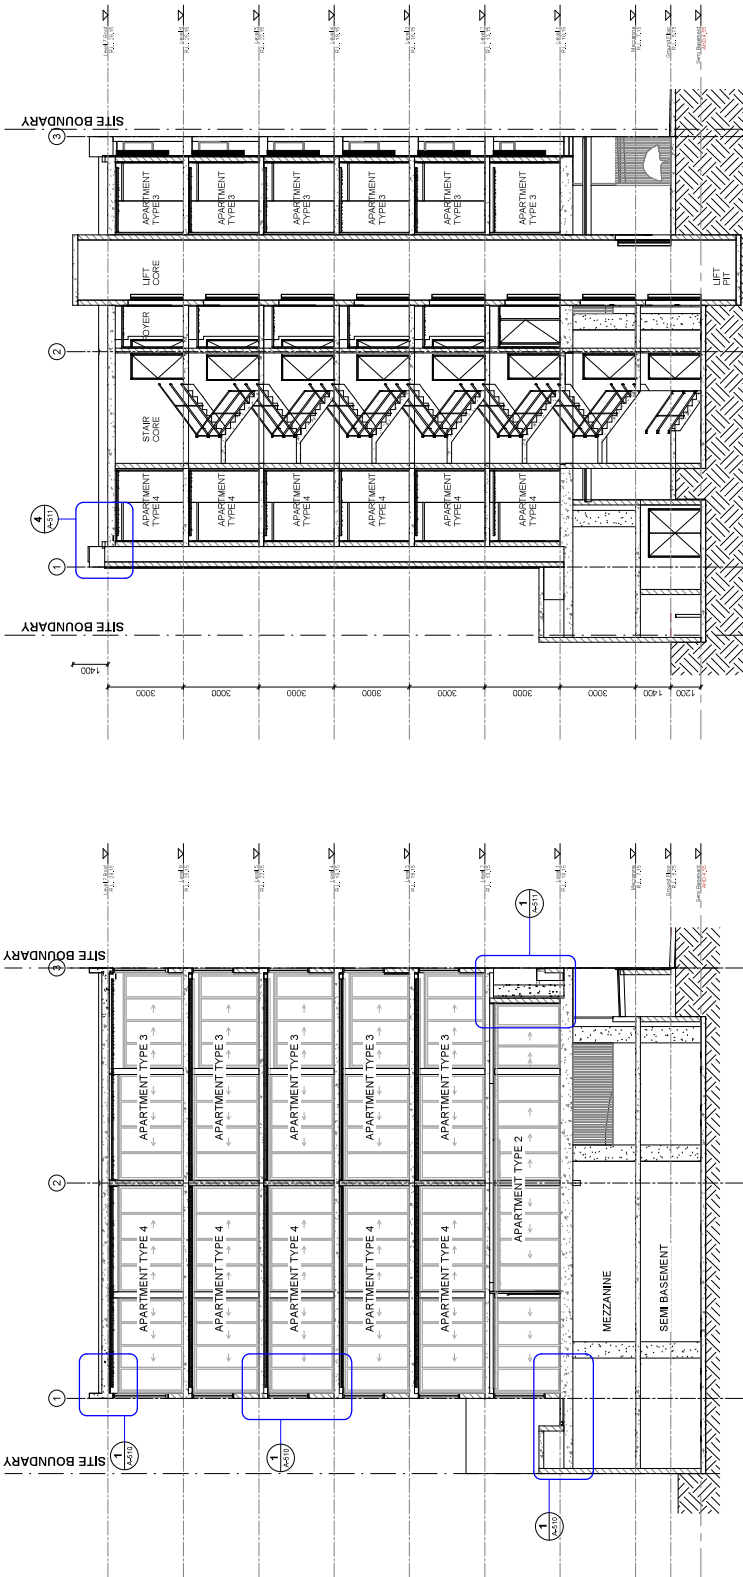

1 Section 01
1:100

2 Section 02
1:100



APPROVED WITH CONDITIONS


Reference: 30190020 Date: 11 Jan 2021

Scott Mars QBCC A1012790

ARCHITECTURAL PLANS ARE ENDORSED AT THIS STAGE FOR INFORMATION ONLY

Preliminary

NOTE: - Do not scale from drawings. - All dimensions to be checked on this and other drawings to ensure consistency. - Architect to be advised of conflicts as soon as possible. - For structural elements, refer to structural drawings for dimensions. - For mechanical elements, refer to mechanical drawings for dimensions. - For electrical elements, refer to electrical drawings for dimensions. - For plumbing elements, refer to plumbing drawings for dimensions. - For landscape elements, refer to landscape drawings for dimensions.		ISSUE FOR CA 15/07/20 Preliminary SA Issue For Review 15/07/20 Preliminary Issue 12/12/19 Preliminary DD Issue 25/05/19 Preliminary Issue 25/05/19 Preliminary DD Issue 25/05/19		CA	15/07/20
Issue Revision Description Initial Date		1 2 3 4 5 6		CA	15/07/20
Structural Consultant Civil Consultant Electrical Consultant Mechanical Consultant Hydraulic Consultant Landscape Consultant		CA ARCHITECTS 70 THE STRAND Lachlan Bell 70 The Strand, North Ward QLD 4810, Australia		Project Name... 70 THE STRAND Lachlan Bell 70 The Strand, North Ward QLD 4810, Australia	
Drawn : CWA Checked : CA Scale @ A1 : 1 : 100		North: CA 1 : 100		Project Stage Discipline / Drawing No. 1910/ DD / A-A-502	
Drawing Title... SECTIONS		Drawing No.: 1910/ DD / A-A-502		Issue : 6	

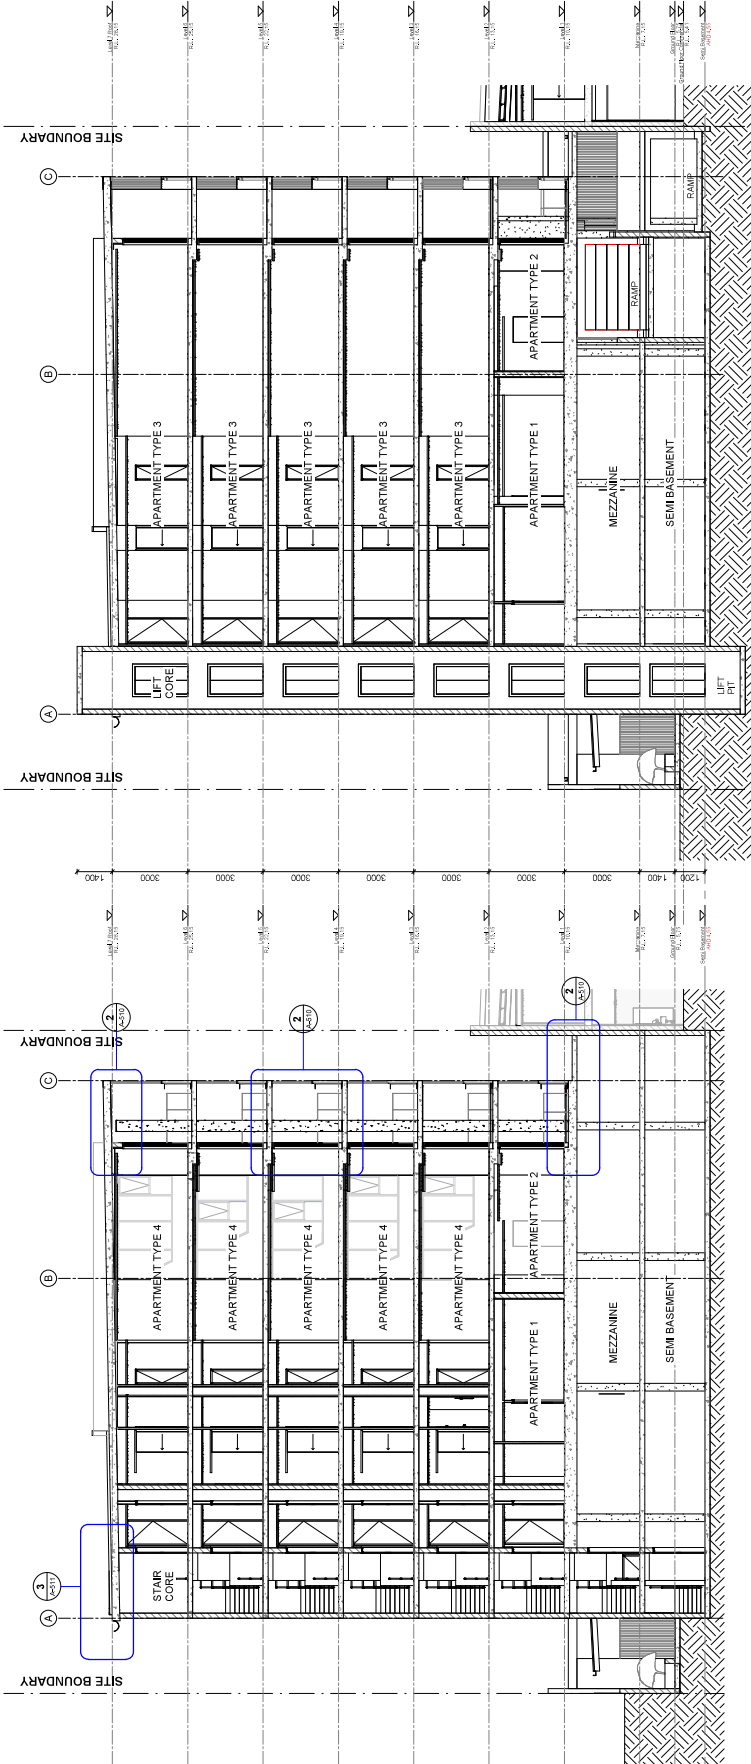



BUILDING CERTIFIERS AUSTRALIA

APPROVED WITH CONDITIONS

Reference: 30190020 **Date: 11 Jan 2021**

Scott Mars QBCC A1012790

ARCHITECTURAL PLANS ARE ENDORSED AT THIS STAGE FOR INFORMATION ONLY

1:50 0 1m 2m 3m 4m 5m 7.5m

1 Section 03
A-A-503 1:100

2 Section 04
A-A-502 1:100


Preliminary

70 THE STRAND

70 THE STRAND, NORTH WARD QLD
4810, AUSTRALIA

STRUCTURAL

STRUCTURAL DRAWING LIST	
S000	COVER SHEET
S001	STRUCTURAL NOTES SHEET 1
S002	WORK PLACE HEALTH & SAFETY
S003	CONCRETE AND REINFORCEMENT
S004	COMMERCIAL SLAB AND FOOTING DETAILS SHEET 1
S005	COMMERCIAL SLAB AND FOOTING DETAILS SHEET 2
S006	COMMERCIAL LEVEL 1 SLAB PROFILE
S007	COMMERCIAL LEVEL 1 REINFORCEMENT PLAN
S008	COMMERCIAL LEVEL 1 SLAB DETAILS
S009	COMMERCIAL WALL AND COLUMN LAYOUT PLANS
S010	COMMERCIAL WALL AND COLUMN REINFORCEMENT PLANS
S011	COMMERCIAL PRE-CAST PANEL ELEVATIONS AND DETAILS
S012	COMMERCIAL ROOF FRAMING PLAN
S013	COMMERCIAL ANCHOR FRAMING PLAN
S014	COMMERCIAL STAIR DETAILS
S015	APARTMENTS S01M BASEMENT SLAB AND FOOTING PLAN
S016	APARTMENTS S01M BASEMENT REINFORCEMENT PLANS
S017	APARTMENTS SLAB AND FOOTING DETAILS SHEET 1
S018	APARTMENTS SLAB AND FOOTING DETAILS SHEET 2
S019	APARTMENTS SLAB AND FOOTING DETAILS SHEET 3
S020	APARTMENTS SLAB AND FOOTING DETAILS SHEET 4
S021	APARTMENTS GROUND LEVEL SLAB PROFILE PLAN
S022	APARTMENTS MEZZANINE LEVEL SLAB PROFILE PLAN
S023	APARTMENTS MEZZANINE LEVEL SLAB REINFORCEMENT PLANS
S024	APARTMENTS LEVEL 1 SLAB PROFILE PLAN
S025	APARTMENTS LEVEL 1 SLAB REINFORCEMENT PLANS
S026	APARTMENTS LEVEL 2 SLAB PROFILE PLAN
S027	APARTMENTS LEVEL 2 SLAB REINFORCEMENT PLANS
S028	APARTMENTS LEVEL 3 SLAB PROFILE PLAN
S029	APARTMENTS LEVEL 3 SLAB REINFORCEMENT PLANS
S030	APARTMENTS LEVEL 4 SLAB PROFILE PLAN
S031	APARTMENTS LEVEL 4 SLAB REINFORCEMENT PLANS
S032	APARTMENTS ROOF SLAB DETAILS
S033	APARTMENTS ROOF SLAB REINFORCEMENT PLANS
S034	APARTMENTS S01M BASEMENT AND GROUND LEVEL WALL AND COLUMN LAYOUT PLAN
S035	APARTMENTS MEZZANINE AND LEVEL 1 WALL AND COLUMN LAYOUT PLAN
S036	APARTMENTS LEVEL 2 WALL AND COLUMN LAYOUT PLAN
S037	APARTMENTS LEVEL 3 WALL AND COLUMN LAYOUT PLAN
S038	APARTMENTS ROOF LEVEL WALL AND COLUMN LAYOUT PLAN
S039	APARTMENTS CONCRETE COLUMN DETAILS
S040	APARTMENTS MASONRY WALL DETAILS
S041	APARTMENTS STAIR ELEVATIONS SHEET 1
S042	APARTMENTS STAIR ELEVATIONS SHEET 2

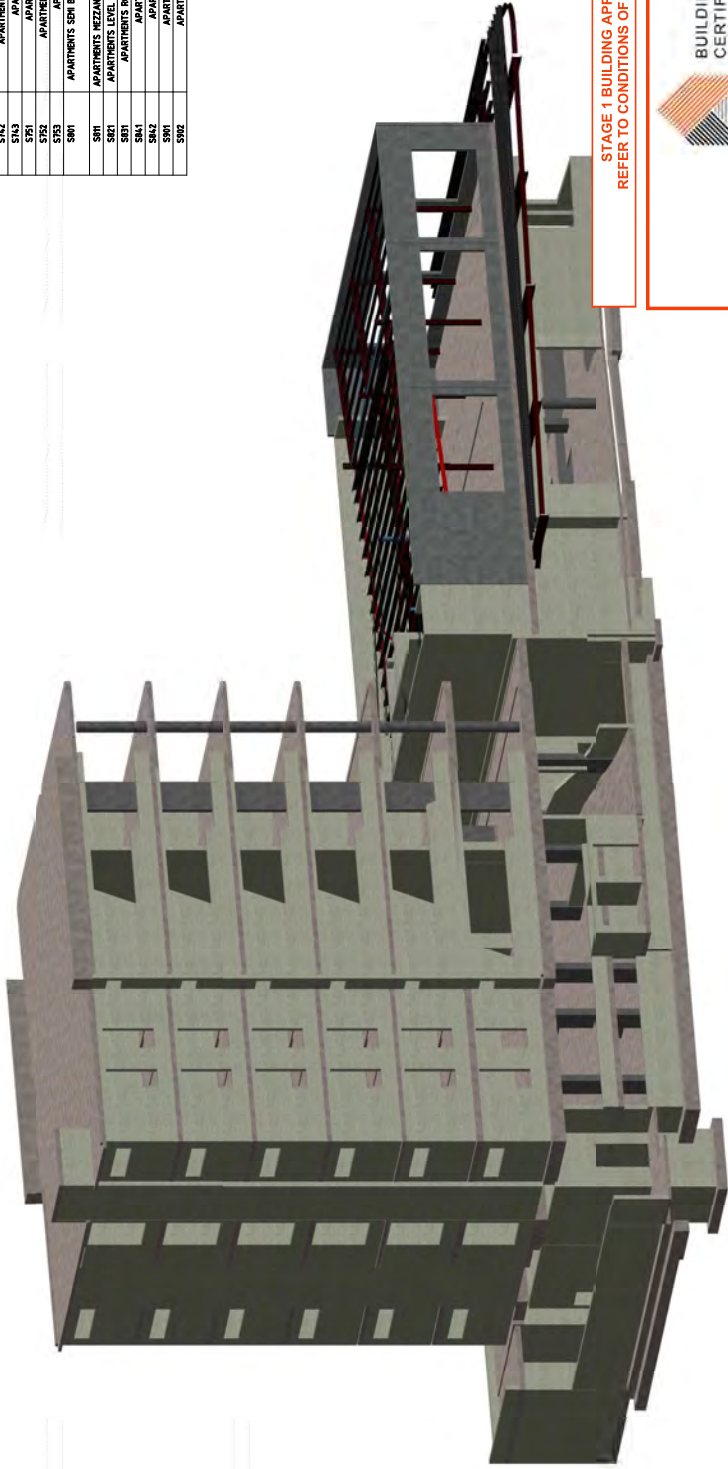

STAGE 1 BUILDING APPROVAL
REFER TO CONDITIONS OF APPROVAL



**BUILDING
CERTIFIERS
AUSTRALIA**

APPROVED WITH CONDITIONS
Reference: 301900020 Date: 11 Jan 2021


Scott Mars QBCC A1012790



Office in
Townsville Ph: 07 3539 6559
Brisbane Ph: 07 3539 6506
Cairns Ph: 07 3539 6506
Sydney Ph: 02 9550 6506
www.bca.com.au

CONSULTANTS

DATE 11/01/21	DRAWN	DESIGNED	JOB No. 1379-020	DRAWING No. S044	REV 1
------------------	-------	----------	---------------------	---------------------	----------

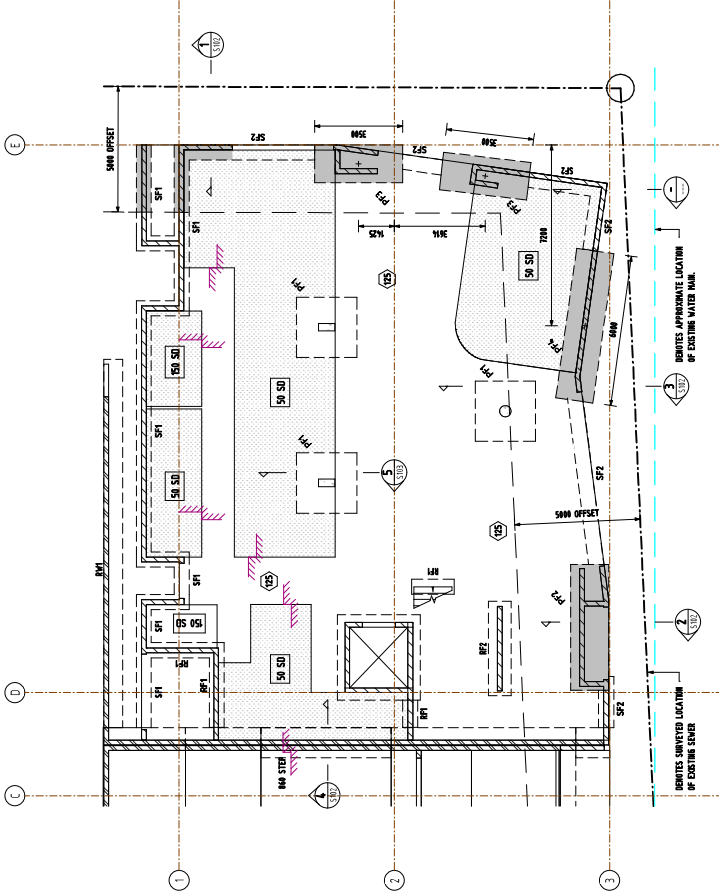

SLAB AND FOUNDATION PLAN
1:100

LEGEND

(S) DENOTES 125mm THICK SLAB VOID.
CLAM POLYETHYLENE LAYER, OR 50mm MIN. BEDDING MATERIAL.
N22 CONCRETE GRADE TO SLABS AND FOOTINGS UNLGO.

(S) DENOTES SET-DOWN DEPTH

--- DENOTES WALL OVER SLAB

--- DENOTES SLAB PENETRATION

--- DENOTES SAW CUT JOINT

--- DENOTES DOWEL JOINT

--- DENOTES KEY JOINT

--- DENOTES ISOLATION JOINT

DENOTES 200 x 200 LIME EXTRA, TINNER
BUSH-CUTTED AS SHOWN ON AT ALL RE.
ENTRANT CORNERS & MET AREA SET DOWNS.

DENOTES EXTENT OF MASS CONCRETE BELOW
FOOTING WITHIN 5m SEWER OFFSET.

NOTE:
THE CONTRACTOR SHALL LAISE WITH STP CONSULTANTS TO DETERMINE
SEQUENCE OF CONCRETE POURS AND CONSTRUCTION JOINTS AS REQUIRED TO
MINIMISE SHRINKAGE CRACKING.

NOTE:
TO REDUCE RAPID EVAPORATION OF WATER FROM THE SURFACE OF ALL
CONCRETE PLACEMENT, APPLY "CLEANING OR "MISTCOATING" IMMEDIATELY
AFTER PLACEMENT OF CONCRETE. REFER TO THE MANUFACTURER'S INSTRUCTIONS
FOR FURTHER INFORMATION.

NOTE:
REFER ARCHITECTURAL DRAWINGS FOR ALL SETOUT DIMENSIONS, LEVELS,
FALLS, SETDOWNS, REBARS ETC.





FOUNDATION NOTES:

1. REFER TO GEOTECHNICAL INVESTIGATION REPORT No. 777 BY T77.
2. THE DESIGN OF THE STRUCTURE HAS BEEN BASED ON THE FOUNDATION HAVING MINIMUM
ALLOWABLE BEARING CAPACITY OF 25 kPa.
3. NATURAL FOUNDATIONS AND FILL TO BE GRUBBED OUT AND FREE FROM ORGANIC MATTER
4. ALL EXCAVATIONS SHALL BE ACCORDANCE WITH AS 2885-2007 "GUIDELINES ON
EXCAVATIONS FOR COMMERCIAL AND RESIDENTIAL DEVELOPMENTS".
5. EXCAVATIONS TO BE INSPECTED AND ALLOWABLE BEARING CAPACITY CONFIRMED BY A
GEOTECHNICAL ENGINEER.

FOOTING SCHEDULE

MARK	SIZE	COMMENTS	CONCRETE GRADE	REINFORCEMENT	COVER
FP1	2400 x 2400 x 400	PAID FOOTING	M40	M16-200 BOTH WAYS BOTTOM	40mm
FP2	2400 x 2400 x 400	PAID FOOTING	M40	M16-200 BOTH WAYS BOTTOM	40mm
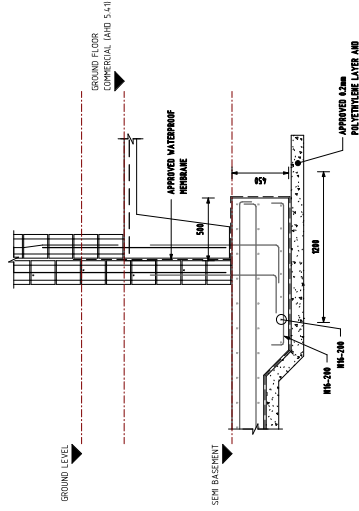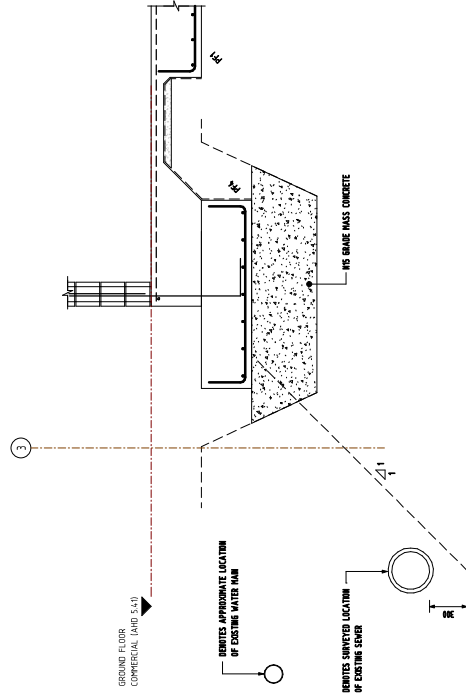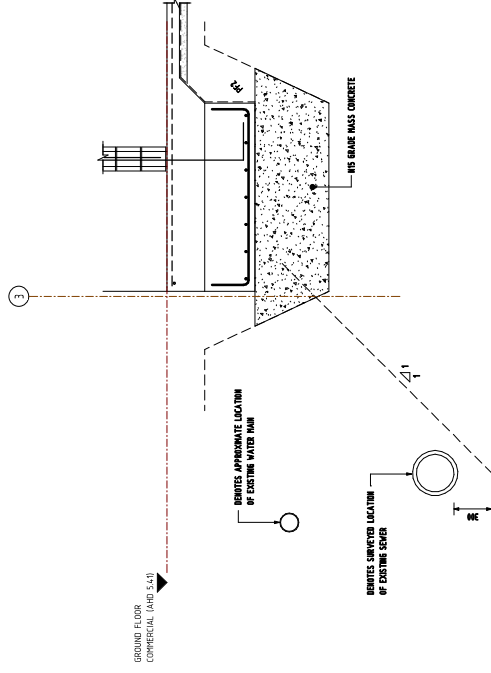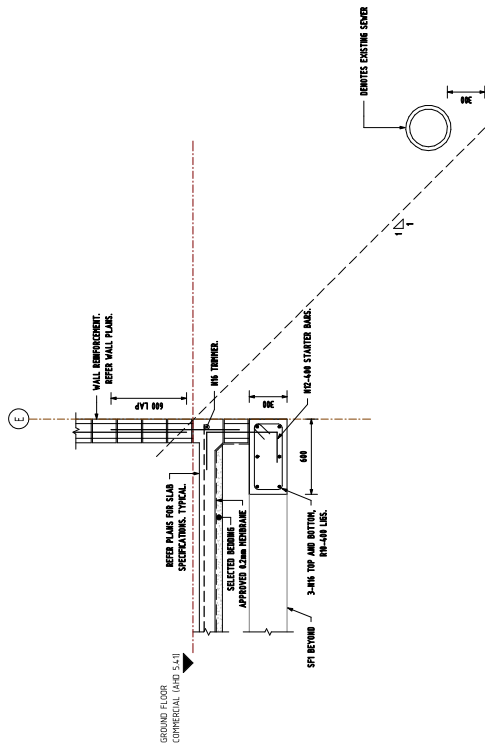

Rev	Description	By	Appt	Date
D	REVISED BOS ISSUE	GRF	ST	27.11.20
C	BA ISSUE	GRF	ST	17.11.20
B	BOS ISSUE	GRF	ST	11.11.20
A	PRELIMINARY ISSUE	GRF	ST	01.04.20

AMENDMENTS	DATE
IN ASSOCIATION WITH	



CA ARCHITECT

Client:	LACHLAN BELL
Project:	70 THE STRAND
Project Address:	70 THE STRAND, NORTH WARD QLD 4810, AUSTRALIA
Title:	COMMERCIAL SLAB AND FOOTING DETAILS, SHEET 1

15



STOP

Offices in:
Tombstone
Oroville
Cerro
Hector

Ph. 07 3539 8357
Ph. 07 3539 8352
Ph. 07 3539 8357
Ph. 07 3539 8357

www.stpcoaching.com.au

SECTION
1:20
4
S101

SECTION 3
1:20
S101











BUILDING
CERTIFIERS
AUSTRALIA

APPROVED WITH CONDITIONS
Reference: 30190020 **Date:** 11 Jan 2021
 Scott Mars QBCC A1012790

PRELIMINARY ISSUE

STP19-0293	S102	D
------------	------	---

NOT FOR CONSTRUCTION

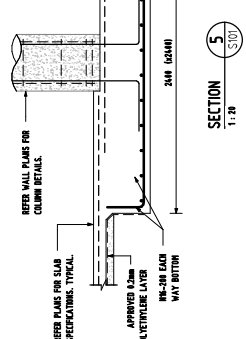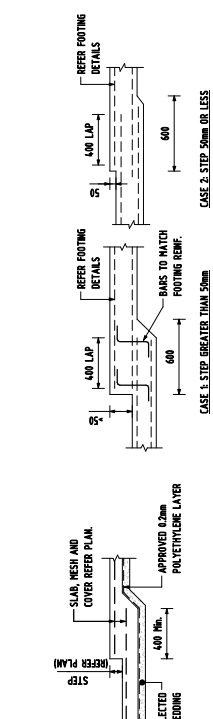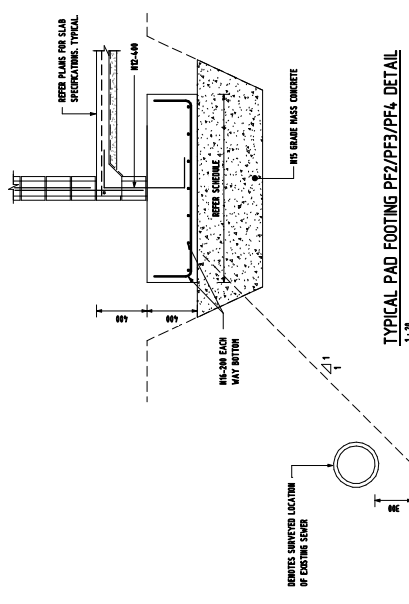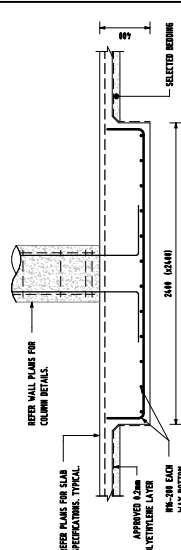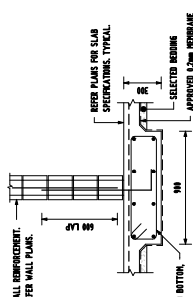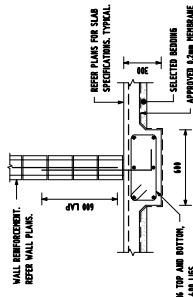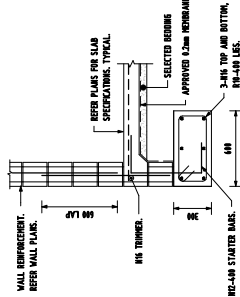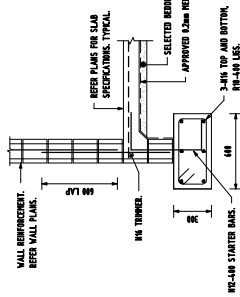



Description		By	Appt	Rate
	REVISED BOS ISSUE	GRF	ST	27.11.20
	BA ISSUE	GRF	ST	17.11.20
	PRELIMINARY ISSUE	GRF	ST	01.04.20

IN ASSOCIATION WITH



ant:	
ACHILAN BELL	
ject:	
0 THE STRAND	
ject Address:	
0 THE STRAND, NORTH WARD OLD	
910 AUSTRALIA	

1/2" COMMERCIAL SLAB AND FOOTING
DETAILS, SHEET 2




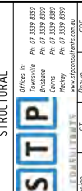
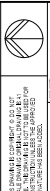
[illegible]

 BUILDING
CERTIFIERS
AUSTRALIA

APPROVED WITH CONDITIONS

Reference: 30190020 **Date:** 11 Jan 2021


Scott Mars QBCC A1012790

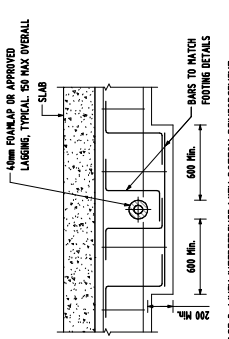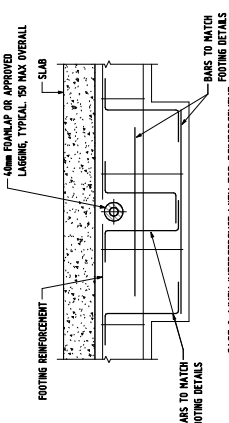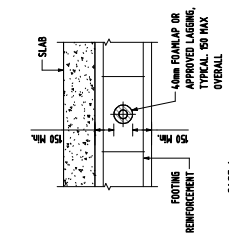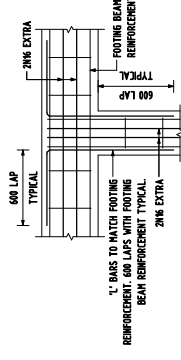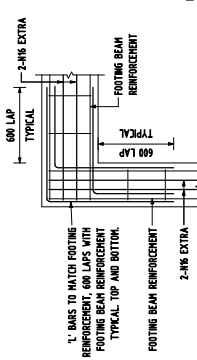

DE THOUGH EATING (TYPICAL)

NOTE: PROVIDE 'O' RING TO JOINT IN PIPE

PRELIMINARY ISSUE

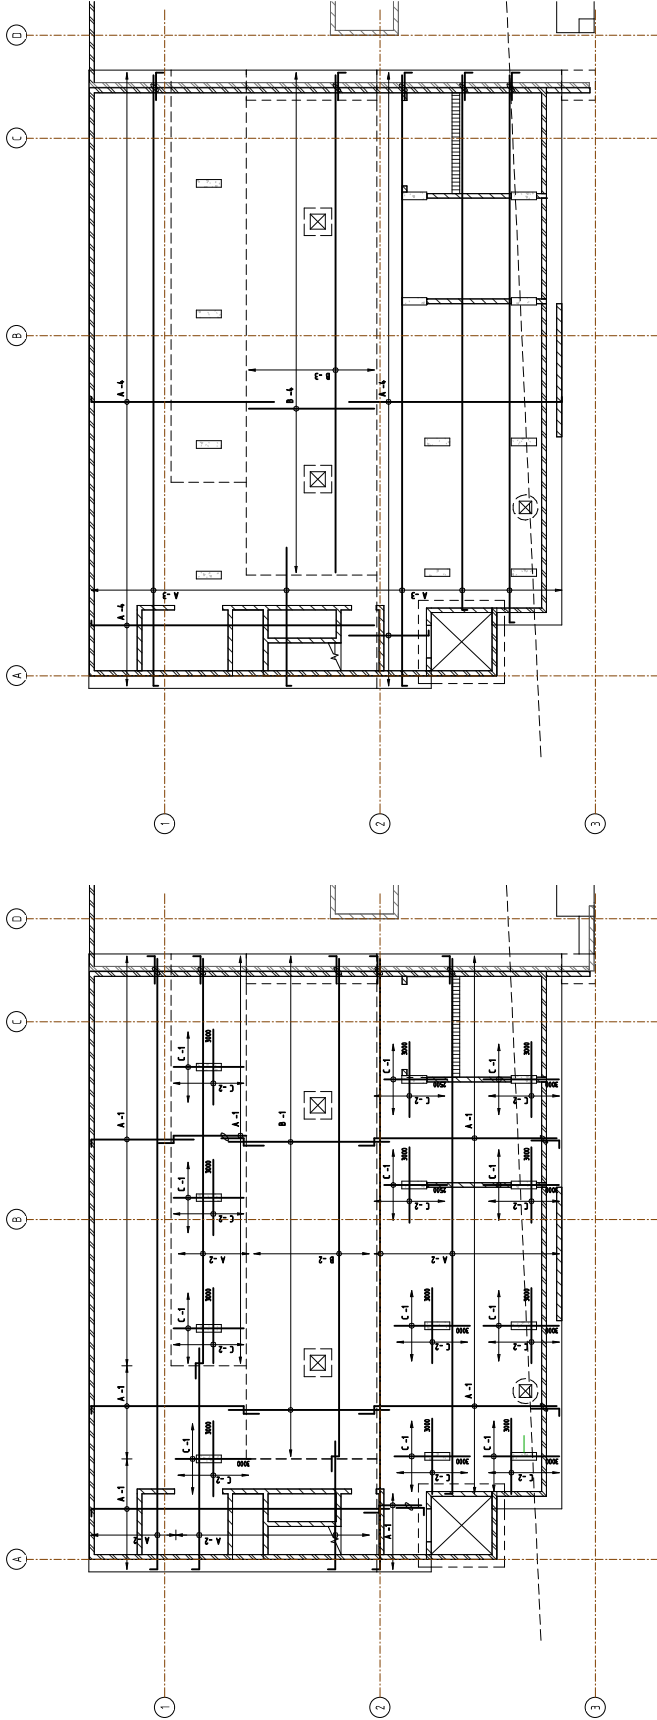

SEMI BASEMENT BOTTOM REINFORCEMENT PLAN
11.80

SEMI BASEMENT TOP REINFORCEMENT PLAN
11.80

REINFORCEMENT KEY



REINFORCEMENT BAR SCHEDULE	
A	80A-200
B	80B-200
C	80C-200 EXTRA

NOTE:
FOR PENETRATIONS UP TO 300mm, DISPLACE BARS TO THE SIDE
OF THE PENETRATION. FOR PENETRATIONS GREATER THAN 300mm,
LAP THE BARS OVER THE PENETRATION. PROVIDE EQUIVALENT BARS PLACED
THROUGH THE PENETRATION AND PROVIDE EQUIVALENT BARS PLACED
SYMMETRICALLY EACH SIDE OF PENETRATION AND CONTINUE PAST FOR FULL
BAR LAP LENGTH (UND. ON REINFORCING PLANS (TYPICAL TOP AND BOTTOM))



**BUILDING
CERTIFIERS
AUSTRALIA**

APPROVED WITH CONDITIONS
Reference: 30190020
Date: 11 Jan 2021
Scott Mars QBCC A1012790

PRELIMINARY ISSUE

Client	LACHLAN BELL
Project	70 THE STRAND
Project Address	70 THE STRAND, NORTH WARD OLD 4810, AUSTRALIA
Type	APARTMENTS, SEMI BASEMENT REINFORCEMENT PLANS

STRUCTURAL

STP

Drawn by: STP
Checked by: STP
Reviewed by: STP
Date: 17/12/20

Scale: 1:100
Sheet: 1 of 1

Approved: [Signature]

Job Number: STP19-0293
Drawing No: S602
Revision: B

NOT FOR CONSTRUCTION

CLASSIFICATION

Project: 70 THE STRAND

Project Address: 70 THE STRAND, NORTH WARD OLD
4810, AUSTRALIA

Type: APARTMENTS, SEMI BASEMENT
REINFORCEMENT PLANS

STRUCTURAL

STP



Drawn by: STP
Checked by: STP
Reviewed by: STP
Date: 17/12/20

Scale: 1:100
Sheet: 1 of 1

Approved: [Signature]

Job Number: STP19-0293
Drawing No: S602
Revision: B

NOT FOR CONSTRUCTION

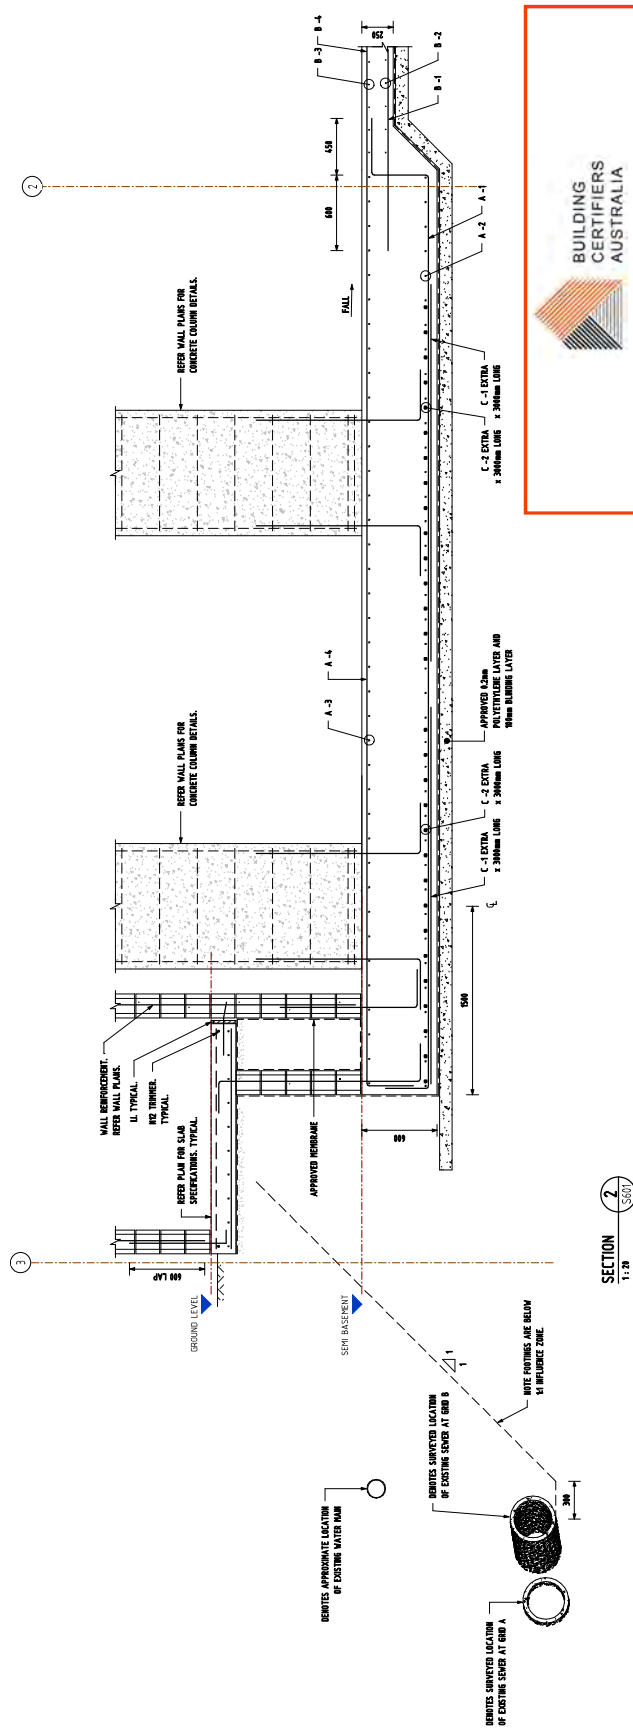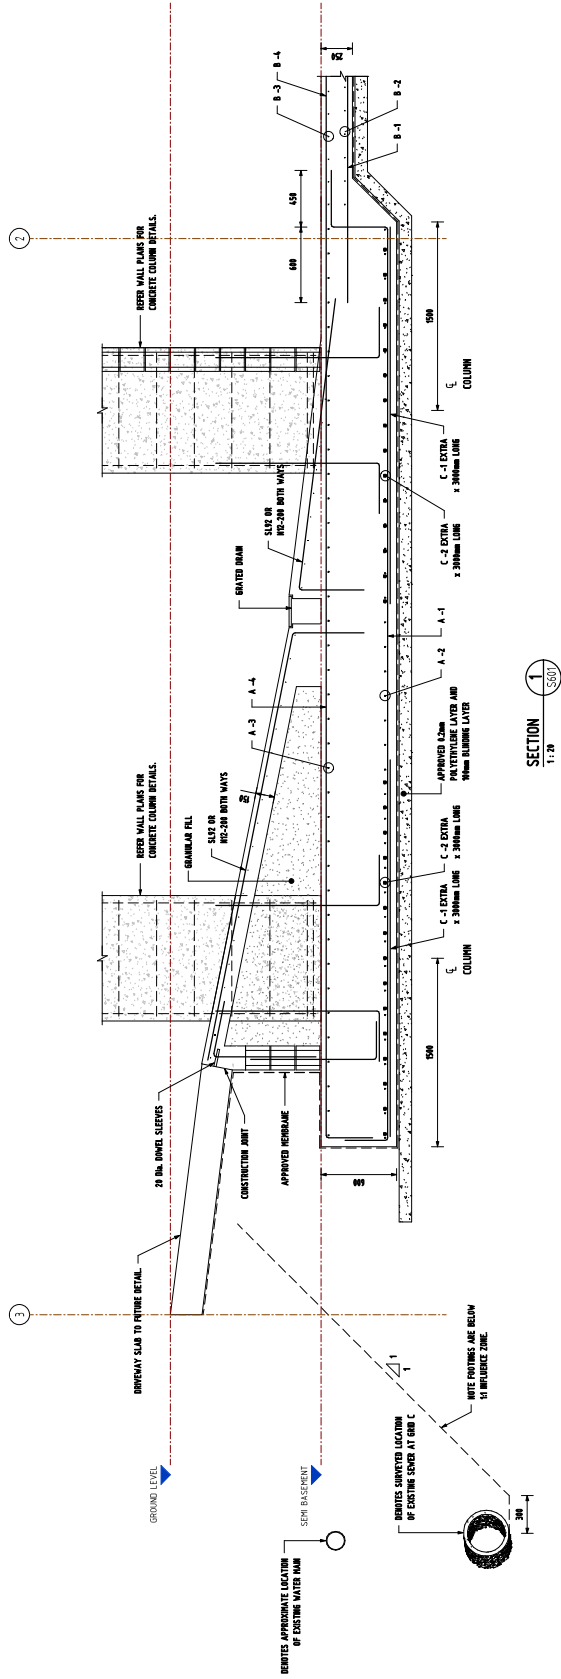


 BUILDING
CERTIFIERS
AUSTRALIA

APPROVED WITH CONDITIONS


Reference: 30190020 **Date:** 11 Jan 2021

Scott Mars QBCC A1012790


[illegible]

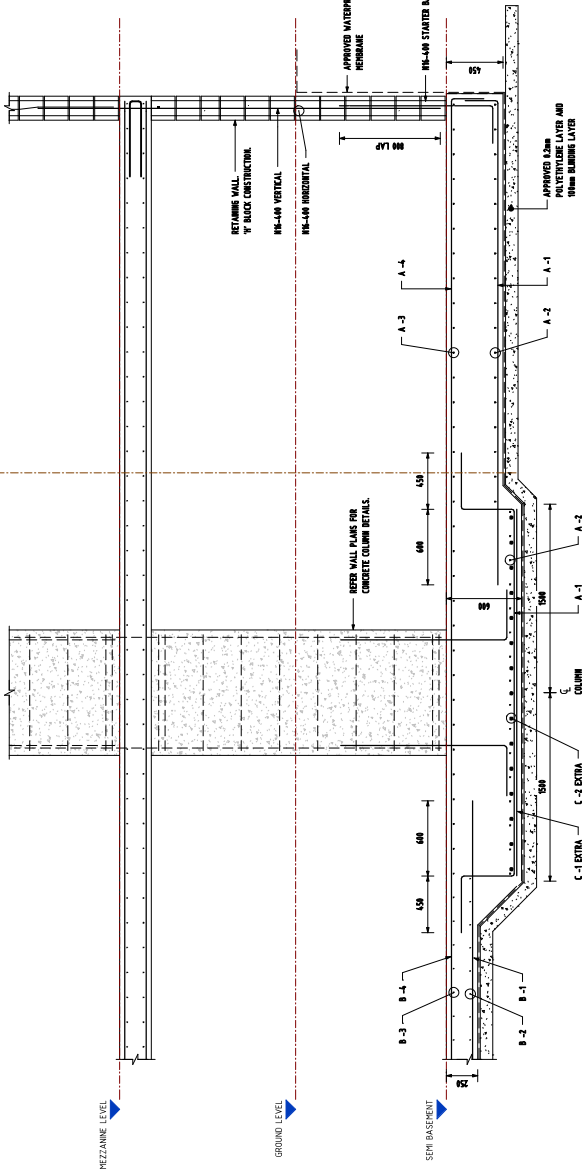


SECTION 5
1:20

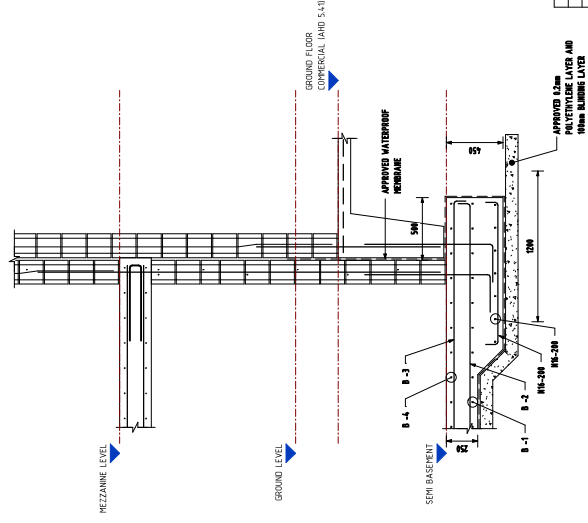

SECTION 6
1:20

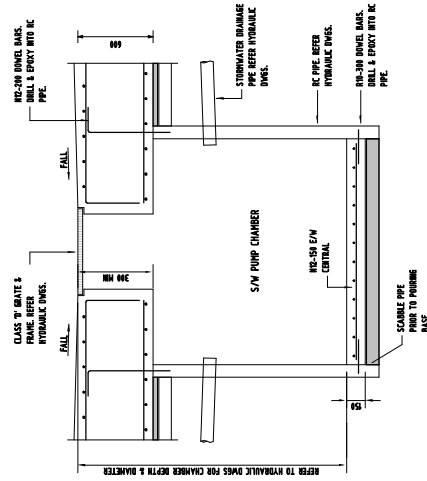

PUMP OUT SUMP DETAIL
1:20

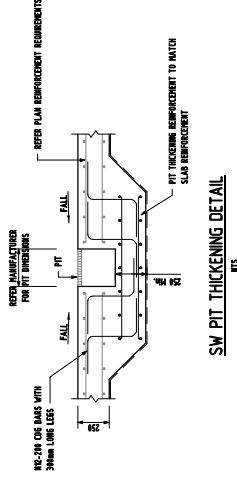

SW PIT THICKENING DETAIL
1:20

BUILDING CERTIFIERS AUSTRALIA

APPROVED WITH CONDITIONS

Reference: 30190020

Date: 11 Jan 2021

Scott Mars QBCC A1012790

Rev	Description	By	Appr	Date
1	ISSUED FOR PERMIT			
2	REVISION			
3	REVISION			
CLASSIFICATION

ARCHITECTS

Client: LACHLAN BELL

Project: 70 THE STRAND

Project Address: 70 THE STRAND, NORTH WARD OLD 4810, AUSTRALIA

Title: APARTMENTS SLAB AND FOOTING DETAILS, SHEET 3

STRUCTURAL


STP

Approved: STP19-0293

Job Number: S613

Revision: C

NOT FOR CONSTRUCTION

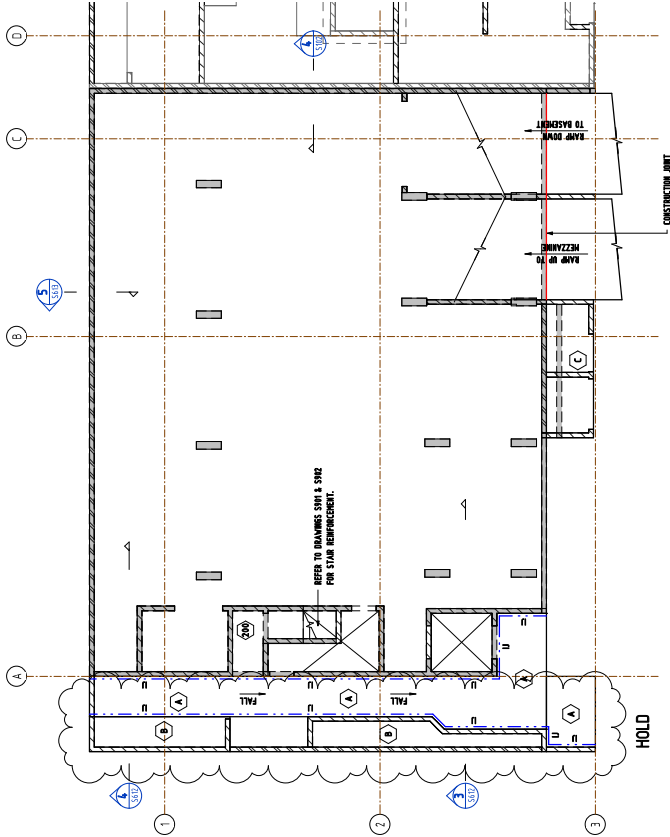

GROUND LEVEL SLAB PROFILE PLAN
1:100

- LEGEND**
- REINFORCING SLAB TYPE
REFER SCHEDULE FOR DETAILS
 - LA SB
 - REINFORCING SET DOWN DEPTH
 - REINFORCING SET DOWN AREAS
REFER ARCH DWG
 - REINFORCING WALL OVER SLAB
 - REINFORCING WALL BEARING ELEMENT UNDER SLAB
 - REINFORCING SLAB PENETRATION /
ZONE WITH FIRE COLLARS WALL
 - REINFORCING SAW CUT JOINT
 - REINFORCING CONSTRUCTION JOINT
 - REINFORCING DOWN JOINT

NOTE:
THE CONTRACTOR SHALL LAKE WITH STP
CONSULTANTS TO DETERMINE SEQUENCE OF
CONCRETE POURS AND CONSTRUCTION JOINTS
AS REQUIRED TO MINIMIZE SHRINKAGE CRACKING.

NOTE:
TO REDUCE RAMP EVAPORATION OF WATER FROM THE
SURFACE OF ALL CONCRETE PLACEMENTS, A CURB OR
WALKER SHALL BE USED TO PREVENT WIND-DRIVEN
WATER FROM ENTERING THE FORMWORK. THE
PRODUCT MUST BE MOVED AND APPLIED IN STRICT ACCORDANCE
WITH THE MANUFACTURER'S WRITTEN INSTRUCTIONS.

APARTMENTS SLAB ON GROUND SCHEDULE				
MARK	THICKNESS	COMMENTS	GRADE	REINFORCEMENT
A	150mm	SLAB ON GROUND	MES	LA TOP
B	150mm	SLAB ON GROUND	MES	LA TOP
C	150mm	SLAB ON GROUND	MES	LA TOP



**BUILDING
CERTIFIERS
AUSTRALIA**

APPROVED WITH CONDITIONS
Reference: 30190020 Date: 11 Jan 2021

Scott Mars QBCC A1012790

PRELIMINARY ISSUE

Client	LACHLAN BELL
Project	70 THE STRAND
Project Address	70 THE STRAND, NORTH WARD OLD 4810, AUSTRALIA
Type	APARTMENTS GROUND LEVEL SLAB PROFILE PLAN
Structural	



STP
STRUCTURAL
DESIGN
Pty Ltd
ABN 68 629 002 002
PO Box 100
Sydney NSW 1585
Australia
Phone: 02 9550 1000
Fax: 02 9550 1001
Email: info@stpdesign.com.au
www.stpdesign.com.au



GA ARCHITECTS

Rev	Description	By	Appr	Date
1	ISSUED FOR PERMIT			
2				
3				
Approved



STP19-0293 S701 B

NOT FOR CONSTRUCTION

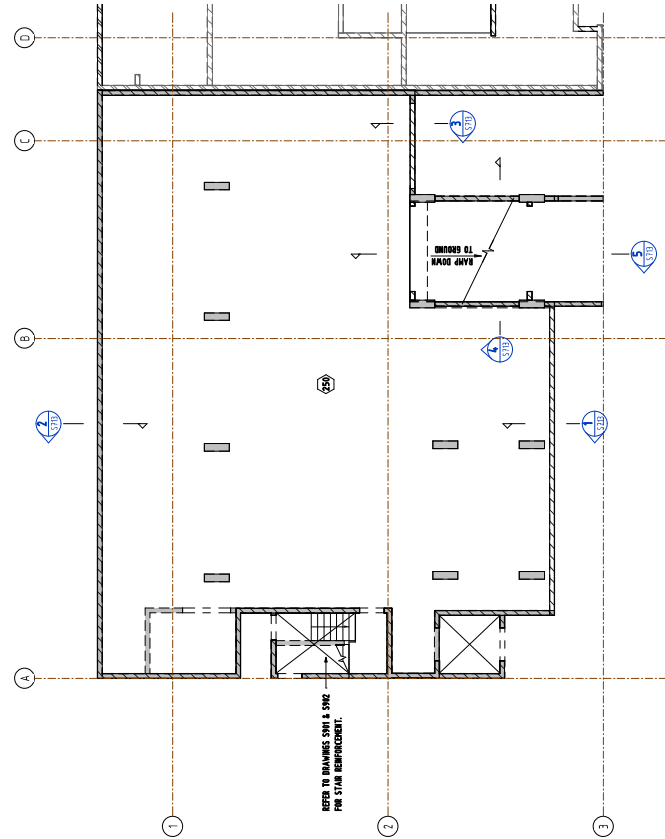

MEZZANINE SLAB PROFILE PLAN
1:100

- LEGEND**
- (S9) IDENTIFIES SLAB THICKNESS MIN. REFER PLAN FOR VARIATIONS IN SLAB THICKNESS
 - CONCRETE GRADE = M40
 - COVER TO REINFORCEMENT
 - 20mm INTERIOR SURFACE
 - 40mm EXTERIOR SURFACE
 - IDENTIFIES SET-BACK DEPTH
 - IDENTIFIES SETBACK AREAS
 - IDENTIFIES WALL THICKNESS
 - IDENTIFIES WALL OVER SLAB
 - IDENTIFIES LOAD BEARING ELEMENT UNDER SLAB
 - IDENTIFIES SLAB PRECAST / ZONE WITH FIRE COLLARS MIN.
 - IDENTIFIES SAW CUT JOINT
 - IDENTIFIES CONSTRUCTION JOINT
 - IDENTIFIES BOREHOLE JOINT

NOTE:
THE CONTRACTOR SHALL LAISE WITH STP CONSULTANTS TO DETERMINE SEQUENCE OF CONCRETE POURS AND CONSTRUCTION JOINTS AS REQUIRED TO MINIMISE SHRINKAGE CONCRETE.

NOTE:
TO REDUCE RAPID EVAPORATION OF WATER FROM THE SURFACE OF ALL CONCRETE PLACEMENT, A LEAK-PROOF OR 'PLASTIC' TYPE MEMBRANE SHALL BE APPLIED TO THE PRODUCT MUST BE MOVED AND APPLIED IN STRICT ACCORDANCE WITH THE MANUFACTURER'S WRITTEN INSTRUCTIONS.




BUILDING CERTIFIERS AUSTRALIA

APPROVED WITH CONDITIONS

Reference: 30190020 **Date: 11 Jan 2021**

Scott Mars QBCC A1012790

Client	LACHLAN BELL
Project	70 THE STRAND
Project Address	70 THE STRAND, NORTH WARD OLD 4810, AUSTRALIA
Type	APARTMENTS MEZZANINE LEVEL SLAB PROFILE PLAN
STRUCTURAL	
STP	
Approved	STP19-0293
STP19-0293	ST11
Revision	B
NOT FOR CONSTRUCTION	

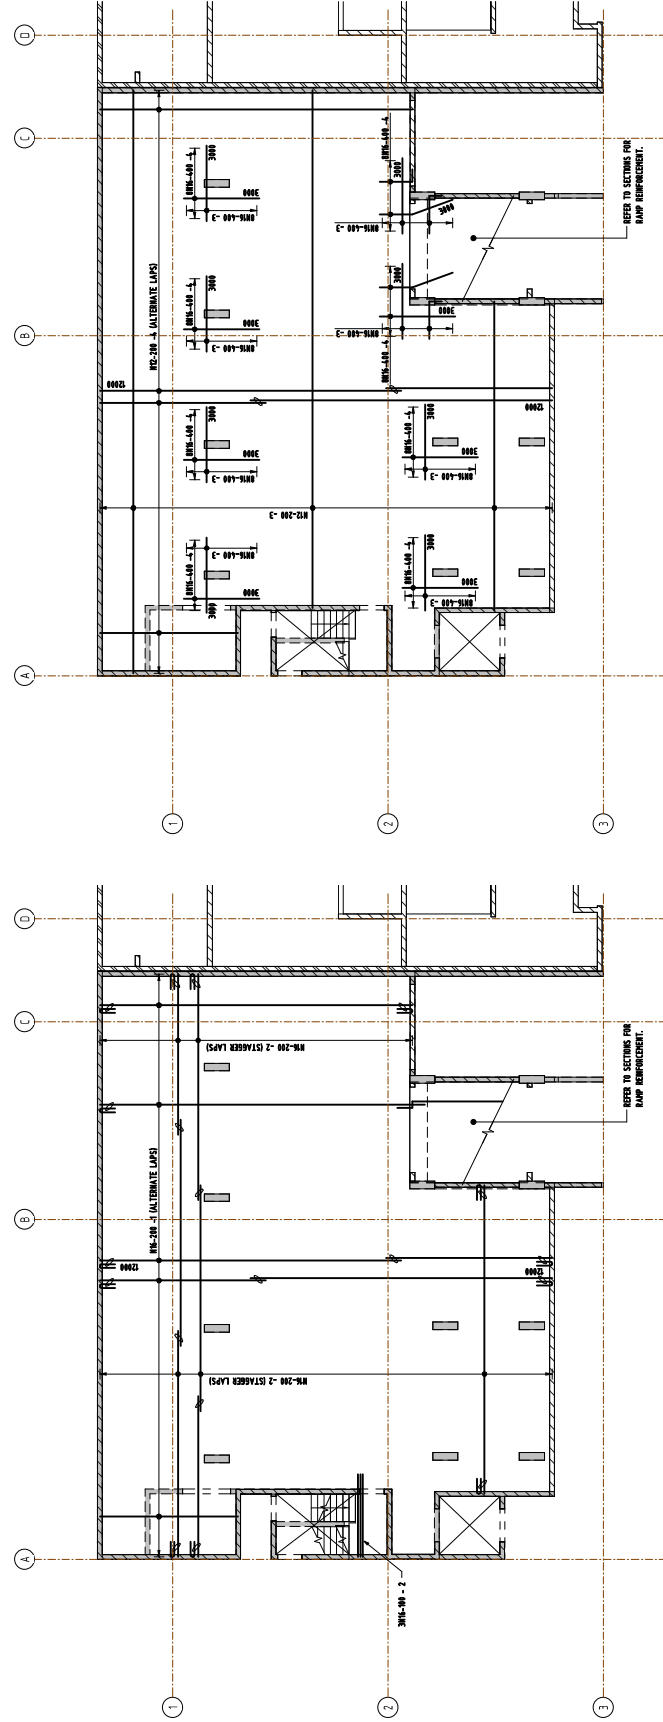

MEZZANINE SLAB BOTTOM REINFORCEMENT PLAN
1:100

MEZZANINE SLAB TOP REINFORCEMENT PLAN
1:100

REINFORCEMENT KEY



NOTE:
FOR PENETRATIONS UP TO 300mm, DISPLACE BARS TO THE SIDE OF THE PENETRATION. FOR PENETRATIONS GREATER THAN 300mm, CUT BARS THROUGH THE PENETRATION AND PROVIDE EQUIVALENT BARS PLACED SYMMETRICALLY EACH SIDE OF PENETRATION AND CONTINUE PAST FOR FULL BAR LAP LENGTH (UND. ON REINFORCING PLANS (TYPICAL TOP AND BOTTOM))



**BUILDING
CERTIFIERS
AUSTRALIA**


APPROVED WITH CONDITIONS

Reference: 30190020 Date: 11 Jan 2021

Scott Mars QBCC A1012790

Client	LACHLAN BELL
Project	70 THE STRAND
Project Address	70 THE STRAND, NORTH WARD OLD 4810, AUSTRALIA
Type	APARTMENTS MEZZANINE LEVEL SLAB REINFORCEMENT PLANS
STRUCTURAL	
STP	STP19-0293
Approved	STP19-0293
Drawn No	ST12
Revision	B

NOT FOR CONSTRUCTION

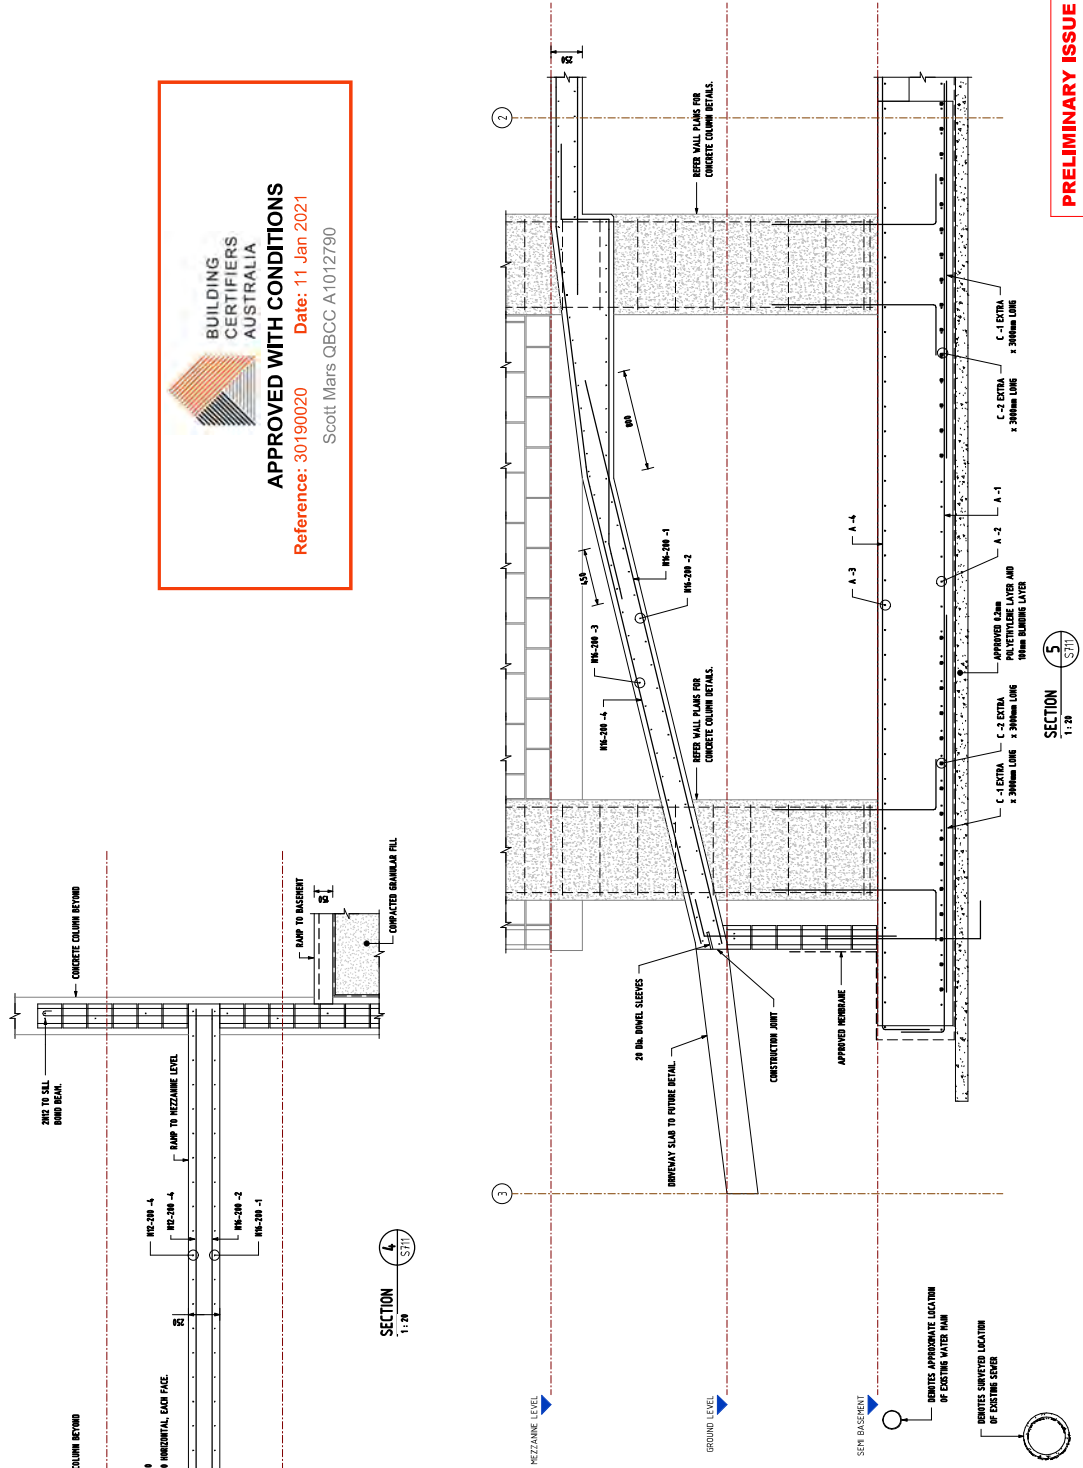[illegible]

Rev	Description	By	Appl	Date
	B BA ISSUE	GRF	ST	17.11.20
	A PRELIMINARY ISSUE	GRF	ST	01.04.20

Client:	LACHLAN BELL
Project:	70 THE STRAND
Project Address:	70 THE STRAND, NORTH WARD QLD 4810, AUSTRALIA
Title:	APARTMENTS MEZZANINE LEVEL SLAB DETAILS

STRUCTURAL

STP

Office in:
 Township: Ph 03 3339 8357
 Bouclaire Ph 03 3339 8359
 Cerro Ph 03 3339 8385
 Hecaya Ph 03 3339 8399


www.stpsolutions.com.au

Design	S/T	Drain	GP
Excavated	S/T	Date	
1000 PLANS	0	1000	2000
at A1		3000	4000
		5000	

THE DRAWING IS COPYRIGHT © DO NOT SCALE DRAWING OR ORIGINAL DRAWING AT ALL. THIS DRAWING IS NOT TO BE USED FOR CONSTRUCTION UNLESS THE APPROVED SIGNATURE HAS BEEN ADDED.

Approved:		
Job Number:	Drawing No.	Revision
STP19-0293	S713	B

NOT FOR CONSTRUCTION

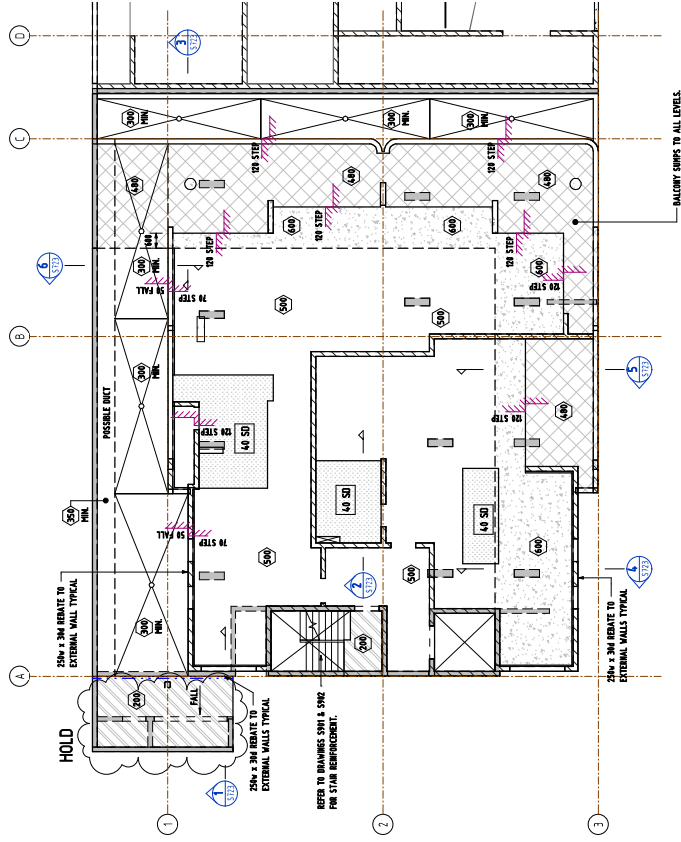

LEGEND

- | | |
|--|--|
| | REINFORCED SLAB THICKNESS (RNS)
REFER PLAN FOR VARIATIONS IN SLAB THICKNESS
CONCRETE GRADE = M40
COVER TO REINFORCEMENT |
| | REINFORCED SLAB DEPTH (RSD) |
| | REINFORCED SLAB TOP SURFACE |
| | REINFORCED SLAB BOTTOM SURFACE |
| | REINFORCED SLAB EDGE |
| | REINFORCED SLAB JOINT |
| | REINFORCED SLAB BEAM ELEMENT UNDER SLAB |
| | REINFORCED SLAB PERIMETER /
ZONE WITH FIRE COLLARS (RSP) |
| | REINFORCED SLAB CUT JOINT |
| | REINFORCED SLAB CONSTRUCTION JOINT |
| | REINFORCED SLAB PANEL |

NOTE:
THE CONTRACTOR SHALL LIAISE WITH STP
CONSULTANTS TO DETERMINE SEQUENCE OF
CONCRETE POURS AND CONSTRUCTION JOINTS
AS REQUIRED TO MINIMISE SHRINKAGE CRACKING.

NOTE:
TO REDUCE RAPID EVAPORATION OF WATER FROM THE SURFACE OF ALL CONCRETE FLATWORK, APPLY "EUCOVAP" OR "MASTERSCRE 111CF" IMMEDIATELY AFTER INITIAL SCREENING. PRODUCT MUST BE MIXED AND APPLIED IN STRICT ACCORDANCE WITH THE MANUFACTURER'S WRITTEN INSTRUCTIONS.


 BUILDING
CERTIFIERS
AUSTRALIA

APPROVED WITH CONDITIONS


Reference: 30190020 **Date:** 11 Jan 2021

Scott Mars QBCC A1012790

[illegible]

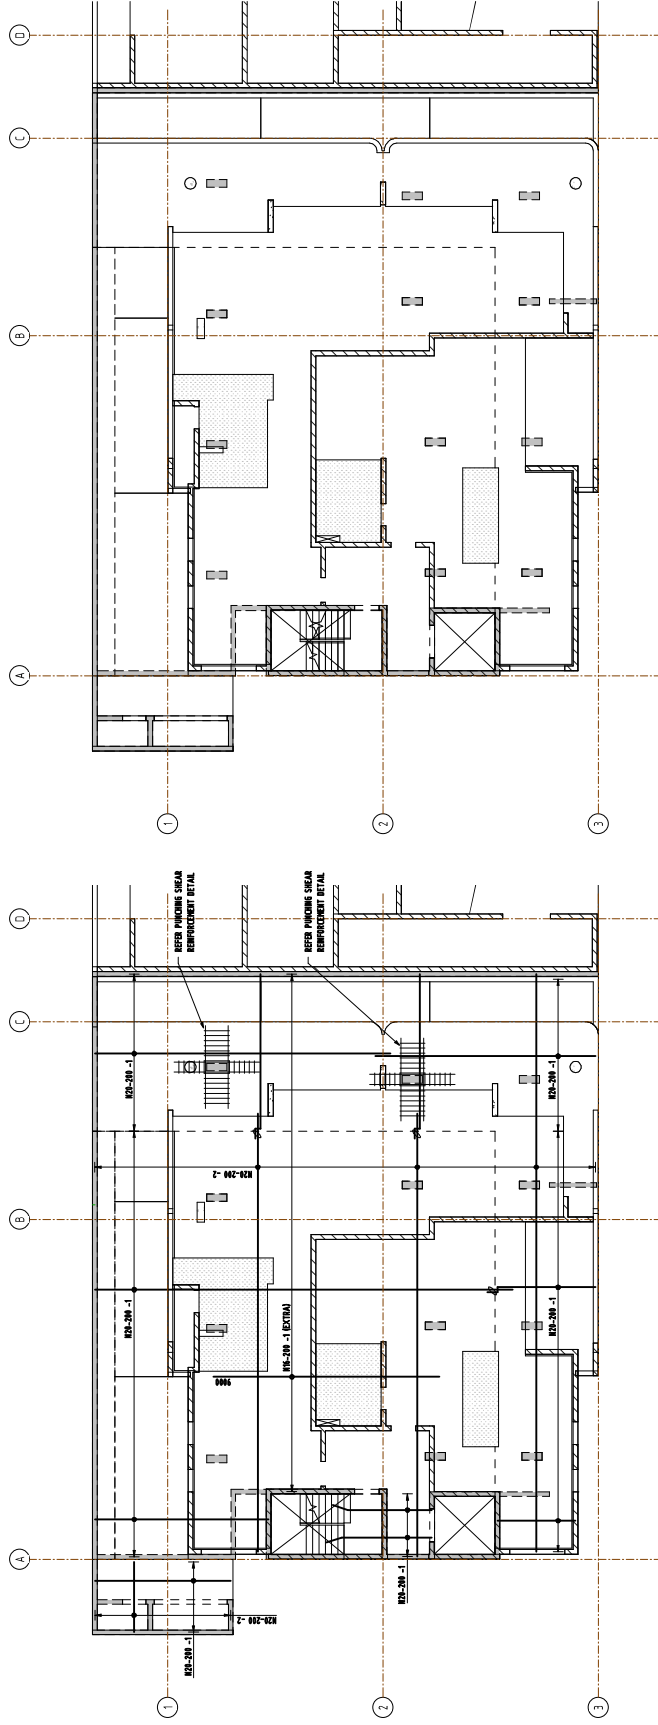


LEVEL 1 SLAB BOTTOM REINFORCEMENT PLAN
1 : 100

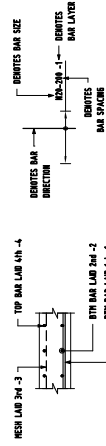


NOTE:
FOR PENETRATIONS UP TO 30mm, DISPLACE BARS TO THE SIDE SYMMETRICALLY WHERE POSSIBLE. FOR PENETRATIONS GREATER THAN 30mm, LAYOUT REINFORCEMENT TO THE SPACING SPECIFIED. CUT BARS PASSING THROUGH THE PENETRATION AND PROVIDE EQUIVALENT BARS PLACED SYMMETRICALLY EACH SIDE OF PENETRATION AND CONTINUE PAST FOR FULL BAR LAP LENGTH UNO. ON REINFORCING PLANS (TYPICAL TOP AND BOTTOM)

LEVEL 1 SLAB TOP REINFORCEMENT PLAN
1/8" = 1'

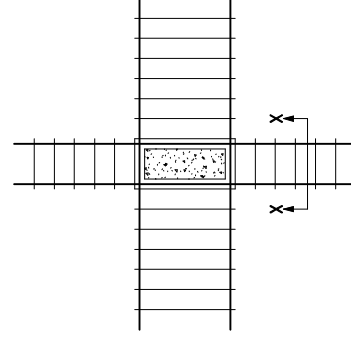



PLAN

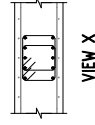

PUNCHING SHEAR REINFORCEMENT

PRELIMINARY ISSUE

[illegible]

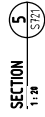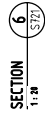

CA ARCHITECTS

IN ASSOCIATION WITH
MEMBERS

Client:	LACHLAN BELL
Project:	70 THE STRAND
Project Address:	70 THE STRAND, NORTH WARD QLD 4810, AUSTRALIA
Title:	APARTMENTS LEVEL 1 SLAB DETAILS

STP
Offices in
Towersville
Boydston
Cairo


Design	SY	PLAN	GP
Checked	SY	Date	17.11.20
Rev'd			

1:100 PLANS 0 1000 2000 3000 4000 5000

at A1	
	THE DRAWING IS CONFIDENTIAL AND NOT TO BE RELEASED TO THE PUBLIC OR TO ANY OTHER PARTY WITHOUT THE WRITTEN PERMISSION OF THE U.S. DEPARTMENT OF COMMERCE. THE DRAWING IS NOT TO BE USED FOR REPRODUCTION OR FOR ANY OTHER PURPOSE WITHOUT THE WRITTEN PERMISSION OF THE U.S. DEPARTMENT OF COMMERCE. SIGNATURE HAS BEEN ADDED.

Approved:			
Job Number:	STP19-0293	Drawing No.	S723
		Revision	B

NOT FOR CONSTRUCTION

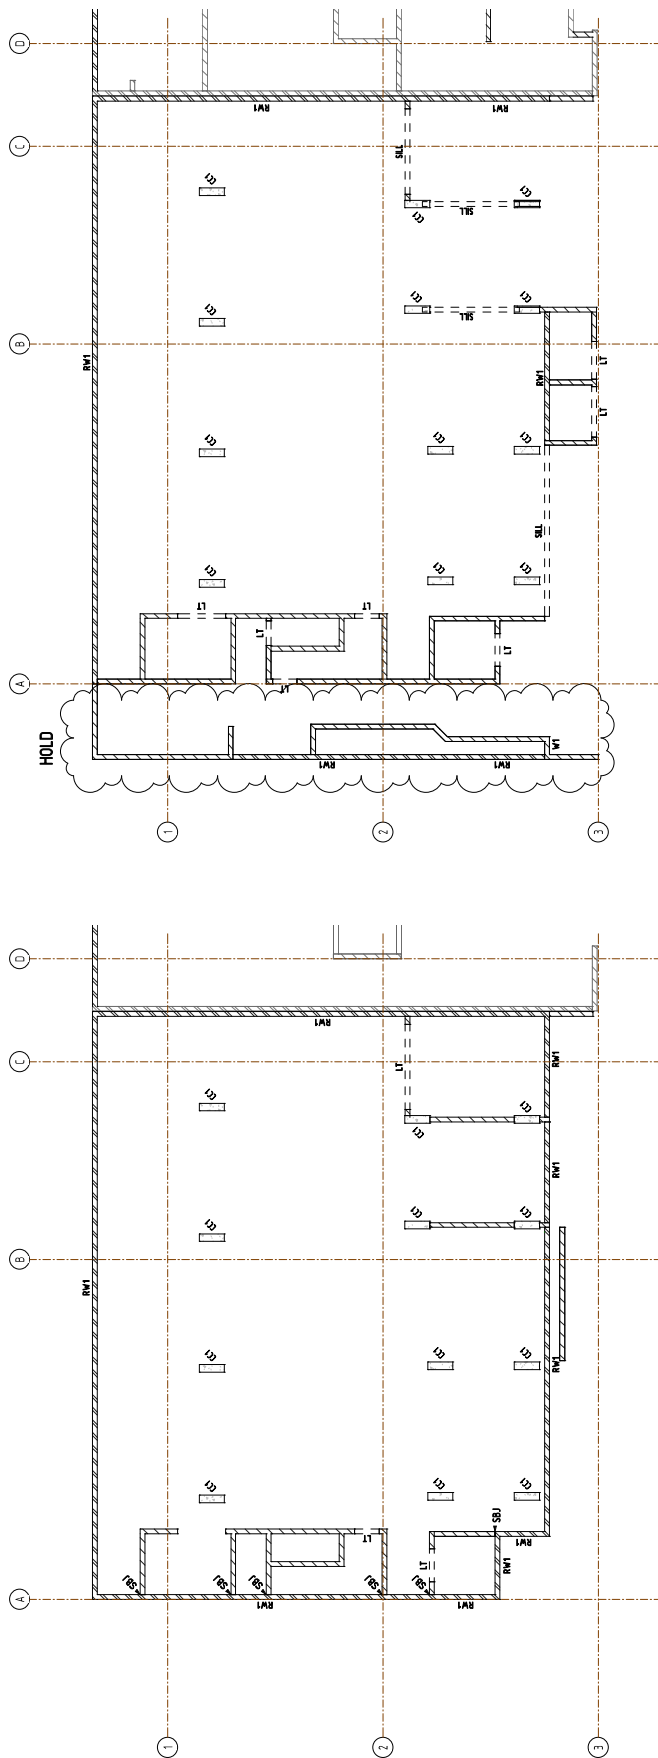

Year	Description	Amount	By	Appt	Date
	B BA ISSUE		GRF	ST	17.11.20
	A PRELIMINARY ISSUE		GRF	ST	01.04.20

LEGEND

- | | |
|--|---|
| | INDICATES EXTENT OF LEAD BEARING TWO SERIES MASONRY. REFER NOTES AND WALL DETAILS |
| | INDICATES EXTENT OF TWO SERIES MASONRY WALL BEAM. REFER NOTES AND WALL DETAILS. |
| | INDICATES EXTENT OF RETAINING WALL. REFER RETAINING WALL DETAILS |
| | INDICATES EXTENT OF CONCRETE WALL. REFER WALL DETAILS |
| | INDICATES EXTENT OF TWO SERIES MASONRY LINTEL. REFER NOTES AND DETAILS |
| | INDICATES EXTENT OF TWO SERIES MASONRY SILL. REFER NOTES AND DETAILS |
| | INDICATES CONCRETE COLUMN.
REFER DETAILS |
| | INDICATES LOCATION OF BLOCK CONTROL JOINT. REFER DETAIL |
| | INDICATES LOCATION OF STACK BONDED JOINT. REFER DETAIL |

200 SERIES CM WALL REINFORCEMENT

- W2 VERTICAL ADJACENT TO ALL OPENINGS, CORNERS, INTERSECTIONS,
VERTICALS AND OTHERWISE AT 600mm Min. Cts. U/LAL.
- W2-80 HORIZONTAL U/LAL
- W2-80-0 DOUBLE BOND BEAM PER COURSE AT TOP OF WALL.
CUT BLOCKS BELOW TOP BOND BEAM IS RAKED.
- CUT 1/3" IN HEIGHT. PROVIDE 2-MIN TO CONTINUOUS BOND BEAM AT
UNLIT HEIGHT.
- DO NOT COR FILL IN EXCESS OF 3" HEIGHT.
- 2-4/2 IN SINGLE BOND BEAM TO UNDERSIDE OF SLAB.
- 2-4/2 IN SINGLE BOND BEAM TO ALL SALLS U/LAL.
- 2-4/2 IN SINGLE BOND BEAM TO UNITS - 1400.
- 2-4/8 IN SINGLE BOND BEAM TO UNITS - 1600.
- 2-4/8 IN SINGLE BOND BEAM TO UNITS - 1800.
- PROVIDE 2-4/8 IN SINGLE BOND BEAM TO UNITS - 1400.
- PROVIDE 2-4/8 IN SINGLE BOND BEAM TO UNITS - 1600.
- PROVIDE 2-MIN. ADJACENT TO OPENINGS - 2400
- ALL BOND BEAM REINFORCEMENT TO EXTEND 140mm PAST OPENING.
- FULLY CORREL, ALL WALLS.

RW1 RETAINING WALL REINFORCEMENT

- "H" BLOCK CONSTRUCTION.
M16-400 VERTICAL, LAP 800mm WITH STARTER BARS.
M16-400 HORIZONTAL.
PROVIDE CLEANOUT OPENINGS TO REINFORCED CORES, IF NOTED.
WALL TO REMAIN PROPPED UNTIL 28 DAYS AFTER SLAB ABOVE IS POURED.



**BUILDING
CERTIFIERS
AUSTRALIA**


APPROVED WITH CONDITIONS

Reference: 30190020 Date: 11 Jan 2021

Date: 11 Jan 2021

Scott Mars QBCC A1012790

W

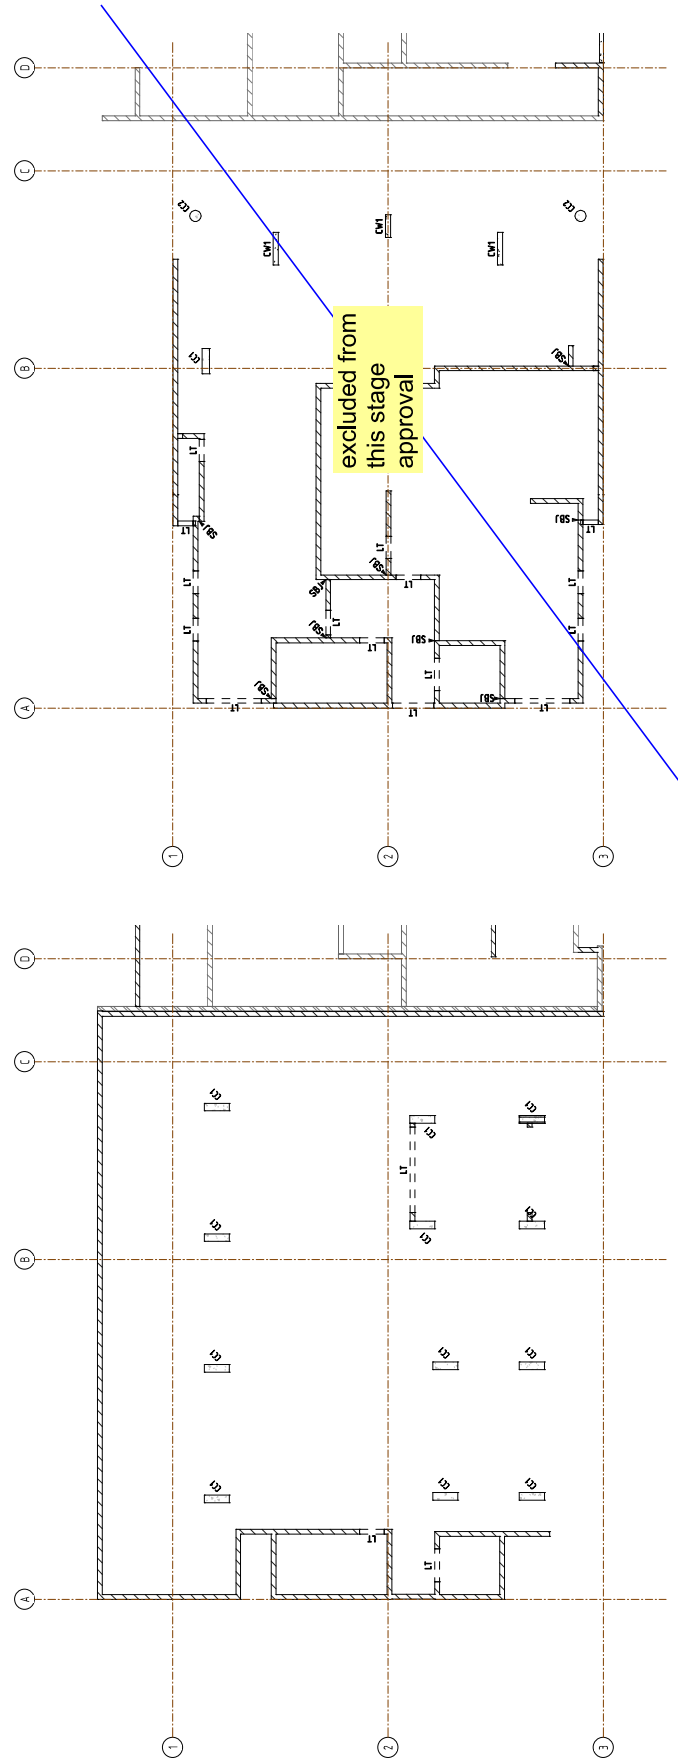

MEZZANINE LEVEL WALL AND COLUMN LAYOUT PLAN

LEVEL 1 WALL AND COLUMN LAYOUT PLAN

LEGEND

- INDICATES EXTENT OF LOAD BEARING 200 SERIES MASONRY, REFER NOTES AND WALL DETAILS
- INDICATES EXTENT OF 200 SERIES MASONRY WALL BEAM, REFER NOTES AND WALL DETAILS
- INDICATES EXTENT OF RETAINING WALL, REFER RETAINING WALL DETAILS
- INDICATES EXTENT OF CONCRETE WALL, REFER WALL DETAILS
- INDICATES EXTENT OF 200 SERIES MASONRY LINTEL, REFER NOTES AND DETAILS
- INDICATES EXTENT OF 200 SERIES MASONRY SILL, REFER NOTES AND DETAILS
- INDICATES CONCRETE COLUMN, REFER DETAILS
- INDICATES LOCATION OF RUCK CONTROL JOINT, REFER DETAIL
- INDICATES LOCATION OF STACK BONDED JOINT, REFER DETAIL

200 SERIES CM WALL REINFORCEMENT

- N2 VERTICAL ADJACENT TO ALL OPENINGS, CORNERS, INTERSECTIONS, JOINTS AND OTHERWISE AT 600mm Max. Cts. U.A.O.
- N2-400 HORIZONTAL U.A.O.
- 4-N2 IN DOUBLE BOND BEAM CHNS PER COURSE AT TOP OF WALL
- CUT BLOCKS BELOW TOP BOND BEAM IF WALL IS RAKED
- IF WALL 3m IN HEIGHT, PROVIDE 2-N2 TO CONTINUOUS BOND BEAM AT TOP OF WALL
- DO NOT FILL IN EXCESS OF 3m HEIGHT
- 2-N2 IN SINGLE BOND BEAM TO UNDERSIDE OF SLAB
- 2-N2 IN SINGLE BOND BEAM TO ALL SELLS U.A.O.
- 2-N2 IN SINGLE BOND BEAM TO LINTELS < 1400
- 2-N2 IN SINGLE BOND BEAM TO LINTELS > 1400
- PROVIDE N2-400 STIRRUPS TO ALL LINTELS > 1400
- PROVIDE 2-N2 ADJACENT TO OPENINGS > 2400
- ALL CORNER REINFORCEMENT TO EXTEND 400mm PAST OPENING
- FULLY CORREL ALL WALLS

Rev	Description	By	Appr	Date
1	ISSUED FOR TENDER			
2	REVISED			
3	REVISED			
Client: LACHLAN BELL

Project: 70 THE STRAND

Project Address: 70 THE STRAND, NORTH WARD OLD 4810, AUSTRALIA

Type: APARTMENTS MEZZANINE AND LEVEL 1 WALL AND COLUMN LAYOUT PLAN

STRUCTURAL

STP

Approved: [Signature]

STP19-0293 S811 B

Reference: 30190020 Date: 11 Jan 2021


Scott Mairs QBCC A1012790

BUILDING CERTIFIERS AUSTRALIA


APPROVED WITH CONDITIONS

Reference: 30190020 Date: 11 Jan 2021


Scott Mairs QBCC A1012790

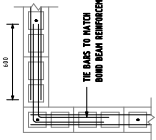


WALL CORNER DETAIL
200 CH BLOCKWORK
1:20

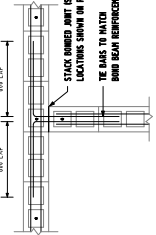

WALL INTERSECTION/SBJ DETAIL
200 CH BLOCKWORK
1:20

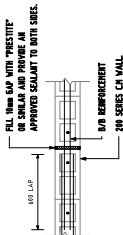


BLOCK CONTROL JOINT - B.C.J.
200 CH BLOCKWORK
1:20

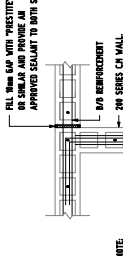


BLOCK CONTROL JOINT - B.C.J.
200 CH BLOCKWORK
1:20




TYPICAL TOP OF WALL BOND BEAM DETAIL
1:20

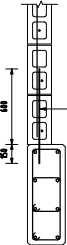


CONCRETE COLUMN TO MASONRY WALL DETAIL
1:20

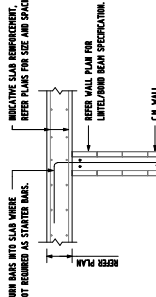


**WALL UNDER & WALL OVER
INTERNAL**

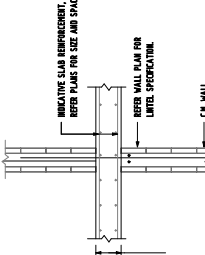


**WALL UNDER & WALL OVER
INTERNAL**

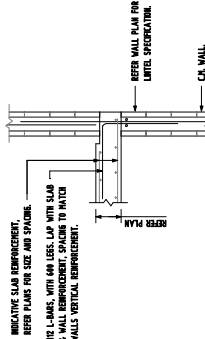


**WALL UNDER & WALL OVER
EXTERNAL**

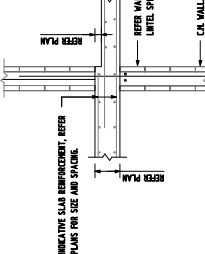

**WALL UNDER & WALL OVER
STEP WITH FLAT SOFFIT**

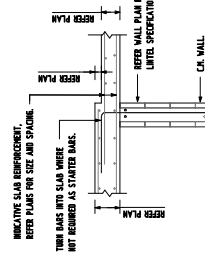

**WALL UNDER & WALL OVER
STEP WITH FLAT SOFFIT**

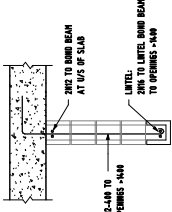

TYPICAL LINTEL SECTION
1:20

Client		LACHLAN BELL	
Project		70 THE STRAND	
Project Address		70 THE STRAND, NORTH WARD OLD 4810, AUSTRALIA	
Type		APARTMENTS MASONRY WALL DETAILS	
STRUCTURAL		STP	
Approved		Approved	
Drawing No		STP19-0293	
Revision		S842	
B		NOT FOR CONSTRUCTION	

Client: LACHLAN BELL
Project: 70 THE STRAND
Project Address: 70 THE STRAND, NORTH WARD OLD, 4810, AUSTRALIA
Type: APARTMENTS MASONRY WALL DETAILS
STRUCTURAL
Approved: STP19-0293
Drawing No: S842
Revision: B
NOT FOR CONSTRUCTION

Client: LACHLAN BELL
Project: 70 THE STRAND
Project Address: 70 THE STRAND, NORTH WARD OLD, 4810, AUSTRALIA
Type: APARTMENTS MASONRY WALL DETAILS
STRUCTURAL
Approved: STP19-0293
Drawing No: S842
Revision: B
NOT FOR CONSTRUCTION

BUILDING CERTIFIERS AUSTRALIA

APPROVED WITH CONDITIONS

Reference: 30190020

Date: 11 Jan 2021

Scott Mars QBCC A1012790



Jamie Ryder
Ph: 07 4796 9026
Submission No: S00032709
Our Ref: 21-00901
Your Ref: BA # 30190020

22 February 2021

Andrew Collyer
RCQ Projects Pty Ltd
PO Box 5988
TOWNSVILLE QLD 4810

Dear Sir/Madam

Queensland Fire and Emergency Services (QFES) has assessed the referral for the Building Development Application for the premises listed below.

This report provides QFES advice to the assessment manager when considering the approval for the application, regarding the degree to which the proposed building work meets the operational requirements of QFES referral jurisdictions identified in the *Planning Regulation 2017* (PR 2017).

- Where a Deemed to Satisfy (DTS) component is identified as being 'Suitable', it indicates: within the parameters of QFES referral jurisdiction, the special fire service appears to meet QFES operational requirements.
- Where a DTS component is identified as being 'Not Suitable' it indicates: within the parameters of QFES referral jurisdiction, the special fire service does not comply with the requirements of the applicable Codes or Standards or does not meet QFES operational requirements for reasons identified.
- Where a Performance Solution (PS) component is identified as being 'Suitable' it indicates: QFES accept, or has no comment on, the solution provided in the Fire Engineering Report.
- Where a PS component is identified as being 'Not Suitable' it indicates: QFES does not accept the solution and/or the justification provided in the Fire Engineering Report for reasons identified.

QFES advice should not be construed as verification that the proposed building work complies with the requirements of applicable Codes and Standards. The assessment manager is advised that assessment benchmarks within the PR 2017 must be addressed and documented in the Decision Notices. QFES appeals may be instigated against these benchmarks insofar as they relate to QFES referral jurisdictions.

Mixed Retail & Residential
70 The Strand
70 The Strand
NORTH WARD QLD 4810

QFES is to be notified to inspect and test all referral agency aspects under the *Building Regulation 2006*.

QFES request that our response be treated as a '*properly made submission*'.

Where applicable, an invoice for fees for this assessment will be forwarded to the person nominated as the billing customer at the time of application.

The invoice must be paid within fourteen (14) days from the date of the invoice.

If you have any questions regarding this report please contact the Building Approval Officer nominated below.

Yours sincerely



Jamie Ryder
Building Approval Officer

Enc.

Performance Solution/Assessment/Building Approval

Job Details

Job Name: Retail Tenancies
Address: 70 The Strand , NORTH WARD QLD 4810

Building Details

Class: 6 Floor Area: 830m² Effective Height: 3.94m
Size of Largest Fire Compartment: 830m² Rise in Storeys: 2
Legislation: 01-05-19 (BCA2019)

Assessment Details

Fire Engineering Report: FER 70 The Strand Retail Development JO286 Rev 2 09/02/2021

Drawings

8591-M05 P3	H204 A	H205 A
M07	M09 P1	M09 P3
M11 P3.	STP19-0293 H203 A	

Performance Solution Components

Type of Fire Safety Installations

Penetrations Through Fire-rated Construction

- In accordance with Fire Engineering Report

Assessment

Suitable

Systems Required to have a Fire-resistance Level

- In accordance with Fire Engineering Report

Suitable

In addition to the Performance Solution components identified above, this building also has the following Deemed to Satisfy components.

Deemed To Satisfy Components

Type of Special Fire Service

Fire Hydrants (spring and/or pillar hydrants)

- achievement of specified performance
- location and suitability of internal and roof hydrants and external hydrants including fire separation from adjacent buildings
- provisions for hard standing for fire appliances

Assessment

Suitable

Comments:

Required flow and pressure is 20 L/s @ 200 kPa (feed hydrant).

Certification may be required for each Special Fire Service/ Fire Safety Installation. This Certification is to be provided prior to or at the time of inspection.



BUILDING
CERTIFIERS
AUSTRALIA

Reference No: 30190020

11 January 2021

RCQ Projects Pty Ltd
PO Box 1132
MAROOCHYDORE QLD 4558

Attn: Mr Andrew Collyer

Dear Andrew,

Re: Residential and Commercial Development at 70 The Strand, NORTH WARD Q 4810

Further to the assessment of the application for building works, being for **STAGE 1 – EARLY WORKS** we are pleased to advise that your application has been approved in full with conditions.

We note this approval stage is limited to the residential building carpark structure up to and including the Level 01 slab and the ground floor footings and slab of the commercial building. No further works are to be undertaken until further stage approvals have been issued.

Please refer to the Decision Notice and associated Conditions including endorsed drawings and relevant supporting documents.

Should you any queries regarding this approval do not hesitate to call the undersigned.

Yours sincerely,

Scott Mars
Director | Building Certifier
for and on behalf of Building Certifiers Australia Brisbane Pty Ltd

CC
Townsville City Council
PO Box 1268
TOWNSVILLE QLD 4810

BRISBANE OFFICE

Suite 14, 83 Leichhardt Street, Spring Hill Qld 4000
PO Box 1248, Spring Hill QLD, 4004
Phone: 07 3839 2702
Email: info@buildingcertifiersaustralia.com

OTHER OFFICES – SUNSHINE COAST

www.buildingcertifiersaustralia.com

ABN 38 632 470 190

DECISION NOTICE - APPROVED IN FULL WITH CONDITIONS

STAGE 1 – PART STRUCTURAL WORKS ONLY

Planning Act 2016 s63 & Building Act 1975 s48

Application Reference No:	30190020
Applicant:	RCQ Projects Pty Ltd PO Box 1132 MAROOCHYDORE QLD 4558
Date of Approval:	11 January 2021
Site Address:	70 The Strand, NORTH WARD QLD 4810
Property Description:	Lot 310 on T1181
Development Proposal:	Residential Unit & Commercial development including carparking. STAGE 1 – PART STRUCTURAL WORKS ONLY (Residential Carpark to Level 01 slab and Commercial Ground Floor Footings / Slab)
Local Government Area:	Townsville City Council
Approval Type:	Development Permit (Building)
Currency Period:	The currency period for this approval is 24 months in accordance with Section 85 of the Planning Act 2016.
Conditions:	This approval is subject to the conditions in: Appendix A Appendix B
Referral Agencies:	Townsville City Council <i>(QDC MP1.4 – Build over / near sewer and water mains referral)</i>
Further Development Permits:	Further stages of Development Permit (Building Works)
Compliance with codes for self assessable development: (if applicable)	All relevant Codes of the Townsville City Council Planning Scheme must be complied with for self-assessable building works related to this development.
Approved Documents:	Architectural: CA Architects Project 1910 /DD/ A-S-002 4; A-S-003 6; A-S-004 6; A-S-005 5; A-A-101 9; A-A-201 4; A-A-401 6; A-A-402 6; A-A-501 6; A-A-502 6 <i>(Note: Architectural drawings are endorsed for information only).</i> Structural: STP Consulting Engineers Project STP9-0293 S000 B; S001 B; S101 D; S102 D; S103 D; S601 D; S602 B; S611 D; S612 B; S613 C; S614 B; S701 B; S702 A; S703 A; S711 B; S712 B; S713 B; S721 B; S722 A; S723 B; S801 B; S811 B; S841 B; S842 B; Design Certificate (Form 15) dated 04/01/2021 by Stephen Tobias of STP Consulting Engineers RPEQ 3499 <i>In the event of any inconsistency between conditions of this development</i>

	approval decision notice and the drawings/documents referred to above, the conditions of this decision notice prevail.																										
Basis of Approval:	Building Act 1975, Building Regulations 2006 and the National Construction Code (BCA) 2019. Residential Building:<table><tr><td>Classification:</td><td>2, 7a</td></tr><tr><td>Type of Construction:</td><td>A</td></tr><tr><td>Rise in Storeys:</td><td>8</td></tr><tr><td>Effective Height:</td><td>20.6m</td></tr><tr><td>Floor Area:</td><td>2,954 m2</td></tr><tr><td>Max Fire Compartment Size:</td><td>838 m2</td></tr></table> Commercial Building:<table><tr><td>Classification:</td><td>6</td></tr><tr><td>Type of Construction:</td><td>C</td></tr><tr><td>Rise in Storeys:</td><td>8</td></tr><tr><td>Effective Height:</td><td>3.94m</td></tr><tr><td>Floor Area:</td><td>869 m2</td></tr><tr><td>Max Fire Compartment Size:</td><td>869 m2</td></tr></table>			Classification:	2, 7a	Type of Construction:	A	Rise in Storeys:	8	Effective Height:	20.6m	Floor Area:	2,954 m2	Max Fire Compartment Size:	838 m2	Classification:	6	Type of Construction:	C	Rise in Storeys:	8	Effective Height:	3.94m	Floor Area:	869 m2	Max Fire Compartment Size:	869 m2
Classification:	2, 7a																										
Type of Construction:	A																										
Rise in Storeys:	8																										
Effective Height:	20.6m																										
Floor Area:	2,954 m2																										
Max Fire Compartment Size:	838 m2																										
Classification:	6																										
Type of Construction:	C																										
Rise in Storeys:	8																										
Effective Height:	3.94m																										
Floor Area:	869 m2																										
Max Fire Compartment Size:	869 m2																										
Record of Approval Performance Solutions:	The Performance Requirements have been satisfied by a combination of Deem-to-Satisfy and Performance. The following Performance Solutions have been accepted as they comply with the Performance Requirements and are equivalent to the Deemed-to-Satisfy Provisions and have been assessed in accordance with Clause A2.2 of the BCA. Not Applicable to this stage (refer to further stage/s of approval)																										
Rights of Appeal:	The rights of an applicant to appeal to a tribunal or the Planning and Environment Court against a decision about a development application are set out in Chapter 6, Part 1 of the Planning Act 2016. For particular applications, there may also be a right to make an application for a declaration by a tribunal (see Chapter 6, Part 2 of the Planning Act 2016).																										
Private Certifier:	Name:Scott Mars Signature: Signed for and on behalf of Building Certifiers Australia Brisbane Pty Ltd Accreditation #:A1012790 Date:11 Jan 2021																										



APPENDIX A

Conditions of Decision Notice for Building Work Reference 30190020

General Conditions

1. **THIS IS A STAGE 1 APPROVAL ONLY RELATING TO PART STRUCTURAL WORKS INCLUDING:**
 - Residential Building - Carpark to Level 01 slab
 - Commercial Building Ground Floor Footings / Slab**No further works are to be undertaken until further stages of approvals have been issued.**
2. All building works must be carried out in accordance with the Building Act 1975, Building Regulations 2006, **Building Code of Australia 2019** and referenced Australian Standards even if the plans do not specifically indicate details or notes for compliance. This Approval is for assessable building works only. Any building works or other works proposed or shown on the plans which are self assessable or exempt do not form part of this approval (as those works do not require approval).
3. The works must be constructed in accordance with the **Endorsed Drawings and mark ups associated with this Decision Notice**. *Later drawing revisions have not been considered and may void this approval.*
4. The siting and levels of all building works must be supervised by a suitably licensed and experienced Land Surveyor.
5. This building is unable to be lawfully occupied until such time as a Certificate of Occupancy has been issued by the Building Certifier.
6. One legible set of the current approved drawings is to be available for inspection on the building site while the building work is in progress.
7. The person responsible for carrying out the building work is to notify Building Certifiers Australia or a Building Certifiers Australia approved consultant for the following inspections:
 - Structural elements – All structural elements must be inspected and certified by the project structural engineer including the tie down and bracing of trusses where applicable.
 - Mechanical, Electrical, Hydraulic & Fire – All elements of these disciplines must be inspected and certified by a competent person or the installation of the aspects of these disciplines must be certified by a competent person.
 - Final – Building Certifiers Australia shall undertake a final inspection upon completion of all building work.
8. Prior to construction the Builder must consider the Queensland Government Class 2 to 9 inspection guideline and liaise with the Building Certifier to collaboratively establish an appropriate inspection schedule for the project.
<http://www.hpw.qld.gov.au/construction/BuildingPlumbing/Building/BuildingCertification/Pages/GuidelinesInspectionClass2to9Buildings.aspx>
9. In accordance with Section 85 of the Planning Act 2016 the currency period is 2 years starting from the day the approval takes effect. The development approval for buildings works shall lapse unless a Certificate of Occupancy for the development, the subject of the approval is not issued within the above-mentioned 2 year currency period. Any applications for extensions of time to these periods must be applied for **prior** to the expiry dates (together with the applicable fee).
10. At the completion of all building works "As Constructed" drawings will be required by the Building Certifier together with a detailed list of fire safety installations in the building.



11. All building works must be constructed in accordance with the Townsville City Council Material Change of Use and Operational Works Development Approvals associated with the development.
- Reference is made to the following approvals:
- TCC MCU Ref 19/0054 dated 30 September 2019
 - TCC OPW Ref 19/0136 dated 31 March 2020
 - TCC OPW Ref 20/0014 dated 2 April 2020
12. On completion of this building, Form 16 Certificates of Compliance from engineers and competent people must be provided to the satisfaction of the Building Certifier in accordance with **Appendix B** attached.
13. The works must be carried out in accordance with the Townsville City Council Concurrence Agency Referral conditions for building over or near services. Refer to TCC referral advice ref CAR20/0464 dated 5 Jan 2021 in **Appendix C**.
14. Protection of adjoining properties and of the public is a Builder's responsibility. The builder should liaise with the Work Place Health & Safety Authority to ensure adequate measures are taken to protect the public and with the design consultant structural engineer to ensure adequate measures are taken to protect the adjoining properties. Any works on or into (i.e. ground anchors) adjoining properties must not be undertaken without the consent of the adjoining Owner.
15. If the building is to change from that shown on the approved plans, then prior to construction of that change, a 'change to development approval' application (Form 2) is required to be submitted and approved.
16. Any cutting or filling of the site, or construction of retaining walls or other structure on site, shall not jeopardize any existing overland flow drainage system or cause ponding or nuisance storm water to neighboring properties.

Technical Conditions

Structural

17. All structural works must be constructed in accordance with the Project Consultant Structural Engineer's requirements. Where structural works are not shown on the approved structural engineer's plans, those works must not be constructed until the design is certified by the Project Consultant Structural Engineer and approved by the Building Certifier.

Fire Resistance

18. The building must be constructed to satisfy the required fire resistance levels as prescribed by BCA Clause C1.1 and Specification C1.1.

Fire Safety Installations Applicable to the Development

1. Structural Features

- Access panels through fire-rated construction
- Penetrations through fire-rated construction
- Fire dampers
- Structural fire protection
- Systems required to have a fire-resistance level

2. Fire Protection Systems

- Sprinklers
- Fire detection and alarm systems
- Air-handling systems used for smoke control (carpark)

3. Fire Fighting Equipment

- Fire mains
- Fire hose reels
- Fire extinguishers (portable)

4. Occupant Safety Features

- Exit door hardware
- Emergency lighting
- Exit signs
- Fire doors

5. Other Features

- Nil

Special Fire Services Applicable to the Development (Planning Regulations 2017 - Schedule 19)

1. Air-handling systems used for smoke control (carpark)
2. Fire detection and alarm systems
3. Fire mains
4. Sprinklers

Record of Decision / Advice to Applicant

1. This Decision Notice relates to Stage 1 works only being for early works for the piling, retention and basement structure up to and including Basement Level 01. *NO FURTHER WORKS* can be carried out until further stage/s of approval have been issued.
2. The works are assessed against the previous approvals for the project including:
 - TCC MCU Ref 19/0054 dated 30 September 2019
 Condition compliance has been established prior to commencing Stage 1 works as follows:
 - Email correspondence from Lachlan Bell as client representative noting resolution of both Condition 32 and 29 with Melanie Percival at TCC.
 - Previous email correspondence from Melanie Percival at TCC noting Conditions 32 and 29 were to be resolved with all previous conditions already satisfied.
 - Adjusted levels on Civil drawings to ensure compliance with OPW Condition 15 for flood free board of 300mm to the carpark entry.
 - Minor Amendment Approval ref MCU19/0054.01 for updated drawings submission dated 1 Sept 2020.
 - Certificate of Compliance with DA Conditions 11, 13, 20a, 21, 29 and 32 issued by TCC on



14 Sept 2020. Including:

- Endorsed Air Quality and Odour report issued under ref MCU19/0054.02 dated 09/09/2020
- Endorsed Plant Noise Assessment Report issued under ref MCU19/0054.02 dated 09/09/2020

3. Please note that this application has been assessed against the Planning Act 2016, Building Act 1975 and referenced subordinate legislation only. Please note that this development has not been assessed against the Disability Discrimination Act or any other legislation governing access and facilities for people with disabilities other than the Building Code of Australia and referenced Australian Standards. Please note that there may be other Regulations (other than those stated in condition 1 above) which relate to the proposed development and which have not been assessed by Building Certifiers Australia Brisbane.
4. Where an environmentally relative activity is proposed, a license under the Environment Protection Act is required prior to the commencement of that activity. Advice on activities requiring licensing may be obtained from the relevant Local Government.
5. The builder must comply with all statutory requirements under the Workplace Health & Safety Act.
6. Protection of adjoining properties and of the public is a Builder's responsibility. The builder should liaise with the Work Place Health & Safety Authority to ensure adequate measures are taken to protect the public and with the design consultant structural engineer to ensure adequate measures are taken to protect the adjoining properties. Any works on or into (i.e. ground anchors) adjoining properties must not be undertaken without the consent of the adjoining Owner.

APPENDIX B

Inspections and Certificates required prior to the issuing of the Certificate of Occupancy.

Application Reference No		30190020
Substantially Complete Once the building reaches substantial completion as per the requirements of Section 101 of the Building Act 1975 and all Installation Certificates (Form 16's) have been provided as detailed below the Certificate of Occupancy (Form 11) may be issued.		
Building Act 1975 - Section 101 Requirement		Resolved
a)	All wet areas are waterproof as required under the building assessment provisions	
b)	Reticulated water is connected to and provided throughout the building	
c)	All sanitary installations are installed as required under the building assessment provisions	
d)	Either— i. the local government has issued a compliance certificate under the Plumbing and Drainage Act 2002 stating the plumbing or drainage work for the building has been completed under that Act; or ii. notice of notifiable work carried out for the building has, on the completion of that work, been given to the Plumbing Industry Council under the Plumbing and Drainage Act 2002, Section 87	
e)	All fire safety installations are operational and installed as required under the building assessment provisions	
f)	All health and safety matters relating to the building comply with the building assessment provisions	
g)	Electricity supply is connected to the building to the extent necessary for it to be used under the BCA classification sought	
h)	The building is weatherproof as required under the building assessment provisions	
i)	The building is structurally adequate as required under the building assessment provisions	
j)	All means of access and egress to the building comply with the building assessment provisions	
k)	If the relevant development approval includes conditions advised or required by a referral agency and the conditions are about the building work for the building - the conditions have been complied with.	
Installation Certificates		
Competent Persons		
- A competent person must be assessed as competent before carrying out the inspection. - The builder for the work cannot give a stage certificate of inspection. - A competent person is assessed by the building certifier for the work as competent to practice in an aspect of the building and specification design, because of the individual's skill, experience and qualifications. The competent person must be registered or licensed under a law applying in the State to practice the aspect. - If no relevant law requires the individual to be licensed or registered, the certifier must assess the individual as having appropriate experience, qualifications or skills to be able to give the help. - If the chief executive issues any guidelines for assessing a competent person, the building certifier must use the guidelines when assessing the person.		
Form 16's		
- All form 16's inspection certificates must be completed on the most current version of the form. - The form can be downloaded from the Department of Housing and Public Works. http://www.hpw.qld.gov.au/aboutus/ReportsPublications/FormsTemplates/Pages/BuildingForms.aspx - Competent persons signing the form 16 are to be licensed in Queensland and should hold the appropriate licence being issued from Queensland Building and Construction Commission (QBCC), Board of Professional Engineers of Queensland (RPEQ) or Electrical Safety Office.		

ALL REQUIRED FORM 16 CERTIFICATES WILL BE CONFIRMED IN THE FINAL STAGE OF APPROVAL

Inspection Certificates (Form 16's)	Resolved
Structural 1. The Structural Engineer is to inspect sufficient structural elements during construction to enable a Structural Completion Certificate to be issued upon completion of the project. The certificate must state that all structural elements of the development comply with the BCA & approved documents. 2. Reinforced masonry has been installed in accordance with building approval and AS3700. 3. Structural design documentation and certification including <u>Form 15 Design Certificate</u> (signed by and RPEQ) and <u>Form 16 Inspection Certificate</u> must be provided for all glass balustrade systems. Shop drawings and Form 15 Design Certificate certifying the design to AS1170.1 & AS1288 must be provided for the systems <u>prior to installation</u>. 4. Structural design documentation and certification including both a <u>Form 15 Design Certificate</u> and a <u>Form 16 Inspection Certificate</u> must be provided for any design and construct element that is not included in the base structural design. Examples may include: <i>Curtain wall systems, glazing systems, handrail systems, signage elements, screens, awnings etc.</i> 5. Ceiling and Partition systems must be designed and constructed to achieve the requirements of BCA and relevant Australian Standards including but not limited to AS1170.0, AS1170.1, AS1170.2, AS1170.4, AS1530.1 (where required). 6. Documentation to confirm non-structural parts and components and their fastenings have been designed for horizontal and vertical earthquake forces in accordance with AS1170.4. This includes but is not limited to: a. Architectural components (partitions, ceilings, storage racking over 2m high etc); b. Mechanical Plant and equipment including smoke control systems, ducts etc; c. Electrical components including fire and smoke detection systems, light fittings and life safety system components; d. Communication systems such as cable systems, switch gear, transformers etc; e. Piping systems; f. Support component for the above items and similar g. All other components similar to those above.	
Setout and height 7. The setbacks and height of the building comply with this Development Approval for Building Works and the Council Development Approvals (Land Surveyor).	

APPENDIX C

Referral Agency Responses and Conditions

Refer to the following responses from the Referral Agencies applicable to this Development Application.

- **Townsville City Council Build Over / Near Services Referral Response**
Reference Number: CAR20/0464 dated 5 Jan 2021

TOWNSVILLE CITY COUNCIL



Date >> 22 April 2021

PO BOX 1268, TOWNSVILLE
QUEENSLAND 4810

13 48 10

enquiries@townsville.qld.gov.au
townsville.qld.gov.au

STP Consultants
Level 3
382 Sturt Street
TOWNSVILLE CITY QLD 4810

Email >> hydraulics@stpconsultants.com.au

Dear Sir/Madam

Information Notice Permit issued with conditions *Plumbing and Drainage Regulation 2019 s.50*

Application details

Application no:	HPW21/0197
Assessment no:	0219043
Street address:	70 The Strand NORTH WARD QLD 4810
Real property desc:	Lot 310 T 1181
Date of Expiry	22 April 2023

Decision

On 22 April 2021 Local Government considered application number HPW21/0197 and decided to issue a Permit subject to the following conditions -

1. Plumbing and Drainage installation to comply with the Plumbing and Drainage Act 2018 and associated Legislation.
2. As-constructed drawing/s of all drainage are required before a final inspection is requested. These drawings must be of a quality acceptable to council.
3. A reflux valve is required to be fitted adjacent to the inspection shaft at the sewer connection point.

Reasons for the decision

The reasons for imposing the conditions are that –

1. All plumbing and drainage installations shall comply with the Plumbing and Drainage Act.
2. To provide Council with accurate records of the drainage installed.
3. A building with a sanitary drain must be protected from backflow so that in the event of a flood up to the Defined Flood Level the effects of flood water on the building are reduced.

Advisory Notes

1. The details of the sewer connection point for the property have been provided by the designer. If this information is incorrect or incomplete, please contact the designer for further details.
2. There appears to be a council sewer in close proximity to the building structure (see approved drainage plan). Please contact your building certifier before work commences to ensure this issue has been adequately addressed.
3. The finalisation and approval for the permit HR21/0197 is subject to the works, costs and conditions being met and carried out for WWS20/0840 to the approval of council.
4. Identification and labelling to be carried out in accordance with AS1345-1995 (rising main/drains/vents/water lines)
5. Non potable signage to be displayed where required.
6. Thermostatic mixing valve documentation/certificates to be supplied to council for approval before the permit can be finalised.
7. Backflow requirements to comply with AS3500.1:2018 Section 4. Compliance backflow documentation is to be submitted on finalisation. (Form 9).
8. Backflow to the ice machine/filter/water condenser as per manufacturers' recommendations. (Minimum requirement non testable dual check).
9. Dry basket arrestors are to be fitted to the Commercial Kitchen sinks and the bucket traps/FWG. (trade waste).
10. Grease trap to be installed as per manufacturers recommendations. A hose tap with RPZD backflow protection to be installed within 5 meters of the grease trap for maintenance and cleaning. (TCC requirements).
11. Backflow requirements to the fire service connection and fixtures (sprinklers, hydrants and fire hose reels) to comply with AS3500.1:2018 Section 4. Compliance backflow documentation to be submitted on finalisation. (form 9). Testable Double Check Valves to Fire Hose reels.
12. The combined domestic/fire service shall have isolation valves fitted to all branch lines and/or fittings and fixtures (including hose cocks) to ensure these fixtures/fittings can be maintained without disrupting the water supply to the fire hose reels. Any valve that can prevent the flow of water to the hose reel shall be secured and padlocked in the open position, (as per AS2441-2005 Section 6.2). It shall be marked on the attached corrosion-resistant and durable tag, with the following in nominal 8mm upper case text:
FIRE SERVICE
CLOSE ONLY TO SERVICE FIRE HOSE REELS

Appeals against Local Government's Decisions

If you are dissatisfied with the decision of the Local Government to impose the above conditions on the permit, you are entitled to appeal to Development Tribunals (the Tribunals) in accordance with section 229 of the *Planning Act 2016*.

An appeal against this notice must be lodged within 20 business days after the day the notice is given. If your appeal is not lodged within this timeframe, no further action can be taken by the Tribunals in relation to Local Government's decision.

You can lodge an Appeal Notice by submitting a Form 10 – application for appeal/declaration and providing the prescribed fee to the Registrar of the Tribunals as follows:

Post to -

Department of Housing and Public Works

TOWNSVILLE CITY COUNCIL



The Registrar
Development Tribunals
Building Legislation and Policy
PO Box 15009 City East QLD 4002 Australia

Or email to - registrar@qld.gov.au

For further information about the Tribunal, including the Appeal Notice (Form 10) and the schedule of fees, visit the Department's website at www.hpw.qld.gov.au or contact the Registrar on 1800 804 833 or fax: (07) 3237 1248.

Enquiries about this notice can be made to Assets and Hydraulics on 4417 5299.

Yours faithfully

A handwritten signature in black ink, appearing to read "Greg Plumb".

Greg Plumb
Senior Plumbing Inspector
Assets and Hydraulics
Planning, Environmental and Cultural Services

TOWNSVILLE CITY COUNCIL



**Queensland
Government**

Form 17—Permit for plumbing, drainage and on-site sewerage work

GENERAL NOTES: This form is to be used for the purposes of sections 48(a) and 54(a) of the Plumbing and Drainage Regulation 2019 (PDR).												
1. Description of land The description must identify all land the subject of the application. The lot and plan details (e.g. SP/RP) are shown on title documents or a rates notice.	Assessment no:	0219043										
	Street address:	70 The Strand NORTH WARD QLD 4810										
	Real property desc:	Lot 310 T 1181										
	Local Government Area:	Townsville City Council										
2. Owner details	STS TSV Pty Ltd C/- Lachlan Bell Consulting PO Box 303 BELGIAN GARDENS QLD 4810											
3. Applicant details The applicant need not be the owner of the land.	STP Consultants Level 3 382 Sturt Street TOWNSVILLE CITY QLD 4810											
4. Permit Holder For a permit, means the person to whom the permit was issued.	STP Consultants Level 3 382 Sturt Street TOWNSVILLE CITY QLD 4810											
5. Certification	This form certifies that the relevant local government or public-sector entity has made the following decision in relation to the application for a permit as described above. Tick the relevant boxes: <table border="0" style="width: 100%;"> <tr> <td>Application refused</td> <td>☐</td> </tr> <tr> <td>Permit approved</td> <td>☐</td> </tr> <tr> <td>Permit approved - with conditions</td> <td>☒</td> </tr> <tr> <td>Permit approved - to amend an existing permit</td> <td>☐</td> </tr> <tr> <td>Permit approved – to extend the term of an existing permit</td> <td>☐</td> </tr> </table>		Application refused	☐	Permit approved	☐	Permit approved - with conditions	☒	Permit approved - to amend an existing permit	☐	Permit approved – to extend the term of an existing permit	☐
Application refused	☐											
Permit approved	☐											
Permit approved - with conditions	☒											
Permit approved - to amend an existing permit	☐											
Permit approved – to extend the term of an existing permit	☐											
	Permit number	HPW21/0197										

TOWNSVILLE CITY COUNCIL



	Date of issue	22 April 2021
	Date of expiry	22 April 2023
	Issued by	Townsville City Council
6. Attachments Local government or public sector entity may attach additional documentation to this form.	Conditions of permit	☒
	Approved plans and specifications	☒
	Details of any alternative/performance solution	☐
	Information notice	☒
	<i>Provide further comments (if applicable):</i> 	

Reference No: 30190020

4 May 2021

RCQ Projects Pty Ltd
PO Box 1132
MAROOCHYDORE QLD 4558

Attn: Mr Andrew Collyer

Dear Andrew,

Re: Residential and Commercial Development at 70 The Strand, NORTH WARD Q 4810

Further to the assessment of the application for building works, being for **STAGE 2 – ALL REMAINING WORKS** we are pleased to advise that your application has been approved in full with conditions.

Please refer to the Decision Notice and associated Conditions including endorsed drawings and relevant supporting documents.

Should you any queries regarding this approval do not hesitate to call the undersigned.

Yours sincerely,



Scott Mars
Director | Building Certifier
for and on behalf of Building Certifiers Australia Brisbane Pty Ltd

CC
Townsville City Council
PO Box 1268
TOWNSVILLE QLD 4810

QFES Townsville Office
PO Box 5850
TOWNSVILLE QLD 4810



DECISION NOTICE - APPROVED IN FULL WITH CONDITIONS

STAGE 2 – ALL REMAINING WORKS

Planning Act 2016 s63 & Building Act 1975 s48

Application Reference No:	30190020
Applicant:	RCQ Construction PO Box 1132 MAROOCHYDORE QLD 4558
Date of Approval:	4 May 2021
Site Address:	70 The Strand, NORTH WARD QLD 4810
Property Description:	Lot 310 on T1181
Development Proposal:	Residential Unit & Commercial development including carparking. STAGE 2 – ALL REMAINING WORKS
Local Government Area:	Townsville City Council
Approval Type:	Development Permit (Building)
Currency Period:	The currency period for this approval is 24 months in accordance with Section 85 of the Planning Act 2016.
Conditions:	This approval is subject to the conditions in: Appendix A Appendix B
Referral Agencies:	Queensland Fire & Emergency Service (QFES) Townsville Office Townsville City Council (QDC MP1.4 – Build over / near sewer and water mains referral) Refer to Appendix C for responses and conditions.
Further Development Permits:	N/A
Compliance with codes for self assessable development: (if applicable)	All relevant Codes of the Townsville City Council Planning Scheme must be complied with for self-assessable building works related to this development.
Approved Documents:	Architectural: CA Architects Project# 1910 DD /A – S -001 5; A-S-002 5; a-s-003 7; A-S-004 7; A-S-005 6; A-S-010 5; A-A-101 15; A-A-102 15; A-A-105 9; A-A-121 C; A-A-122 8; A-A-150 1; A-A-151 2; A-A-152 1; A-A-201 C; A-A-202 A; A-A-205 6; A-A-301 8; A-A-302 10; A-A-303 4; A-A-401 9; A-A-402 10; A-A-501 9; A-A-502 8; A-A 510 6; A/A-511 2; A-A-601 5; A-A-602 5; A-A-603 2; A-A-604 4; A-A-605 3; A-A-606 1; A-A-621 2; A-A-623 1; A-A-624 2; A-A-628 2; A-A-629 2; A-A-630 1; A-A-701 6; A-A-702 1; A-A-705 2; A-A-710 4; A-A-720 1; A-A-721 2; A-A-730 1; A-A-731



1; A-A-751 6; A-A-801 8; A-A-810 7; A-C-101 20; A-C-102 12; A-C-121 5; A-C-201 8; A-C-301 11; A-C-401 13; A-C-501 12; A-C-510 10; A-C-511 8; A-C-601 5; A-C-602 6; A-C-603 5; A-C-604 5; A-C-610 5; A-C-611 8; A-C-612 8; A-C-613 9; A-C-614 6; A-C-615 9; A-C-616 6; A-C-620 8; A-C-621 8; A-C-622 6; A-C-650 7; A-C-651 7; A-C-652 3; A-C-701 4; A-C-702 3; A-C-703 1; A-C-705 1; A-C-711 1; A-C-720 2; A-C-721 4; A-C-722 2; A-C-725 2; A-C-726 2; A-C-730 1; A-C-751 5; A-C-801 6; A-C-810 8.

Structural: STP Consultants Project# STP19-0293 Dwg# S001 1; S002 B; S101 1; S102 1; S103 1; S104 1; S201 A; S202 A; S301 1; S302 1; S401 A; S402 A; S501 B; S601 1; S602 1; S611 1; S612 3; S613 1; S614 1; S701 3; S702 A; S703 A; S711 1; S712 1; S712 1; S721 1; S722 1; S723 1; S731 A; S732 A; S733 A; S741 A; S742 A; S743 A; S751 A; S752 A; S753 A; S801 B; S811 2; S821 A; S831 A; S841 B; S842 B; S901 B; S902 B;

Design Certificate (Form 15) dated 19/03/2021 by Stephen Tobias of STP Consulting Engineers RPEQ 3499

Electrical: PEAK ARE Pty Ltd Project# PEA-0001 Dwg# E001 P1; E002 P1; E101 P1; E102 P1; E121 P1; E122 P1; E201 P1; E301 P1; E302 P1; Design Certificate (Form 15) dated 15/02/2021 by Matthew Moriconi RPEQ 23476 of Premise

Hydraulic: STP Consultants Project# STP19-0293 Dwg# F300 C; F301 C; F302 B; F303 B; FA000 A; FA200 A; FA201 B; H100 D; H101 B; H102 C; H103 B; H200 C; H201 C; H202 A; H203 A; H204 A; H205 A; H300 E; H301 E; H302 C; H303 C; H304 D; H305 D; H400 A;

Design Certificate (Form 15) dated 01/04/2021 by Gil Griffiths QBCC Lic 1291259 of STP Consulting Engineers

Dry Fire: STP Consultants Project# STP19-0293 Dwg# FA000 A; FA200 A; FA201 B;

Design Certificate (Form 15) dated 15/02/2021 by Jeremy Lindsay RPEQ 07711 of STP Consulting Engineers

Mechanical: MCCLINTOCK Engineering Group P/L Project# 8591 Dwg# M01 T1; M02 T1; M03 T1; M04 T1; M05 T1; M06 T1; M07 T1; M08 T1; M10 T1; M11 T1; M101 T1; MABW01 T1; MABW02 T1; MABW03 T1; MABW04 T1; MABW05 T1; MABW06 T1; MABW07 T1.

Design Certificate (Form 15) dated 31/03/2021 by Craig McClintock RPEQ 6658 of McClintock Engineering Group

Reports:

1. **Fire Engineering Report** prepared by Fire Engineers Australia ref J0286 Revision 3 dated 23/04/2021
2. **Energy Efficiency Report** prepared by Anderson Energy dated 08/03/2021 (Commercial Part); and
3. **Energy Efficiency Report** prepared by Anderson Energy dated 15/02/2021 (Residential Part);
4. **Unwanted Alarms Report** prepared by STP Consultants under ref STP19-0293 dated 16 Feb 2021

In the event of any inconsistency between conditions of this development approval decision notice and the drawings/documents referred to above, the conditions of this decision notice prevail.



Basis of Approval:

Building Act 1975, Building Regulations 2006 and the National Construction Code (BCA) 2019.

Residential Building:

Classification:	2, 7a
Type of Construction:	A
Rise in Storeys:	8
Effective Height:	20.6m
Floor Area:	2,954 m ²
Max Fire Compartment Size:	838 m ²

Commercial Building:

Classification:	6
Type of Construction:	C
Rise in Storeys:	8
Effective Height:	3.94m
Floor Area:	869 m ²
Max Fire Compartment Size:	869 m ²

**Record of Approval
Performance Solutions:**

The Performance Requirements have been satisfied by a combination of Deem-to-Satisfy and Performance. The following Performance Solutions have been accepted as they comply with the Performance Requirements and are equivalent to the Deemed-to-Satisfy Provisions and have been assessed in accordance with Clause A2.2 of the BCA.

Performance Solution #1 – Allow kitchen exhaust from the Commercial Building to pass through the external wall via an unprotected opening

- Performance Requirement – BCA Clause CP2, CP4
- Deemed to Satisfy Clause (DTS) – BCA Clause C3.2
- Description – Refer to Fire Engineering Report prepared by Fire Engineers Australia ref J0286 Revision 3 dated 23/04/2021
- Method of Assessment – A2.2(2)(b)(ii)

Performance Solution #2 – Allow extended travel distance from carpark in the residential building

- Performance Requirement – BCA Clause DP4, EP2.2
- Deemed to Satisfy Clause (DTS) – BCA Clause D1.4
- Description – Refer to Fire Engineering Report prepared by Fire Engineers Australia ref J0286 Revision 3 dated 23/04/2021
- Method of Assessment – A2.2(2)(b)(ii)

Performance Solution #3 – Allow extended path of travel from stair discharge

- Performance Requirement – BCA Clause DP4, EP2.2
- Deemed to Satisfy Clause (DTS) – BCA Clause D1.7
- Description – Refer to Fire Engineering Report prepared by Fire Engineers Australia ref J0286 Revision 3 dated 23/04/2021
- Method of Assessment – A2.2(2)(b)(ii)



	Performance Solution #4 – Allow fire pump room to not be fire separated based on provision of an FPAA101H sprinkler system • Performance Requirement – BCA Clause EP1.3 • Deemed to Satisfy Clause (DTS) – BCA Clause E1.3 (AS2419.1) • Description – Refer to Fire Engineering Report prepared by Fire Engineers Australia ref J0286 Revision 3 dated 23/04/2021 • Method of Assessment – A2.2(2)(b)(ii) Performance Solution #5 – Energy Efficiency Compliance (Class 6 parts) • Performance Requirement – BCA Clause JP1 • Deemed to Satisfy Clause (DTS) – BCA Clauses J1 to J3 • Description – Refer to Anderson Energy Efficiency Report dated 8 March 2021 (using JV3 Verification method) • Method of Assessment – A2.2(2)(b)(i)		
Rights of Appeal:	The rights of an applicant to appeal to a tribunal or the Planning and Environment Court against a decision about a development application are set out in Chapter 6, Part 1 of the Planning Act 2016. For particular applications, there may also be a right to make an application for a declaration by a tribunal (see Chapter 6, Part 2 of the Planning Act 2016).		
Private Certifier:	Name:	Scott Mars	Accreditation #: A1012790
	Signature:		Date: 4 May 2021
	Signed for and on behalf of Building Certifiers Australia Brisbane Pty Ltd		



APPENDIX A

Conditions of Decision Notice for Building Work Reference 30190020

General Conditions

1. **THIS IS A STAGE 2 APPROVAL RELATING TO ALL REMAINING WORKS AND MUST BE READ IN CONJUNCTION WITH THE STAGE 1 APPROVAL ISSUED ON 11 JAN 2021**
2. **NOTE:** The proposed development includes 2 separate buildings currently on a single allotment. The Development Approval issued by TCC includes reconfiguration of the lots into separate allotment for each building (residential tower and commercial building). To that end the buildings are being considered as separate buildings for the purpose of NCC assessment including referral assessment by QFES. Although assessed as separate buildings the application is against the single lot only therefore both buildings are being addressed under a single Development Permit for Building Works. A separate Form 11 – Certificate of Occupancy will be issued for each building.
3. All building works must be carried out in accordance with the Building Act 1975, Building Regulations 2006, **Building Code of Australia 2019** and referenced Australian Standards even if the plans do not specifically indicate details or notes for compliance. This Approval is for assessable building works only. Any building works or other works proposed or shown on the plans which are self assessable or exempt do not form part of this approval (as those works do not require approval).
4. The works must be constructed in accordance with the **Endorsed Drawings and mark ups associated with this Decision Notice**. *Later drawing revisions have not been considered and may void this approval.*
5. The siting and levels of all building works must be supervised by a suitably licensed and experienced Land Surveyor.
6. This building is unable to be lawfully occupied until such time as a Certificate of Occupancy has been issued by the Building Certifier.
7. One legible set of the current approved drawings is to be available for inspection on the building site while the building work is in progress.
8. The person responsible for carrying out the building work is to notify Building Certifiers Australia or a Building Certifiers Australia approved consultant for the following inspections:
 - Structural elements – All structural elements must be inspected and certified by the project structural engineer including the tie down and bracing of trusses where applicable.
 - Mechanical, Electrical, Hydraulic & Fire – All elements of these disciplines must be inspected and certified by a competent person or the installation of the aspects of these disciplines must be certified by a competent person.
 - Final – Building Certifiers Australia shall undertake a final inspection upon completion of all building work.
9. Prior to construction the Builder must consider the Queensland Government Class 2 to 9 inspection guideline and liaise with the Building Certifier to collaboratively establish an appropriate inspection schedule for the project.
<http://www.hpw.qld.gov.au/construction/BuildingPlumbing/Building/BuildingCertification/Pages/GuidelinesInspectionClass2to9Buildings.aspx>
10. In accordance with Section 85 of the Planning Act 2016 the currency period is 2 years starting from the day the approval takes effect. The development approval for buildings works shall lapse unless a Certificate of Occupancy for the development, the subject of the approval is not issued within the above-mentioned 2 year currency period. Any applications for extensions of time to these periods must be applied for **prior** to the expiry dates (together with the applicable fee).



11. At the completion of all building works "As Constructed" drawings will be required by the Building Certifier together with a detailed list of fire safety installations in the building.
12. All building works must be constructed in accordance with the Townsville City Council Material Change of Use and Operational Works Development Approvals associated with the development.

Reference is made to the following approvals:
 - TCC MCU Ref 19/0054 dated 30 September 2019
 - TCC OPW Ref 19/0136 dated 31 March 2020
 - TCC OPW Ref 20/0014 dated 2 April 2020
13. On completion of this building, Form 16 Certificates of Compliance from engineers and competent people must be provided to the satisfaction of the Building Certifier in accordance with **Appendix B** attached.
14. All building works must be constructed in accordance with the Queensland Fire & Emergency Service referral agency advice associated with this proposed development. Reference is made to the QFES responses for each building, including:
 - Submission No S00032709 dated 22 Feb 2021 (Retail Building); and
 - Submission No S00032710 dated 22 Feb 2021 (Residential Building)Refer to referral assessment advice attached as **Appendix C**
15. The works must be carried out in accordance with the Townsville City Council Concurrence Agency Referral conditions for building over or near services. Refer to TCC referral advice ref CAR20/0464 dated 5 Jan 2021 in **Appendix C**.
16. Protection of adjoining properties and of the public is a Builder's responsibility. The builder should liaise with the Work Place Health & Safety Authority to ensure adequate measures are taken to protect the public and with the design consultant structural engineer to ensure adequate measures are taken to protect the adjoining properties. Any works on or into (i.e. ground anchors) adjoining properties must not be undertaken without the consent of the adjoining Owner.
17. If the building is to change from that shown on the approved plans, then prior to construction of that change, a 'change to development approval' application (Form 2) is required to be submitted and approved.
18. Any cutting or filling of the site, or construction of retaining walls or other structure on site, shall not jeopardize any existing overland flow drainage system or cause ponding or nuisance storm water to neighboring properties.

Technical Conditions

Fire Engineering

19. The building must be constructed strictly in accordance with the approved Fire Engineering Report. **Refer to Fire Engineers Australia Fire Engineering Report ref J0286 Revision 3 dated 23/04/2021 for variations to the DTS provisions.**

Structural

20. All structural works must be constructed in accordance with the Project Consultant Structural Engineer's requirements. Where structural works are not shown on the approved structural engineer's plans, those works must not be constructed until the design is certified by the Project Consultant Structural Engineer and approved by the Building Certifier.



21. Masonry articulation is to be provided in accordance with the consultant engineer's design recommendations.
 22. Glazing must be provided in accordance with AS1170, AS1288 & AS2047.
 23. The metal balustrade design and fixing details must be certified by an RPEQ Structural Engineer. The Form 15 and associated certified documents must be approved by the Certifier **prior** to installation. Note: Approval of the Architectural Plans is not approval of the fixing method.
 24. All glass balustrade systems must be site specific and designed & certified by an RPEQ. Shop drawings and *Form 15 Design Certificate certifying the design to AS1170.1 & AS1288 must be provided for the balustrade systems prior to installation.*
 25. Ceiling and Partition systems must be designed and constructed to achieve the requirements of BCA and relevant Australian Standards including but not limited to AS1170.0, AS1170.1, AS1170.2, AS1170.4, AS1530.1 (where required).
 26. In accordance with AS1170 Part 4 (Earthquake Action) non-structural parts and components and their fastenings, shall be designed for horizontal and vertical earthquake forces. Parts and components as identified in this Standard include but not limited to:
 - a. Architectural components (partitions, ceilings, etc); and
 - b. Mechanical and electrical components (fire detection systems, lighting fixtures, etc); and
 - c. All other components similar to those above.
- Appropriate documentation to be provided to ensure all items have been assessed against AS1170.4.

Fire Resistance

27. The building must be constructed strictly in accordance with the approved Fire Engineering Report. **Refer to Fire Engineers Australia Fire Engineering Report ref J0286 Revision 3 dated 23/04/2021 for variations to the DTS provisions.** Fire ratings must be maintained to each element over and above NCC requirements where required in this report including separation between buildings and the kitchen exhaust enclosure.
28. The building must be constructed to satisfy the required fire resistance levels as prescribed by BCA Clause C1.1 and Specification C1.1.
29. External walls and common walls must be of non-combustible construction.
30. The Builder must ensure no combustible wall claddings or attachments are used.
31. An ancillary element must not be fixed, installed or attached to the internal parts or external face of an external wall that is required to be non-combustible unless it complies with BCA Clause C1.14.
32. Load bearing internal walls and load bearing fire walls must be of concrete or masonry.
33. The fire hazard properties of linings (including carpets, vinyls, laminates etc), materials and assemblies must comply with BCA Clause C1.10 and the associated specification. Fire hazard property details for the proposed linings, materials and assemblies must be submitted to and approved by the Building Certifier **prior** to installation.



34. The shaft/s (including fire isolated stair, lift, services) must be provided with a concrete fire rated lid (Clause 2.7 of Spec. C1.1 of the BCA).
35. Spandrels must be provided to serve the residential building in accordance with BCA Clause C2.6. Ensure all spandrels extend 450mm beyond the
36. The fire wall must comply with BCA Clause C2.7 and all requirements of the FER to ensure 180/180/180 FRL is maintained between the residential building and commercial building. Separation of the kitchen exhaust duct must also meet all requirements of the FER.
37. Electrical supplies to emergency equipment must be fire separated from the building in accordance with Clause C2.13 of the BCA. The main switchboard must be fire separated from the remainder of the building by 120/120/120 fire resistant construction with the doorway protected by a self closing fire door having a fire resistance level not less than -/120/30. Electrical conductors within the building that supply the main switchboard must be fire protected in accordance with Clause C2.13.
38. Every doorway that opens onto the fire isolated stairways or fire isolated passageways must be protected by -/60/30 fire doors that are self closing or automatic closing in accordance with BCA Clause C3.8a(ii) & (iii).
39. All doorways opening onto the public corridors of the residential levels must be served by self closing -/60/30 fire doors.
40. As per clause C3.9 of the BCA, the fire isolated exits must not be penetrated by any service other than electrical wiring associated with BCA clause D2.7(e) or water supply pipes for fire services.
41. The lifts must be served by -/60/- fire doors complying with AS1735.11 that are set to remain in the closed position.
42. All penetrations through fire rated members must be fire protected in accordance with a tested proto-type to maintain the fire resistance of the element being penetrated in accordance BCA Clauses C3.12 to C3.15. All penetrations through smoke resistant members must be smoke protected in accordance with a tested proto-type to maintain the smoke resistance of the element being penetrated in accordance with the BCA.

The proposed fire protection method must be confirmed by a QBCC Passive fire certifier prior to installation. Each trade must ensure an accurate register of all penetrations is maintained during the works that will be suitable for QBCC passive fire licensee to certifier via a Form 16 at project completion.
43. Any awnings above the paths connecting the fire isolated stair discharge points to the public roads must be of non-combustible construction.

Access and Egress

44. The stairways must be not less than 1000mm in clear width.
45. Where exit doorways can be obstructed, bollards or an equivalently effective method must be used to ensure exits are not blocked by vehicles, bins etc.
46. Plant rooms with a floor area less than 100sq.m must be provided with access or in accordance with Part D2 of the BCA or AS1657.



47. Access to lift pits must comply with BCA Clause D1.17. Access to lift pits may be through the lowest landing doors where the pit is not more than 3m deep otherwise compliance with BCA Clause D1.17b is required.
48. The fire isolated stairways must be constructed of non-combustible materials and so that if there is a local failure it will not cause structural damage to, or impair the fire resistance of, the shaft in accordance with BCA Clause D2.2.
49. The discharge pathway from the residential building fire isolated exit must be constructed in accordance with all requirements of the Fire Engineers Australia FER ref J0286 Revision 3 dated 23/04/2021
50. Electrical installations in the path of travel to an exit must be in a non-combustible enclosure with any openings suitably sealed against smoke spreading from the enclosure in accordance with BCA Clause D2.7.
51. The space below the stairs must not be enclosed to form a cupboard or similar enclosed space.
52. Stairs must have constant risers not greater than 190mm and constant goings not less than 250mm. Stair treads must have a non-slip finish and a contrasting nosing.
53. Landings, stairway treads and ramps must have a surface with a slip-resistance classification not less than that listed in BCA Table D2.14 when tested in accordance with AS4586. Refer to Table D2.14 below:

Application	Surface Conditions	
	Dry	Wet
<i>Ramp steeper than 1:14</i>	<i>P4 or R11</i>	<i>P5 or R12</i>
<i>Ramp steeper than 1:20 but not steeper than 1:14</i>	<i>P3 or R10</i>	<i>P4 or R11</i>
<i>Tread or landing surface</i>	<i>P3 or R10</i>	<i>P4 or R11</i>
<i>Nosing or landing edge strip</i>	<i>P3</i>	<i>P4</i>

54. Fire isolated stairways must comply with clause 11.1(f) and (g) of AS1428.1-2009 (contrasting nosings). The fire isolated stairway handrails must comply with clause 12 of AS1428.1-2009.
55. Handrails for all stairs and ramps must be –
 - located along at least one side of the ramp or flight; and
 - fixed at a height of not less than 865mm measured above the nosings of stair treads and the surface of the ramp, landing, or the like; and
 - be continuous between stair flight landings and have no obstruction on or above them that will tend to break a hand-hold.
56. Balustrades serving the fire isolated stairs must have balusters that are not less than 300mm apart or where rails are used a rail must be provided at a height of not more than 150mm above the nosings of the stair treads or the floor of the landing, balcony or the like and space between rails must be not more than 460mm.
57. Where it is possible to fall greater than 1000mm to an adjacent surface, balustrade must be provided in accordance with Clause D2.16 of the BCA with balustrades extending not less than 1000mm above floor level or 865mm above the nosing of a stair. Balustrades must not have any gaps that would permit a 125mm sphere to penetrate.
58. Where it is possible to fall greater than 4m to an adjacent surface, balustrades must have no climbable elements between 150mm and 760mm above floor level (including hose cocks, A/C condensers on balconies). Where it is possible to fall greater than 4m out of a window balustrades must extend to a height not less than 865mm above floor level to protect that window.



59. Any automatic sliding doors must open automatically if there is a power failure to the door or on the activation of a fire or smoke alarm anywhere in the fire compartment in accordance with Clause D2.19 of the BCA.
60. Exit doors must swing in the direction of egress in accordance with Clause D2.20 of the BCA.
61. Exit doors and doors in the path of travel to an exit must be openable from within, without a key by a single-handed downward action on a device between 900 & 1100 above floor level in accordance with Clause D2.21 of the BCA.
62. Signs must be provided on the fire isolated stair doors on the side that faces the person seeking egress (external of the stair) stating in 20mm contrasting capital letters 'FIRE SAFETY DOOR, DO NOT OBSTRUCT, DO NOT KEEP OPEN'.

The door discharging people from a fire-isolated exit to open space from the stairway must have the sign on both sides of the doorway stating in 20mm contrasting capital letters 'FIRE SAFETY DOOR-DO NOT OBSTRUCT'.

Access & Facilities for People with Disabilities (PWD)

63. An AS1428.1 compliant accessway must be provided to the building-
 - a. from the main points of a pedestrian entry at the allotment boundary; and
 - b. from another accessible building connected by a pedestrian link; and
 - c. from any required accessible carparking space on the allotment.

An AS1428.1 compliant accessway must be provided through the principal pedestrian entrance and through not less than 50% of all pedestrian entrances including the principal pedestrian entrance. In this case the Kennedy St entry MUST be signed as the Principal entry point.

64. External access for people with disabilities (PWD) in accordance with AS1428.1 must be provided from the allotment boundary at the main points of entry, from each accessible car parking space on the allotment, from any adjacent and associated accessible building on the allotment and through the principal public entrance.
65. Access for people with disabilities must be provided throughout the building in accordance with the BCA and AS1428.1.
Reference is also made to the Request for Exemption under BCA Clause D3.4 for Access for people with disabilities letter dated 18 March 2021 by Lachlan Bell Consulting as owner's representative. The following areas have been assessed as not requiring PWD access:
 - Back of house to bar and kitchen areas at Level 1 of the Commercial Building
66. The maximum threshold of all doorways must not be greater than 3mm to satisfy AS1428.1 for people with disabilities. Any threshold ramp must comply with AS1428.1 - 2009 Figure 21

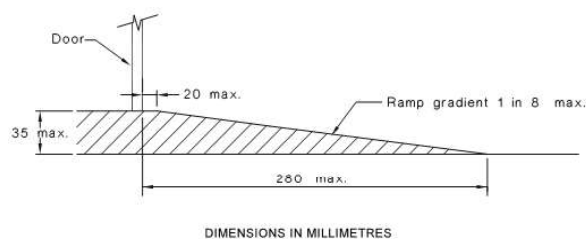


FIGURE 21 THRESHOLD RAMP



67. Doors and door frames must have a 30% luminance contrast to their adjacent surfaces to satisfy AS1428.1.
68. All doorways must be not less than 850mm clear and comply with the circulation space requirements of AS1428.1. For double doorways the 850mm required clearance is measured when only 1 door leaf is fully open.
69. All new external pavements must be constructed in accordance with AS1428.1.
70. The accessible stairs must be provided with accessible features in accordance with Clause 11 of AS1428.1 - 2009, including:
- a. Handrails to both sides with extensions and turndowns
 - b. Handrails to have no obstructions that will tend to break a hand-hold (no vertical sections)
 - c. The height to the top of the handrail must be consistent above the stair nosing and landings. Note inside handrails must not slope at landings.
 - d. Inside handrails must be continuous.
 - e. Highlighted nosings
 - f. Opaque risers


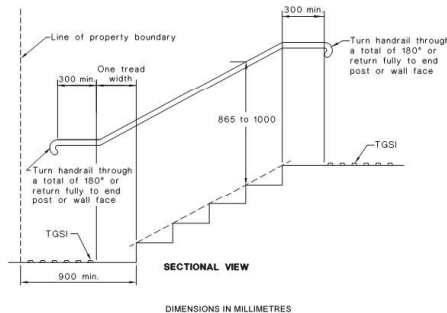


FIGURE 26(A) STAIRWAY LOCATION AND HANDRAIL EXTENSIONS AT BOUNDARY

71. The toilets for people with disabilities (PWD) must be constructed and fitted out in strict accordance with AS1428.1. A clothes-hanging device must be installed 1200 mm to 1350 mm above the plane of the finished floor. Such devices shall not be less than 500 mm out from any internal corner. A shelf must also be provided in the unisex sanitary facility.
72. In accordance with clause 10.2.1 of AS1428.1, if two or more accessible unisex facilities are provided, at least one shall be of the opposite hand.
73. The PWD toilets must have an outward opening door fitted with a hinge mechanism that holds the door in a closed position without the use of a latch. Inward opening or sliding doors must be capable of either being opened outwards or removed from the outside. Doors must be provided with an in-use indicator and a bolt or catch and shall be openable from the outside in an emergency.
74. Where required to be operated by people with disabilities, door hardware must be lever type and shaped such that a person's hand cannot slip from the handle during operation and located between 900 & 1100 above finished floor level in accordance with AS1428.1.



(a) Isometric view

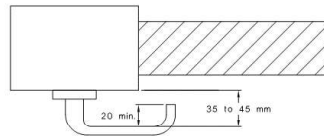

(b) Plan view

FIGURE 35(A) EXAMPLE OF ACCEPTABLE DOOR HARDWARE FOR HINGED DOORS

75. In accordance with AS1428.1 all switches, other than general purpose outlets, must be horizontally aligned with door handles and other controls located between 900mm and 1100mm above the finished floor and be not less than 500mm from internal corners (the preferred height of all switches and GPOs is 1000mm).
76. Any carpet in public and common use areas must have a pile height or pile thickness not exceeding 11mm and any carpet backing must not exceed 4mm thickness.
77. Clear and legible braille and tactile signage complying with Specification D3.6 of the BCA and incorporating the international symbol of access (where applicable) must be provided to each sanitary facility.
78. The car parks for people with disabilities must be signed in accordance with AS2890.1. The clear height of the car parks for people with disabilities must be not less than 2500mm. The car parks for people with disabilities must be dimensioned and signed in accordance with AS2890.6. The shared area adjacent to the PWD dedicated space must be protected by bollards in accordance with Figures 2.2 and 2.3 of AS2890.6 (i.e. centrally located and 800+/-50mm from the front of the space). The path of vehicular travel from the car park entrance to all parking spaces for people with disabilities and from those spaces to the car park exit must have a minimum headroom of 2200 mm. The headroom above each dedicated space and adjacent shared area, measured from the level of the dedicated space shall be a minimum of 2500 mm.
79. AS1428.4 type B compliant tactile ground surface indicators must be provided in public areas to warn people with a vision impairment that they are approaching a stairway or a ramp (steeper than 1:20).
80. On an accessway, where there is no chair rail, handrail, or transom, all frameless or fully glazed doors, sidelights and any glazing capable of being mistaken for a door or opening, must be clearly marked with visual indicators. The visual indicators are to be a min. 75mm wide solid opaque contrasting band running full width of the glazing located with the lower edge of the band at between 900-1000mm above the finished floor level in accordance with AS1428.1.

Services and Equipment

81. A fire hydrant system is required to serve the proposed development in accordance with AS2419.1. Reference is made to the **QFES responses for each building including:**
 - Submission No S00032709 dated 22 Feb 2021 (Retail Building); and
 - Submission No S00032710 dated 22 Feb 2021 (Residential Building);

See referral advices attached as **Appendix C**.

The following is also noted:

 - The Retail Building is provided with street hydrant coverage only. Fire hydrants must be located and tested prior to completion to confirm suitable flow and pressure of 20l/s at 200kPa.



- The Residential Building is provided with Fire Mains including provision of a pump set and booster. The system must be installed in accordance with AS2419.1 – 2005. The system must be commissioned to achieve 10l/s at 700kPa (pumped) and 20l/s @700kPa (boosted)
 - Provision must be made for the disposing of fire hydrant test water to a suitable drain for the purpose of flow testing.
82. A fire hose reel system must be provided to serve the Class 6 and 7a parts of the development in accordance with BCA Clause E1.4 and AS2441. Fire hose reels must be located within 4m of an exit. Any system valve which can isolate flow in the fire hose reel water supply main must be secured in the open position by a padlocked metal strap and labeled with an engraved non-ferrous tag with 8mm upper case wording 'FIRE SERVICE VALVE- CLOSE ONLY TO SERVICE FIRE HOSE REELS'. Fire hose reel cabinet signage must have 50mm high capital contrasting letters 'FIRE HOSE REEL'.
83. The Residential Building must be provided with a sprinkler system to comply with FPAA101H.
84. Portable fire extinguishers must be provided in accordance with BCA Clause E1.6 and AS2444.
85. In a building under construction not less than one fire extinguisher to suit Class A, B and C fires and electrical fires must be provided at all times on each storey adjacent to each required exit or temporary stairway or exit. After the building has reached an effective height of 12 m the required fire hydrants and fire hose reels must be operational in at least every storey that is covered by the roof or the floor structure above, except the 2 uppermost storeys and any required booster connections must be installed.
86. The car park exhaust system must comply with Clause 5.5 of AS1668.1 with the controls for the QFES located at the FIP.
87. An automatic fire detection and alarm system must be provided throughout the Residential Building including all Class 2 and 7a parts. The system is required to comply with NCC Specification E2.2a as a Clause 4 system incorporating: Smoke detection and alarm (occupant warning) with smoke detectors located in common areas including at carpark levels and self contained interconnected smoke alarms within each SOU. The system must include building occupant warning to comply with AS1670.1- 2018.
88. A stretcher facility must be provided to serve the lift (within the Residential Building) and be able to accommodate a raised stretcher with a patient lying on it horizontally by providing a clear space not less than 600mm wide x 2000mm long and 1400mm high above the floor level.
89. A warning sign against the use of the lift in a fire must be provided in accordance with Clause E3.3 of the BCA.
90. The lift must be provided with facilities for people with disabilities in accordance with Clause E3.6 of the BCA.
91. Fire Service controls must be provided to the lift in accordance with AS1735.2 or Appendix A of AS1735.1.
92. Emergency and exit lighting is required throughout the building in accordance with the BCA & AS2293.1.

Health and Amenity

93. The roof and external walls (including openings around windows, doors and services louvres etc) must prevent the penetration of water that could cause unhealthy or dangerous conditions, or loss of amenity to occupants, undue dampness, and deterioration of building elements.



The Builder must provide “Evidence of Suitability” in accordance with BCA Clause A2.2 to verify the wall cladding systems achieves compliance with NCC Performance Requirement FP1.4.

94. A pliable building membrane installed in an external wall must comply with
- AS/NZS 4200.1 and
 - Be installed in accordance with AS/NZS 4200.2
 - Be located on the exterior side of the primary insulation layer of the wall assemblies
- Except for single skin masonry and single skin concrete, where a pliable building membrane is not installed in an external wall, the primary water control layer must be separated from water sensitive materials by a drained cavity
95. Roof coverings must be provided in accordance with Clause F1.5 of the BCA.
96. A damp proof course & vapour barrier must be provided in accordance with AS2870.
97. A storm water drainage management system in accordance with AS/NZS 3500.3 must be provided. Any cutting or filling of the site, or construction of retaining walls or other structure on site, shall not jeopardize any existing overland flow drainage system or cause ponding or nuisance storm water.
98. Hot water, warm water & cooling water systems in a building must be installed in accordance with AS/NZS3666.1.
99. Toilet doorways within 1200mm of the pan must have lift off hinges, slide or swing outwards.
100. All wet areas must be waterproofed in accordance with BCA clause F1.7 and AS3740.
101. The floor of each Residential bathroom and laundry must be graded to permit drainage to a floor waste.
102. Artificial lighting must be provided in accordance with the BCA (including the energy efficiency provisions) and AS1680.0.
103. All toilets/wet areas not provided with adequate natural ventilation must be exhausted to outside in accordance with AS1668.2.
104. The habitable rooms (within residential SOUs) must be served by natural lighting through glazed windows having an area not less than 10% of the floor area they serve in accordance with BCA Clause F4.1. Natural ventilation must be provided by permanent windows, doors or other devices which can be opened having an aggregate opening or openable size not less than 5% of the floor area of the room required to be ventilated.
105. An exhaust system installed in a kitchen, bathroom, sanitary compartment or laundry must achieve the minimum flow rate of
- a. 25L/s for bathrooms and sanitary compartments and
 - b. 40L/S for kitchen and Laundries
- Exhausts from a kitchen must discharge directly or via a shaft or duct to outside air.
Exhausts from a bathroom, sanitary compartment or laundry must discharge directly or via a shaft or duct to outside.

Energy Efficiency

106. The building must be constructed to satisfy the energy efficiency provisions of section J of the BCA. The required building fabric, glazing and services must comply with the **Energy Efficiency Report** prepared by Anderson Energy dated 08/03/2021 (Commercial Part); and **Energy Efficiency Report** prepared by Anderson Energy dated 15/02/2021 (Residential Part);



107. The building must be constructed to satisfy the energy efficiency provisions of Section J of the BCA. The required insulation must comply with AS/NZS4589.1 and be installed so that it abuts or overlaps adjoining insulation other than at supporting members such as studs, noggings, joists furring channels and the like where the insulation must butt against the member. The insulation must form a continuous barrier with ceilings, walls, bulkheads, floors r the like that inherently contribute to the thermal barrier.

Sound Transmission & Acoustic Insulation

108. The floors must have an $R_w + C_{tr}$ (airborne) not less than 50 and an L_{nw} (impact) not more than 62 if the floor separates sole occupancy units or a sole occupancy unit from a plant room, lift shaft stairway, public corridor, public lobby or the like or parts of a different classification. Prior to construction, details of the proposed construction method to achieve this requirement must be submitted to the satisfaction of the Building Certifier.
109. The walls separating sole occupancy units must have an $R_w + C_{tr}$ not less than 50. A wall must have an R_w (airborne) not less than 50, if it separates a sole occupancy unit from a plant room, lift shaft, stairway, public corridor, public lobby or the like, or pats of a different classification. Prior to construction, details of the proposed construction method to achieve this requirement must be submitted to the satisfaction of the Building Certifier.
110. A wall that separates a bathroom, sanitary compartment, laundry or kitchen in one sole occupancy unit from a habitable room (other than a kitchen) in an adjoining unit or separates a sole occupancy unit from a plant room or lift shaft must be of discontinuous construction. Discontinuous construction means a wall having a minimum 20mm cavity between 2 separate leaves and for masonry, where wall ties are required to connect leaves, the ties are of the resilient type and for other than masonry, there is no mechanical linkage between leaves except at the periphery. Prior to construction, details of the proposed construction method to achieve this requirement must be submitted to the satisfaction of the Building Certifier.
111. A door that separates a sole occupancy unit from a stairway, public corridor, public lobby or the like must have an R_w not less than 30.
112. If a duct, soil, waste or water supply pipe including a duct or pipe that is located in a wall or floor cavity, serves or passes through more than one sole occupancy unit, the duct or pipe must be separated from the rooms of any sole occupancy unit by construction with an $R_w + C_{tr}$ (airborne) not less than 40 if the adjacent room is a habitable room (other than a kitchen) and not less than 25 if the adjacent room is a kitchen or non-habitable room. Prior to construction, details of the proposed construction method to achieve this requirement must be submitted to the satisfaction of the Building Certifier.
113. If a storm water pipe passes through a sole occupancy unit the pipe must be separated from the rooms of any sole occupancy unit by construction with an $R_w + C_{tr}$ (airborne) not less than 40 if the adjacent room is a habitable room (other than a kitchen) and not less than 25 if the adjacent room is a kitchen or non-habitable room. Prior to construction, details of the proposed construction method to achieve this requirement must be submitted to the satisfaction of the Building Certifier.
114. A flexible coupling must be used at the point of connection between the service pipes in a building and any circulating or other pump.



Cold Rooms

115. The cool room must have a door which is capable of being opened by hand from inside without a key, internal lighting controlled only by a switch which is located adjacent to the entrance doorway inside the cold room and an indicator lamp positioned outside of the cold room which is illuminated when the interior lights are switched on. The cold room must also have an alarm that is located outside but controllable only from within the cold room and be able to achieve a sound pressure level outside the cold room of 90 dB(A) when measured 3 m from the sounding device. The door to the cold room must have a doorway with a clear width of not less than 600 mm and a clear height not less than 1.5 m.

Queensland Development Codes

QDC MP4.1 (Sustainable Buildings)

<http://www.hpw.qld.gov.au/SiteCollectionDocuments/QDCMP4.1SustainableBuildingsCurrent.pdf>

116. All shower roses must have a minimum 3-star Water Efficiency Labeling and Standards rating. Water Efficiency Labeling and Standards (WELS) – references the Australian Government's labeling standards scheme for water efficient products.
117. The new building must have either (A) a mains water supply that does not exceed pressure levels set out in AS/NZS 3500.1:2003; or (B) be in a Pressure Management Zone or (C) be served on the premises with a water pressure limiting device installed to ensure the maximum operating pressure at any outlet within the boundaries of the premises does not exceed 500kPa.
118. Toilet cisterns must have a dual flush function and have a minimum 4-star Water Efficiency Labeling and Standards rating and are compatible with the size of the toilet bowl to allow for proper functioning of the toilet.
119. Tap ware must have a minimum 3-star Water Efficiency Labeling and Standards rating for taps serving laundry tubs, kitchen sinks and basins.
120. 'Energy efficient lighting' for a minimum of 80 per cent of total fixed internal lighting must be provided. 'Energy efficient lighting' is lighting with a minimum output of 27 lumens per watt and excludes a lamp used in a bathroom for the purposes of radiating heat.
121. Any hard-wired air-conditioners installed have an EER of at least 2.9. Energy Efficiency Ratio (EER) means the tested average energy efficiency ratio for cooling as specified in 'AS/NZS 3823.2: 2005 Performance of electrical appliances – air-conditioners and heat pumps – energy labeling and minimum energy performance standard (MEPS) requirements'

QDC MP4.1 (Construction Of A New Class 2 or 5 Building)

<http://www.hpw.qld.gov.au/SiteCollectionDocuments/QDCMP4.1SustainableBuildingsCurrent.pdf>

122. Each meterable premises must have an electricity sub-meter installed which measures only the electricity supplied to that meterable premises in accordance with QDC MP4.1. The electricity sub-meter must be installed in a common area, and be free of hindrance or obstruction to a person authorised to read and/or maintain the electricity sub-meter. A meter label identifying which meterable premises it is associated must be affixed or located adjacent to the electricity sub-meter for each meterable premises.



Fire Safety Installations Applicable to the Development

1. Structural Features

- Access panels through fire-rated construction
- Penetrations through fire-rated construction
- Fire dampers
- Structural fire protection
- Systems required to have a fire-resistance level

2. Fire Protection Systems

- Sprinklers
- Fire detection and alarm systems
- Air-handling systems used for smoke control (carpark)

3. Fire Fighting Equipment

- Fire mains
- Fire hose reels
- Fire extinguishers (portable)

4. Occupant Safety Features

- Exit door hardware
- Emergency lighting
- Exit signs
- Fire doors

5. Other Features

- Nil

Special Fire Services Applicable to the Development (Planning Regulations 2017 - Schedule 19)

1. Air-handling systems used for smoke control (carpark)
2. Fire detection and alarm systems
3. Fire mains
4. Sprinklers



Record of Decision / Advice to Applicant

1. **NOTE:** *The proposed development includes 2 separate buildings currently on a single allotment. The Development Approval issued by TCC includes reconfiguration of the lots into separate allotment for each building (residential tower and commercial building). To that end the buildings are being considered as separate buildings for the purpose of NCC assessment including referral assessment by QFES. Although assessed as separate buildings the application is against the single lot only therefore both buildings are being addressed under a single Development Permit for Building Works. A separate Form 11 – Certificate of Occupancy will be issued for each building.*
2. The works are assessed against the previous approvals for the project including:
 - TCC MCU Ref 19/0054 dated 30 September 2019Condition compliance has been established prior to commencing Stage 1 works as follows:
 - Email correspondence from Lachlan Bell as client representative noting resolution of both Condition 32 and 29 with Melanie Percival at TCC.
 - Previous email correspondence from Melanie Percival at TCC noting Conditions 32 and 29 were to be resolved with all previous conditions already satisfied.
 - Adjusted levels on Civil drawings to ensure compliance with OPW Condition 15 for flood free board of 300mm to the carpark entry.
 - Minor Amendment Approval ref MCU19/0054.01 for updated drawings submission dated 1 Sept 2020.
 - Certificate of Compliance with DA Conditions 11,13, 20a, 21, 29 and 32 issued by TCC on 14 Sept 2020. Including:
 - Endorsed Air Quality and Odour report issued under ref MCU19/0054.02 dated 09/09/2020
 - Endorsed Plant Noise Assessment Report issued under ref MCU19/0054.02 dated 09/09/2020
3. Please note that this application has been assessed against the Planning Act 2016, Building Act 1975 and referenced subordinate legislation only. Please note that this development has not been assessed against the Disability Discrimination Act or any other legislation governing access and facilities for people with disabilities other than the Building Code of Australia and referenced Australian Standards. Please note that there may be other Regulations (other than those stated in condition 1 above) which relate to the proposed development and which have not been assessed by Building Certifiers Australia Brisbane.
4. Where an environmentally relative activity is proposed, a license under the Environment Protection Act is required prior to the commencement of that activity. Advice on activities requiring licensing may be obtained from the relevant Local Government.
5. The builder must comply with all statutory requirements under the Workplace Health & Safety Act.
6. Protection of adjoining properties and of the public is a Builder's responsibility. The builder should liaise with the Work Place Health & Safety Authority to ensure adequate measures are taken to protect the public and with the design consultant structural engineer to ensure adequate measures are taken to protect the adjoining properties. Any works on or into (i.e. ground anchors) adjoining properties must not be undertaken without the consent of the adjoining Owner.



APPENDIX B

Inspections and Certificates required prior to the issuing of the Certificate of Occupancy.

Application Reference No

30190020

Substantially Complete

Once the building reaches substantial completion as per the requirements of Section 101 of the Building Act 1975 and all Installation Certificates (Form 16's) have been provided as detailed below the Certificate of Occupancy (Form 11) may be issued.

Building Act 1975 - Section 101 Requirement

Resolved

- | | | |
|----|--|--|
| a) | All wet areas are waterproof as required under the building assessment provisions | |
| b) | Reticulated water is connected to and provided throughout the building | |
| c) | All sanitary installations are installed as required under the building assessment provisions | |
| d) | Either—
i. the local government has issued a compliance certificate under the Plumbing and Drainage Act 2002 stating the plumbing or drainage work for the building has been completed under that Act; or
ii. notice of notifiable work carried out for the building has, on the completion of that work, been given to the Plumbing Industry Council under the Plumbing and Drainage Act 2002, Section 87 | |
| e) | All fire safety installations are operational and installed as required under the building assessment provisions | |
| f) | All health and safety matters relating to the building comply with the building assessment provisions | |
| g) | Electricity supply is connected to the building to the extent necessary for it to be used under the BCA classification sought | |
| h) | The building is weatherproof as required under the building assessment provisions | |
| i) | The building is structurally adequate as required under the building assessment provisions | |
| j) | All means of access and egress to the building comply with the building assessment provisions | |
| k) | If the relevant development approval includes conditions advised or required by a referral agency and the conditions are about the building work for the building - the conditions have been complied with. | |

Installation Certificates

Competent Persons

- A competent person must be assessed as competent before carrying out the inspection.
- The builder for the work cannot give a stage certificate of inspection.
- A competent person is assessed by the building certifier for the work as competent to practice in an aspect of the building and specification design, because of the individual's skill, experience and qualifications. The competent person must be registered or licensed under a law applying in the State to practice the aspect.
- If no relevant law requires the individual to be licensed or registered, the certifier must assess the individual as having appropriate experience, qualifications or skills to be able to give the help.
- If the chief executive issues any guidelines for assessing a competent person, the building certifier must use the guidelines when assessing the person.

Form 16's

- All form 16's inspection certificates must be completed on the most current version of the form.
- The form can be downloaded from the Department of Housing and Public Works.
- <http://www.hpw.qld.gov.au/aboutus/ReportsPublications/FormsTemplates/Pages/BuildingForms.aspx>
- Competent persons signing the form 16 are to be licensed in Queensland and should hold the appropriate licence being issued from Queensland Building and Construction Commission (QBCC), Board of Professional Engineers of Queensland (RPEQ) or Electrical Safety Office.



Inspection Certificates (Form 16's)	Resolved
Structural 1. The Structural Engineer is to inspect sufficient structural elements during construction to enable a Structural Completion Certificate to be issued upon completion of the project. The certificate must state that all structural elements of the development comply with the BCA & approved documents. 2. Precast panels have been installed in accordance with building approval and AS3600. 3. Reinforced masonry has been installed in accordance with building approval and AS3700. 4. Structural design documentation and certification including <u>Form 15 Design Certificate</u> (signed by and RPEQ) and <u>Form 16 Inspection Certificate</u> must be provided for all glass balustrade systems. Shop drawings and Form 15 Design Certificate certifying the design to AS1170.1 & AS1288 must be provided for the systems <u>prior to installation</u>. 5. Structural design documentation and certification including both a <u>Form 15 Design Certificate</u> and a <u>Form 16 Inspection Certificate</u> must be provided for any design and construct element that is not included in the base structural design. Examples may include: <i>Curtain wall systems, glazing systems, handrail systems, signage elements, screens, awnings etc.</i> 6. Ceiling and Partition systems must be designed and constructed to achieve the requirements of BCA and relevant Australian Standards including but not limited to AS1170.0, AS1170.1, AS1170.2, AS1170.4, AS1530.1 (where required). 7. <i>Documentation to confirm non-structural parts and components and their fastenings have been designed for horizontal and vertical earthquake forces in accordance with AS1170.4. This includes but is not limited to:</i> a. <i>Architectural components (partitions, ceilings, storage racking over 2m high etc);</i> b. <i>Mechanical Plant and equipment including smoke control systems, ducts etc;</i> c. <i>Electrical components including fire and smoke detection systems, light fittings and life safety system components;</i> d. <i>Communication systems such as cable systems, switch gear, transformers etc;</i> e. <i>Piping systems;</i> f. <i>Support component for the above items and similar</i> g. <i>All other components similar to those above.</i>	
Mechanical 8. The Mechanical Engineer/Contractor is required to provide a <u>Form 16</u> verifying that the installed mechanical ventilation systems comply with the BCA (including BCA Part J5 as required) and relevant Australian Standards including but not limited to AS1170.4, AS 1668. 2, AS3666.1 (Microbial Control) and the approved documents. 9. Fire Dampers have been installed in accordance with the BCA, AS1668.1 and in accordance with a tested proto-type. 10. Mechanical penetrations through the acoustic systems separating the soil and waste pipes have been treated to maintain the required acoustic rating.	



Inspection Certificates (Form 16's)	Resolved
Electrical 11. The Electrical Contractor is required to complete a certificate to confirm that the installation is in accordance with the BCA Clause C2.13 and relevant Australian Standards including but not limited to AS1170.4. 12. Emergency lights and exit signs have been installed in accordance with the BCA & AS2293. 13. Artificial lighting complies with BCA & AS1680.	
Hydraulic Installation 14. The Hydraulic Installation Contractor is required to complete a form 16 stating that the fire services including hydrants and hose reel systems, have been installed in accordance with the BCA, relevant Australian Standards and the approved documents. (Form 16)	
Hydraulic Commissioning 15. The hydraulic commissioning person must provide test Certificates to confirm Section 10 of AS2419.1 has been complied with. A Form 71 is to be provided. It is available from the Department of Housing and Public Works.	
Plumber 16. The plumber is required to provide a Form 16 stating that the plumbing works comply with the BCA and relevant Australian Standards including but not limited to AS1170.4, AS 3500.3 & AS/NZS3666.1 (Microbial Control).	
Builders Declaration 17. The builder is required to complete a form 16 stating that all works have been carried out in accordance with the approved documents and the Building Regulations. 18. The development has been completed in accordance with the Energy Efficiency requirements as listed in the Energy Efficiency NCC section J Report	
Glazing 19. All glazing including glazed windows and doors including fixing details comply with the BCA and relevant Australian Standards including but not limited to AS1170, AS1288 & AS2047. 20. Shower screens have been provided in accordance with AS1288. 21. Ensure Form 15s are provided for all glazing elements together with installation certificates to ensure compliance with products installed on site. <i>Note: Glass balustrading Form 15 must be signed by and RPEQ</i>	
Fire 22. Fire Doors comply with AS 1905.1. To be completed by person with passive fire licence, should be by supplier etc. after doors tagged. 23. The installation of lightweight fire rated wall system/s complies with the BCA, approved documents and manufacturer's specifications and test reports. Certification must include a mark up of wall systems to identify which wall systems apply to each area including full details of the tested wall system.	



Inspection Certificates (Form 16's)	Resolved
24. Protection of openings & penetrations into fire rated members have been installed in accordance with Clause C3.15 of the BCA and the tested proto-type. In accordance with the Department of Local Government's newsflash #180, the fire protection of penetrations through fire rated members must be certified by a person licensed by the QBCC in this area of expertise. his certification will be required prior to the issue of the Certificate of Occupancy. The certificate must be in accordance with Appendix B of AS4072.-1992. Please provide a register of penetrations from each services contractor together with the applicable Form 16. Details on the register to include: • Location of penetration • Type and size of service • Tested system used to fire rate the penetration. Note early submission of test reports for all systems proposed is recommended to ensure these apply to the onsite application. 25. The sprinkler system complies with NCC E1.5 and FPAA101H 26. The fire detection and alarm system including building occupant warning system has been provided in accordance with AS1670.1 – 2018 and the requirements of the Fire Engineering Report 27. Smoke alarms installed within residential units are interconnected (within each SOU) and comply with AS3786. 28. The size, location and distribution of portable fire extinguishers comply with the BCA & AS2444.	
Fire Engineer 29. The fire engineer is required to provide a form 16 to certifying that the building has been built in accordance with the approved fire engineering report. 30. The fire engineer must provide a list of any restrictions on the use or occupation of the building that are required to facilitate the alternative solutions approved by the fire engineering report (this is required so that this information can be incorporated into the Certificate of Occupancy – Building Act Section 103(d). 31. The fire engineer must provide a list of any materials, systems, methods of building, procedures, specifications and other things required to facilitate the approved fire engineered solutions (this information is required to be incorporated into the Certificate of Occupancy – Building Act Section 103(e)).	
Finishes 32. Waterproofing of wet areas has been provided in accordance with Part F of the BCA (including roof membranes) and AS3740. 33. Roof and external waterproofing membranes comply with AS4564 Parts 1 and 2 34. The slip resistance of floor surfaces are in accordance with Standards Australia Handbook 197 & AS/NZS 4586. Obtain from the floor supplier/s. 35. Lining materials (i.e. carpet, vinyl etc) comply with fire hazard indices of BCA Spec C1.10 of the BCA.	



Inspection Certificates (Form 16's)		Resolved
Lift		
36.	The lift/s installation complies with BCA Part E3, AS1735.1, AS1735.2, AS1735.11 & AS1735.12, and the manufacturer's Specifications.	
Setout and height		
37.	The setbacks and height of the building comply with this Development Approval for Building Works and the Council Development Approvals (Land Surveyor).	
Metalwork		
38.	Handrails & balustrading to stairs and balconies comply with Part B & D of the BCA.	
39.	Certificate to confirm all access ladders comply with AS1657.	
Acoustics		
40.	The acoustic rated wall and door systems installation complies with the BCA, approved documents and manufacturer's specifications. (if applicable). Please confirm the exact systems which have been utilised. <i>Certification must include a mark up of wall systems to identify which wall systems apply to each area including full details of the tested wall system.</i>	
41.	Acoustic lagging systems have been installed in accordance with manufacturer's requirements to achieve necessary RW rating.	
Other		
42.	Roof sheeting complies with AS1562.1	
43.	Tactile Ground Surface Indicators have been installed in accordance with BCA D3.8 and AS1428.4.1	
As Built Drawings		
44.	Provide 'as constructed' drawings showing all fire safety installations.	
Authority Approvals		
45.	Queensland Fire & Rescue Service Compliant inspection report	
46.	Council Plumbing Branch final approval	
47.	The Planning Act 2016 requires any Council infrastructure charges to be paid prior to the issue of the Certificate of Occupancy. The person responsible for the payment of the infrastructure charges must ensure payment is made prior to the building works being substantially completed and a copy of a letter confirming payment must be submitted to the satisfaction of the Building Certifier.	



APPENDIX C

Referral Agency Responses and Conditions

Refer to the following responses from the Referral Agencies applicable to this Development Application.

- **Queensland Fire & Emergency Service (QFES) - Referral responses:**
 - Ref 21-00901 dated 22 Feb 2021 (Retail Building)
 - Ref 20-05288 dated 22 Feb 2021 (Residential Building)
- **Townsville City Council Build Over / Near Services Referral Response**
Reference Number: CAR20/0464 dated 5 Jan 2021

TOWNSVILLE CITY COUNCIL



Date >> 05 January 2021

PO BOX 1268, TOWNSVILLE
QUEENSLAND 4810

13 48 10

enquiries@townsville.qld.gov.au
townsville.qld.gov.au

RCQ Projects Pty Ltd
PO Box 5988
TOWNSVILLE QLD 4810

Email >> townsville@rcq.net.au

Dear Sir/Madam

Referral Agency Response

Response before application

Planning Act 2016

I refer to your application and advise that council, as a referral agency for the application, completed its assessment on 5th January 2021. You are advised that council requires that any development approval is subject to the conditions stated in this response. Details of the referral agency response are as follows:

Application Details

Application no:	CAR20/0464
Assessment no:	0219043
Proposal:	Building over Council Sewer
Street address:	70 The Strand NORTH WARD QLD 4810
Real property description:	Lot 310 T 1181
Assessment Manager:	Private Certifier to be Engaged

Referral Triggers

The application was referred to council under the provision of the *Planning Regulation 2017* for

Building work over or near relevant infrastructure relating to Queensland Development Code, part 1.4 (Schedule 9 Part 3 Division 3 Table 7)

Matters of Referral Agency's Assessment

In accordance with section 55(2) of the *Planning Act 2016*, council assessed the application against the Queensland Development Code MP1.1 / MP1.2 / MP1.3 / MP1.4.

Reasons for Decision

Under section 56(1) of the *Planning Act 2016*, council must set out reasons for decision. These are listed under each condition.

The location of the proposed building foundations complies with Townsville City Councils Building Over or Adjacent to Services Guidelines.

TOWNSVILLE CITY COUNCIL



Referral Agency Conditions

Any excavation within 1.20 meters of council services to be undertaken by Vacuum.

Currency Period

Pursuant to section 54(4) of the *Planning Act 2016*, you will not be required to refer your building works application to council for a further Referral Agency Response if:

- (a) you submit this referral agency response in its entirety, including all referenced plans and documents, when making the application to the assessment manager; and
- (b) there are no changes to the proposal that was presented to council with this referral; and
- (c) The development application to the assessment manager is made within 24 months of the date of this referral agency response.

If you have any further queries in relation to the above, please do not hesitate to contact Planning Services on telephone 13 4810 or email developmentassessment@townsville.qld.gov.au.

Yours faithfully

James Beck
Senior Plumbing Inspector
Assets and Hydraulics
Planning, Environmental and Cultural Services

Appendices>> Statement of Reasons & Schedule of Conditions
Attachments>> Approved Plans

CAR20/0464-(0219043)-13190

REFERRAL AGENCY RESPONSE APPLICATION – SITING RELAXATIONS AND BUILDING OVER SERVICES


Planning Act 2016
Planning Regulation 2017



Purpose	This application form is required for building works where Council is a referral agency to a development application under Schedule 9, Part 3, Division 2, Table 1, Table 3 and/or Division 3, Table 7 of the <i>Planning Regulation 2017</i> . Use this application if you need Council approval to build closer than permissible to the property boundary (a siting relaxation), or over or adjacent to infrastructure (e.g. water or sewer pipes).			
Description of land	Street address <u>70 The Strand</u> Suburb <u>North Ward</u> State <u>QLD</u> Post code <u>4810</u> Lot on plan description <u>Lot 310 T 1181</u>			
Applicant details	Full name <u>RCQ Projects Pty Ltd (Account #35205)</u> Postal address <u>Po Box 5988</u> Suburb <u>Townsville</u> State <u>QLD</u> Post code <u>4810</u> Contact phone number <u>07 4771 3077</u> Email address <u>townsville@rcq.net.au</u>			
Property owner's details Attach information if there is more than one property owner	Are you the property owner? ☐ Yes – continue to the next section ☒ No - complete the details below Do you have the property owner's consent to lodge this application? ☒ Yes ☐ No Property owner/s name/s <u>STS TSV Pty Ltd</u> Postal address <u>5 Baybreeze Pocket</u> Suburb <u>Idalia</u> State <u>QLD</u> Post code <u>4811</u> Contact phone number <u>c/- 0438 382 389</u> Email address <u>c/- lachlan@lbellconsulting.com.au</u>			
Building certifier details	Have you lodged this application with a building certifier? ☒ No – continue to the next section ☐ Yes – complete the details below Building certifier name _____ Postal address _____ Suburb _____ State _____ Post code _____ Contact phone number _____ Email address _____			
Details of proposed building works	<u>Commercial and Residential tenancy</u>			
Office use only	Date	Application number	Amount	Receipt number

REFERRAL AGENCY RESPONSE APPLICATION – SITING RELAXATIONS AND BUILDING OVER SERVICES

Planning Act 2016
Planning Regulation 2017

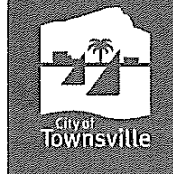

Applicable Queensland Development Code

Which part of the Queensland Development Code (QDC) is applicable to the proposal?

Note: You may need to tick more than one box if a siting relaxation also includes building over services.

- ☐ QDC MP1.1: Design and siting standard for single detached housing - on lots under 450m²
- ☐ QDC MP1.2: Design and siting standard for single detached housing - on lots 450m² and over
- ☐ QDC MP1.3: Design and siting standard for duplex housing
- ☒ QDC MP1.4: Building over or near relevant infrastructure services
- ☐ Other i.e. Relaxation of Building envelope, plan of development or Townsville City Plan

Site relaxation type

What type of relaxation are you seeking? Complete the relevant application form sections.

- ☐ Road frontage encroachment
- ☐ Side and/or rear boundary encroachment
- ☐ Exceeds the height requirement
- ☐ Exceeds the site coverage
- ☐ Other (please specify)

Road frontage encroachment If relevant

How has the proposed structure been designed so that it integrates with the existing dwelling and the streetscape? (i.e. describe the size, roof type, open structure, colours, materials and of those in the street)

Discuss how the proposed boundary setbacks are appropriate for the proposed structure with reference to neighbouring buildings or structures. (Suggestions: similar setbacks in the street, distance to neighbouring habitable rooms, etc.)

Discuss how the proposed location does not interfere with the outlook and views of neighbouring residents.



Department of Housing and Public Works

Form 15—Compliance certificate for building design or specification

Version 4 – July 2017

NOTE: This is to be used for the purposes of section 10 of the *Building Act 1975* and/or section 46 of the *Building Regulation 2006*.

RESTRICTION: A building certifier (class B) can only give a compliance certificate about whether building work complies with the BCA or a provision of the Queensland Development Code (QDC). A building certifier (Class B) can not give a certificate regarding QDC boundary clearance and site cover provisions.

1. Property description

This section need only be completed if details of street address and property description are applicable.

E.g. in the case of (standard/generic) pool design/shell manufacture and/or patio and carport systems this section may not be applicable.

The description must identify all land the subject of the application.

The lot and plan details (e.g. SP/RP) are shown on title documents or a rates notice.

If the plan is not registered by title, provide previous lot and plan details.

Street address (include no., street, suburb/locality and postcode)

70 The Strand

North Ward

Postcode 4810

Lot and plan details (attach list if necessary)

Lot 310 on T1181

In which local government area is the land situated?

Townsville

2. Description of component/s certified

Clearly describe the extent of work covered by this certificate, e.g. all structural aspects of the steel roof beams.

Structural design including all structural components of proposed residential tower and commercial buildings:

Stage 1:

Residential Tower: up to and including Level 1

Commercial Building: Ground Level

3. Basis of certification

Detail the basis for giving the certificate and the extent to which tests, specifications, rules, standards, codes of practice and other publications, were relied upon.

NCC 2019 Part B, Part C1 – Fire ratings

AS1170.0, AS1170.1, AS1170.2, AS1170.4

AS3600, AS3700, AS4100, AS4600

QDC MP1.4 – Build over/near infrastructure.

No superimposed loads will be placed on the existing services

Any collapse or subsidence of the services will not endanger the building

The structure will be self-supporting if the services are excavated.

4. Reference documentation

Clearly identify any relevant documentation, e.g. numbered structural engineering plans.

Refer to document transmittal attached.

LOCAL GOVERNMENT USE ONLY

Date received

Reference Number/s



**Queensland
Government**

Department of Housing and Public Works
**Form 15—Compliance certificate
for building design or
specification**

Version 4 – July 2017

NOTE: This is to be used for the purposes of section 10 of the *Building Act 1975* and/or section 46 of the *Building Regulation 2006*.

RESTRICTION: A building certifier (class B) can only give a compliance certificate about whether building work complies with the BCA or a provision of the Queensland Development Code (QDC). A building certifier (Class B) can not give a certificate regarding QDC boundary clearance and site cover provisions.

1. Property description

This section need only be completed if details of street address and property description are applicable.

E.g. in the case of (standard/generic) pool design/shell manufacture and/or patio and carport systems this section may not be applicable.

The description must identify all land the subject of the application.

The lot and plan details (e.g. SP/RP) are shown on title documents or a rates notice.

If the plan is not registered by title, provide previous lot and plan details.

Street address (include no., street, suburb/locality and postcode)

70 The Strand

North Ward

Postcode 4810

Lot and plan details (attach list if necessary)

Lot 310 on T1181

In which local government area is the land situated?

Townsville

2. Description of component/s certified

Clearly describe the extent of work covered by this certificate, e.g. all structural aspects of the steel roof beams.

Structural design including all structural components of proposed residential tower and commercial buildings:

Stage 1:

Residential Tower: up to and including Level 1

Commercial Building: Ground Level

3. Basis of certification

Detail the basis for giving the certificate and the extent to which tests, specifications, rules, standards, codes of practice and other publications, were relied upon.

NCC 2019 Part B, Part C1 – Fire ratings

AS1170.0, AS1170.1, AS1170.2, AS1170.4

AS3600, AS3700, AS4100, AS4600

QDC MP1.4 – Build over/near infrastructure.

No superimposed loads will be placed on the existing services

Any collapse or subsidence of the services will not endanger the building

The structure will be self-supporting if the services are excavated.

4. Reference documentation

Clearly identify any relevant documentation, e.g. numbered structural engineering plans.

Refer to document transmittal attached.

LOCAL GOVERNMENT USE ONLY

Date received

Reference Number/s

Aerial Photomontage

INFORMATION ONLY

Townsville City Council
Approved Subject to Conditions
MCU19/0054
25/09/2019



70 The Strand

70 The Strand Townsville | Preliminary DA Report | August 2019

Document Set ID: 18325873
Version: 1, Version Date: 20/12/2019

Townsville City Council
Received
05/08/2019



P15

Elevations

INFORMATION ONLY

Townsville City Council
Approved Subject to Conditions
MCU19/0054
25/09/2019



70 The Strand Townsville | Preliminary DA Report | August 2019

Document Set ID: 18933257
Version: 1, Version Date: 20/12/2019

Townsville City Council
Received
05/08/2019

CA
P13



Approved subject to conditions
 Hydraulic and Building Services
 Planning and Development
 Date 5/1/21
 MBul CMC 20/0464

ASSOCIATION WITH
CA ARCHITECTS

125 DENOTES 125mm THICK SLAB U.N.O.
0.2mm POLYETHYLENE LAYER, ON 50mm H₂O BEDDING MATERIAL
SLIT MESH, 40mm COVER U.N.O.
NET CONCRETE GRADE TO SLABS AND FOOTINGS U.N.O.

DEFINITE WALL OVER SLAB

efi
colours: e f i i n e m o n e

100 UNITED STATES JURY

100% (100%)

--- DENOTES EXTENT OF MASS CONCRETE BELOW


1. REFER TO GEOTECHNICAL INVESTIGATION REPORT NR. 777 BY 777.
2. THE DESIGN OF THE STRUCTURE HAS BEEN BASED ON THE FOUNDATION HAVING MINIMUM ALLOWABLE BEARING CAPACITY OF 75 TPA.
3. NATURAL FOUNDATIONS AND FILL TO BE GRUBBED OUT AND FREE FROM ORGANIC MATTER AND CERBROS AND COMPACTED TO A MINIMUM OF 95% SDCO.
4. ALL EARTHWORKS SHALL BE IN ACCORDANCE WITH ASP378-1007 "GUIDELINES ON EARTHWORKS FOR COMMERCIAL AND RESIDENTIAL DEVELOPMENTS".
5. EXCAVATIONS TO BE INSPECTED AND ALLOWABLE BEARING CAPACITY CONFIRMED BY A GEOTECHNICAL ENGINEER.

THE CONTRACTOR SHALL LIAISE WITH STP CONSULTANTS TO DETERMINE SEQUENCE OF CONCRETE POURS AND CONSTRUCTION JOINTS AS REQUIRED TO MINIMIZE SHRINKAGE CRACKING.

TO REDUCE RAPID EVAPORATION OF WATER FROM THE SURFACE OF ALL CONCRETE FLATWORK, APPLY "EUCOVAP" OR "MASTERCURE 1100" IMMEDIATELY AFTER INITIAL SCREENING. PRODUCT MUST BE MIXED AND APPLIED IN STRICT ACCORDANCE WITH THE MANUFACTURER'S WRITTEN INSTRUCTIONS.

REFER ARCHITECTURAL DRAWINGS FOR ALL SETOUT DIMENSIONS, LEVELS,
FALLS, SETDOWNS, REBATES ETC.

PRELIMINARY ISSUE

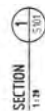[illegible]

Ch

CARBONATE CRYSTALS

3

AND

IN THE STRAIN NORTH WAGON DID

4819, AUSTRALIA

COMMERCIAL SLAB AND FOOTING

27 NOV 1997

1 **2** **3** **4** **467**

17	18	19	20
21	22	23	24
25	26	27	28
29	30	31	32
33	34	35	36
37	38	39	40
41	42	43	44
45	46	47	48
49	50	51	52
53	54	55	56
57	58	59	60
61	62	63	64
65	66	67	68
69	70	71	72
73	74	75	76
77	78	79	80
81	82	83	84
85	86	87	88
89	90	91	92
93	94	95	96
97	98	99	100

	Year	1980	1981	1982	
--	------	------	

THE AMERICAN SOCIETY OF HUMAN GENETICS
P.O. BOX 9607, BETHESDA, MD 20894-9607

STP19-0293	5102	0
------------	------	---

100

Print Date: 5 January 2021

Document Set ID: 18933257
Version: 1, Version Date: 05/01/2021





Queensland Government

Queensland Fire and
Emergency Services

Jamie Ryder
Ph: 07 4796 9026
Submission No: S00032710
Our Ref: 20-05288
Your Ref: BA # 30190020

22 February 2021

Scott Mars
Building Certifiers Australia Brisbane Pty Ltd
PO Box 1248
SPRING HILL QLD 4004

Dear Sir/Madam

Queensland Fire and Emergency Services (QFES) has assessed the referral for the Building Development Application for the premises listed below.

This report provides QFES advice to the assessment manager when considering the approval for the application, regarding the degree to which the proposed building work meets the operational requirements of QFES referral jurisdictions identified in the *Planning Regulation 2017* (PR 2017).

- Where a Deemed to Satisfy (DTS) component is identified as being 'Suitable', it indicates: within the parameters of QFES referral jurisdiction, the special fire service appears to meet QFES operational requirements.
- Where a DTS component is identified as being 'Not Suitable' it indicates: within the parameters of QFES referral jurisdiction, the special fire service does not comply with the requirements of the applicable Codes or Standards or does not meet QFES operational requirements for reasons identified.
- Where a Performance Solution (PS) component is identified as being 'Suitable' it indicates: QFES accept, or has no comment on, the solution provided in the Fire Engineering Report.
- Where a PS component is identified as being 'Not Suitable' it indicates: QFES does not accept the solution and/or the justification provided in the Fire Engineering Report for reasons identified.

QFES advice should not be construed as verification that the proposed building work complies with the requirements of applicable Codes and Standards. The assessment manager is advised that assessment benchmarks within the PR 2017 must be addressed and documented in the Decision Notices. QFES appeals may be instigated against these benchmarks insofar as they relate to QFES referral jurisdictions.

Mixed Retail & Residential
70 The Strand
70 The Strand
NORTH WARD QLD 4810

QFES is to be notified to inspect and test all referral agency aspects under the *Building Regulation 2006*.

QFES request that our response be treated as a '*properly made submission*'.

Where applicable, an invoice for fees for this assessment will be forwarded to the person nominated as the billing customer at the time of application.

The invoice must be paid within fourteen (14) days from the date of the invoice.

If you have any questions regarding this report please contact the Building Approval Officer nominated below.

Yours sincerely



Jamie Ryder
Building Approval Officer

Enc.

Job Details

Job Name: Residential Units
Address: 70 The Strand , NORTH WARD QLD 4810

Building Details

Class: 2, 7a Floor Area: 2954m² Effective Height: 20.6m
Size of Largest Fire Compartment: 839m² Rise in Storeys: 8
Legislation: 01-05-19 (BCA2019)

Assessment Details

Fire Engineering Report: FER 70 The Strand North Ward JO286 Rev 2 09/02/2021

Drawings

151	1910/DD/A -A-101 12	1910/DD/A-A-150 1
8591-M07 P4	F300 B	F301 B
F302 B	F303 B	FA200 A
FA201 A	H101 B	M09
M10	M11	

Performance Solution Components

Type of Special Fire Service

Assessment

Fire Mains (including booster and/or pumps)

Suitable

- achievement of specified performance
- location and suitability of booster connections and enclosures
- location and suitability of internal and roof hydrants and external hydrants including fire separation from adjacent buildings
- operation of fixed pump-set controls and status indication
- provisions for hard standing for fire appliances
- provision of suitable facilities for testing internal hydrants
- In accordance with Fire Engineering Report

Comments:

Required flow and pressure is 10 L/s @ 700 kPa (building pump) and 20 L/s @ 700 kPa (boosted).

The Test Facility of the proposed Fire Hydrant Installation must meet the applicable QFES guidelines (available at <https://www.qfes.qld.gov.au/buildingsafety/referral-agency-advice/Pages/guidelines.aspx>)

The FPAA101H Fire Hydrant Block Plan design shall be a combination of Clause 8.3 of AS 2118.1 2017 and Clause 7.11 of AS 2419.1-2005 with the variations as required by Section 5.7 of Technical Specification FPAA101H and:

- Be etched, engraved or printed on metal or plastic that is suitable for installation in an outdoor location (paper enclosed within a plastic or laminated cover is not acceptable);

- Be a minimum of A3 in size;
- Be mechanically secured in the required location;
- Be correctly orientated to the building/site;
- Hydrant Block Plans to be in "plan view". This meets the intent of AS2419.1-2005 Clause 7.11 (a) "The block plan shall display a diagrammatic layout of the protected building"; and - Multi storeyed buildings with varying floor layouts and hydrant locations would require "plan views" for each floor configuration. Typical floors could be displayed as one "plan view" (eg "Levels 2-8 typical");
- Schematic elevations of hydrants will be required also on certain buildings depending on their design complexity; and
- Meet the applicable QFES guidelines (available at <https://www.qfes.qld.gov.au/buildingsafety/referral-agency-advice/Pages/guidelines.aspx>)

Certification (Form 16) indicating compliance of system performance with AS 2419 is to be provided prior to/at QFES' inspection.

Sprinklers (FPAA101H (Hydrant System))

Suitable

- operation of direct fire service alarm and location of directional signs
- operation of pump-set controls and status indications
- the location of valve room, pump-sets, water alarm and booster point
- In accordance with Fire Engineering Report

Type of Fire Safety Installations

Assessment

Penetrations Through Fire-rated Construction

Suitable

- In accordance with Fire Engineering Report

Structural Fire Protection

Suitable

- In accordance with Fire Engineering Report

Systems Required to have a Fire-resistance Level

Suitable

- In accordance with Fire Engineering Report

In addition to the Performance Solution components identified above, this building also has the following Deemed to Satisfy components.

Deemed To Satisfy Components

Type of Special Fire Service

Assessment

Fire Detection and Alarm Systems (Detection System)

Suitable

- achievement of specified performance of detection and alarm systems
- location and operation of main fire indicator panel, sub-indicator panels, mimic panels, local alarm bells and directional signs
- operation of direct fire service alarm
- suitability of nominated types of detection in all areas, and the location of manual call points
- suitability of weather protection, accessibility and lighting of equipment

- if the sensitivity of a fire detection or alarm system can be varied - suitability of the sensitivity setting having regard to the location of the system and the Australian Standard for that system

Comments:

A Fire Detection and Alarm System is required to be installed in accordance with the NCC & AS 1670.1 as referenced.

QFES requires zone diagrams for Fire Detection and Alarm Systems to be:

- Etched, engraved or printed on metal or plastic that is suitable for installation in an outdoor location (paper enclosed within a plastic or laminated cover is not acceptable)
- A minimum of A3 in size
- Mechanically secured in the required location
- Correctly oriented to the building/site, and
- Meet all of the other requirements of Australian Standard 1670.1 including features identified on the plan.

Certification may be required for each Special Fire Service/ Fire Safety Installation. This Certification is to be provided prior to or at the time of inspection.



Queensland Government

Queensland Fire and
Emergency Services

Jamie Ryder
Ph: 07 4796 9026
Submission No: S00032709
Our Ref: 21-00901
Your Ref: BA # 30190020

22 February 2021

Scott Mars
Building Certifiers Australia Brisbane Pty Ltd
PO Box 1248
SPRING HILL QLD 4004

Dear Sir/Madam

Queensland Fire and Emergency Services (QFES) has assessed the referral for the Building Development Application for the premises listed below.

This report provides QFES advice to the assessment manager when considering the approval for the application, regarding the degree to which the proposed building work meets the operational requirements of QFES referral jurisdictions identified in the *Planning Regulation 2017* (PR 2017).

- Where a Deemed to Satisfy (DTS) component is identified as being 'Suitable', it indicates: within the parameters of QFES referral jurisdiction, the special fire service appears to meet QFES operational requirements.
- Where a DTS component is identified as being 'Not Suitable' it indicates: within the parameters of QFES referral jurisdiction, the special fire service does not comply with the requirements of the applicable Codes or Standards or does not meet QFES operational requirements for reasons identified.
- Where a Performance Solution (PS) component is identified as being 'Suitable' it indicates: QFES accept, or has no comment on, the solution provided in the Fire Engineering Report.
- Where a PS component is identified as being 'Not Suitable' it indicates: QFES does not accept the solution and/or the justification provided in the Fire Engineering Report for reasons identified.

QFES advice should not be construed as verification that the proposed building work complies with the requirements of applicable Codes and Standards. The assessment manager is advised that assessment benchmarks within the PR 2017 must be addressed and documented in the Decision Notices. QFES appeals may be instigated against these benchmarks insofar as they relate to QFES referral jurisdictions.

Mixed Retail & Residential
70 The Strand
70 The Strand
NORTH WARD QLD 4810

QFES is to be notified to inspect and test all referral agency aspects under the *Building Regulation 2006*.

QFES request that our response be treated as a '*properly made submission*'.

Where applicable, an invoice for fees for this assessment will be forwarded to the person nominated as the billing customer at the time of application.

The invoice must be paid within fourteen (14) days from the date of the invoice.

If you have any questions regarding this report please contact the Building Approval Officer nominated below.

Yours sincerely



Jamie Ryder
Building Approval Officer

Enc.

Performance Solution/Assessment/Building Approval

Job Details

Job Name: Retail Tenancies
Address: 70 The Strand , NORTH WARD QLD 4810

Building Details

Class: 6 Floor Area: 830m² Effective Height: 3.94m
Size of Largest Fire Compartment: 830m² Rise in Storeys: 2
Legislation: 01-05-19 (BCA2019)

Assessment Details

Fire Engineering Report: FER 70 The Strand Retail Development JO286 Rev 2 09/02/2021

Drawings

8591-M05 P3	H204 A	H205 A
M07	M09 P1	M09 P3
M11 P3.	STP19-0293 H203 A	

Performance Solution Components

Type of Fire Safety Installations

Penetrations Through Fire-rated Construction

- In accordance with Fire Engineering Report

Assessment

Suitable

Systems Required to have a Fire-resistance Level

- In accordance with Fire Engineering Report

Suitable

In addition to the Performance Solution components identified above, this building also has the following Deemed to Satisfy components.

Deemed To Satisfy Components

Type of Special Fire Service

Fire Hydrants (spring and/or pillar hydrants)

- achievement of specified performance
- location and suitability of internal and roof hydrants and external hydrants including fire separation from adjacent buildings
- provisions for hard standing for fire appliances

Assessment

Suitable

Comments:

Required flow and pressure is 20 L/s @ 200 kPa (feed hydrant).

Certification may be required for each Special Fire Service/ Fire Safety Installation. This Certification is to be provided prior to or at the time of inspection.