## Sheet List

| Sheet Number | Sheet Name | Revision |
|---|---|---|
| 00_Cover Sheet | | |
| A000 | Cover Sheet | |
| 04_Site plans | | |
| A040 | Site plan | |
| 09_Demo Plans | | |
| A090 | Ground Floor Demo | |
| A091 | Level 1 Demo | |
| A092 | Ground Floor RCP Demo | |
| A093 | Level 1 RCP Demo | |
| A094 | Elevations | |
| 10_GA Plans | | |
| A100 | Ground Floor | 1 |
| A101 | Level 1 | 1 |
| A102 | Roof Level | 1 |
| 12_Partition set out plan | | |
| A120 | Ground floor | |
| A121 | Level 1 | |
| 14_Reflected Ceiling Plans | | |
| A140 | Ground Floor | 1 |
| A141 | Level 1 | 1 |
| 20_Building Elevations | | |
| A200 | North and East | 1 |
| A201 | South and West | |
| 40_Building Sections | | |
| A400 | Longitudinal Sections | 1 |
| A401 | Cross sections 1 | |
| A402 | Cross sections 2 | |
| 74_Door types | | |
| A740 | Door types | |
| 75_Window types | | |
| A750 | Window types | |
| 80_Typical room layouts | | |
| A800 | Typical room layouts | |
| 85_Bespoke Room Layouts | | |
| A850 | Ground Floor - North-east change rooms | |
| A851 | Ground Floor - North-east change rooms | |
| A852 | Ground floor - West change rooms | |
| A853 | Ground floor - Store rooms | |
| A854 | Level 1 | |

**STRICTLY CONFIDENTIAL**

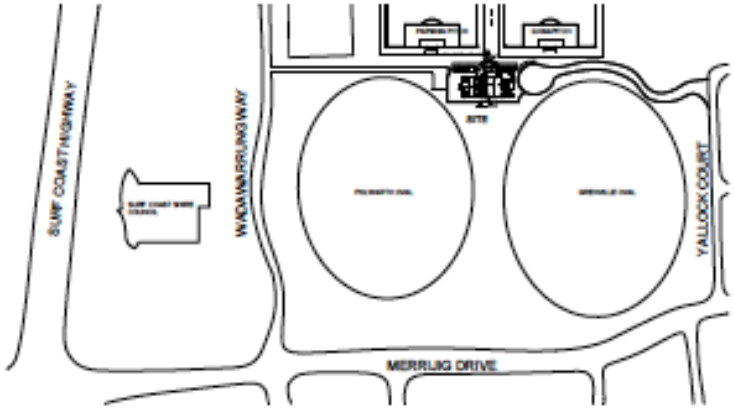


2 **SITE LOCATION PLAN**
SCALE: 1 : 3000

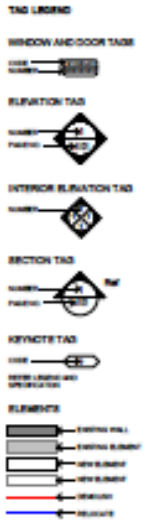

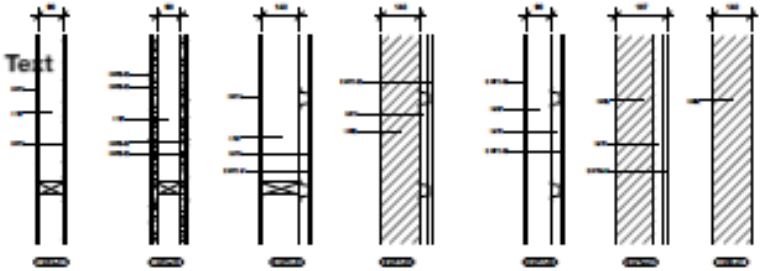


5 **Wall types**
SCALE: 1 : 10

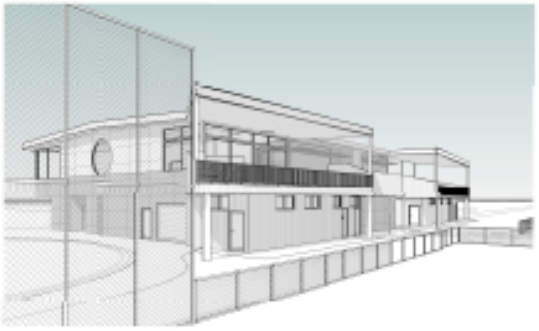

code
E.WFC-01 Facade-claddi
E.WTM-01-Timber claddi
I.TSF- Timber stud framin
I.WBL-Walls blockwork

Project: 123
ABC Commercial St,
QLD

Date: 1/03/2022
information 12/03/2022
update 12/9/2022
final 08/12/2022

scale 1:100