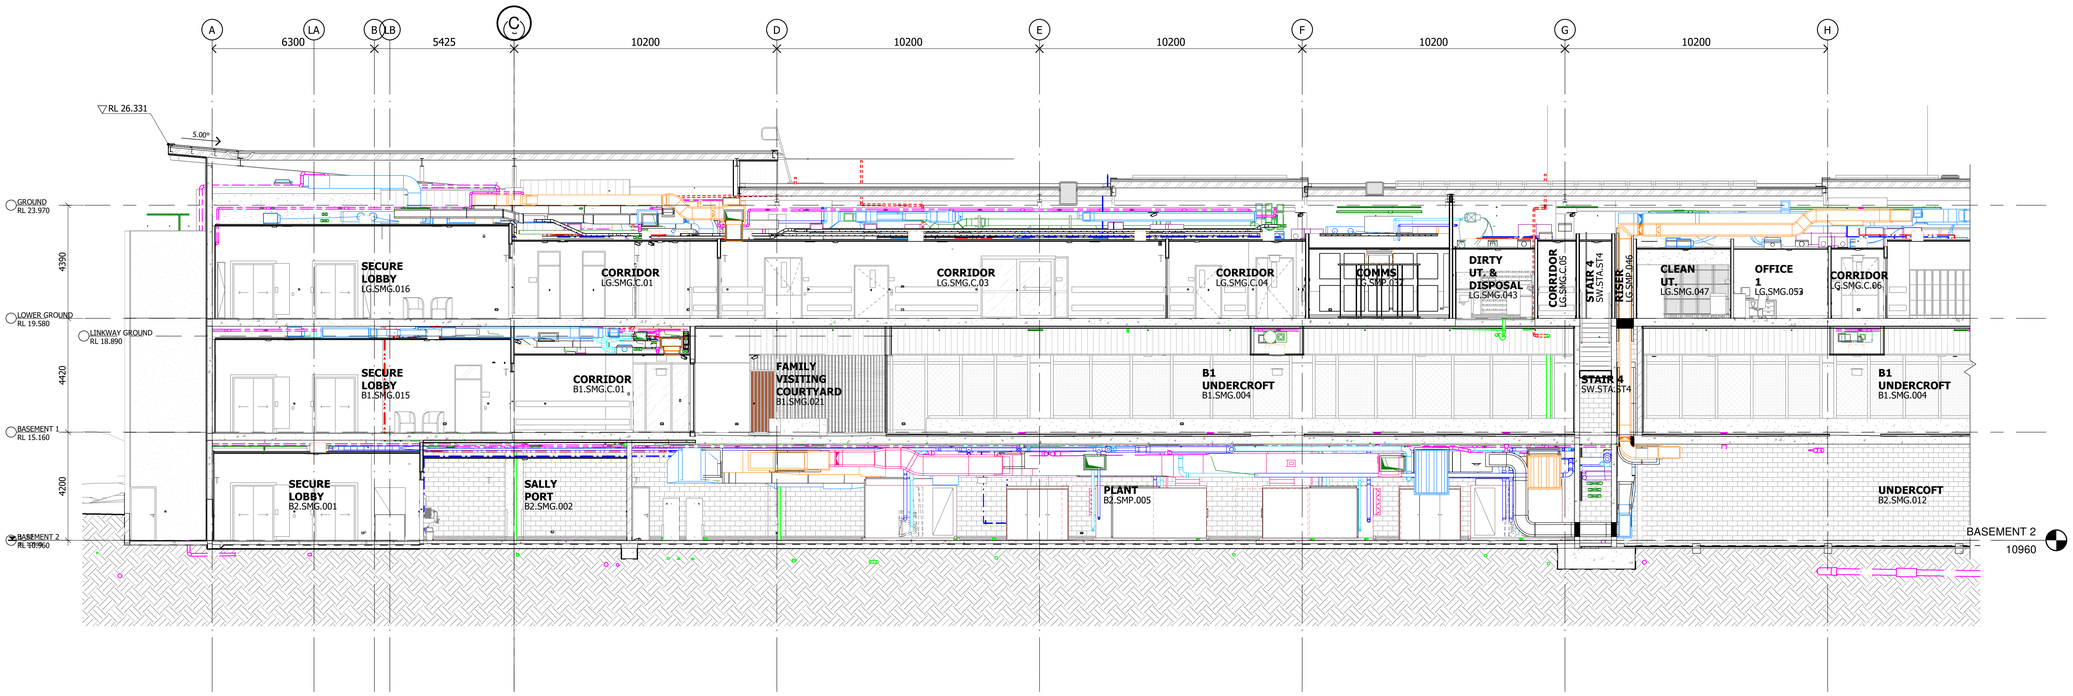

1 A02.02 SECTION 11 - PART 1
1 : 100

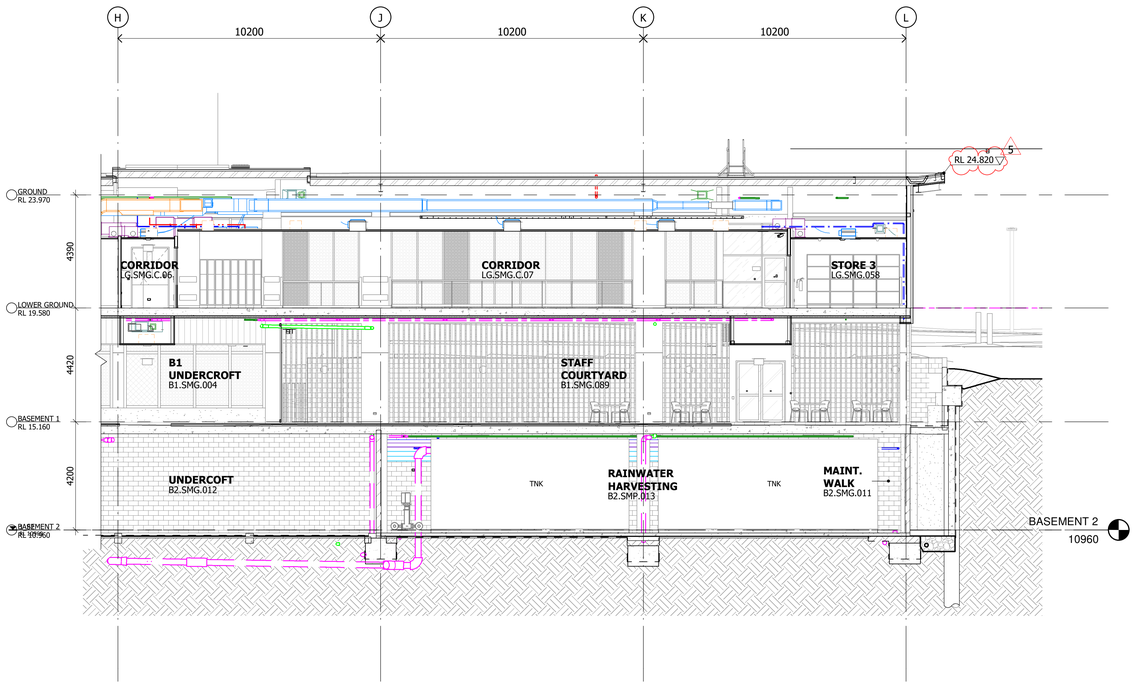

2 A02.03 SECTION 11 - PART 2
1 : 100

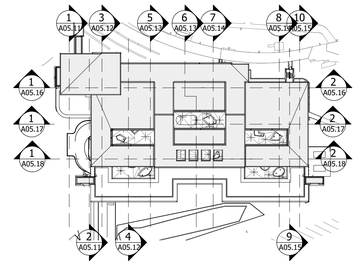

1:100 0 2.5 5 m

6/11/2023 6:11:53 PM

FOR CONSTRUCTION
FOR USE DURING CONSTRUCTION

NOTES

1. REFER TO GENERAL LEGENDS ON SHEET A00.04
2. ALL WORKS TO BE IN ACCORDANCE WITH BCA & RELEVANT AUSTRALIAN STANDARDS.
3. REFER TO GENERAL ARRANGEMENT PLAN AND WALL SCHEDULE FOR WALL TYPES AND PARTITION DETAILS.
4. DRAWINGS ARE TO BE READ IN CONJUNCTION WITH SERVICES ENGINEERS DOCUMENTATION.
5. REFER LANDSCAPE ARCHITECTS DOCUMENTATION FOR EXTERNAL FLOOR & HORIZONTAL SURFACE TREATMENTS.
6. REFER TO ACOUSTIC CONSULTANT'S DOCUMENTS FOR SPECIFIC ACOUSTIC REQUIREMENTS.
7. STUD CENTRES ARE TO SUIT WALL HEIGHT REQUIREMENTS UNLESS NOTED OTHERWISE.
8. REFER TO STRUCTURAL ENGINEER'S DOCUMENTATION FOR STRUCTURAL DETAILS AND SIZING.
9. PROVIDE COMPLETE SEAL TO ALL WALL TO WALL AND WALL TO CEILING JUNCTIONS.

AMENDMENTS

ISSUE	DATE	SUBJECT	AUTHORISED
0	10/06/2022	ISSUE FOR TENDER	RB
1	11/04/2023	ISSUE FOR CONSTRUCTION	NC
2	02/06/2023	UPDATED STRUCTURAL ARRANGEMENT	NC
3	24/07/2023	REVISED SHORING WALL & ROOF RL's ADDED	SL
4	22/09/23	REVISED ROOF RL's	SL
5	06.11.23	COORDINATED MAIN ROOF RL's	SL

DRAWINGS INDEXING SYSTEM
FOR BUILDING AND ASSET SERVICES USE ONLY

- ☐ CEILING PLANS
- ☐ CONSTRUCTION DETAILS
- ☐ ELEVATIONS
- ☐ EXTERNAL WORKS
- ☐ FITOUTS
- ☐ FLOOR PLAN
- ☐ FURNITURE & EQUIPMENT
- ☐ HYDRAULICS
- ☐ MASTER PLAN
- ☐ MISCELLANEOUS DETAILS
- ☐ OTHER
- ☐ PLAY STRUCTURES
- ☐ ROOF PLAN
- ☐ SECTIONS
- ☐ SETOUT PLAN
- ☐ SITE PLAN
- ☐ STANDARDS

Queensland Government
Department of Energy and Public Works

Client
Gold Coast Health always care

dwp
Level 3 140 Ann Street QLD 4000
T +61 2 8080 7917
brisbane@dwp.com www.dwp.com

The information contained in this document is copyright and may not be used or reproduced for any other project or purpose.
Verify all dimensions and levels on site and report any discrepancies to dwp for direction prior to the commencement of work. Use figured dimensions only. Do not scale from drawings.
Drawings are to be read in conjunction with all other contract documents.
dwp cannot guarantee the accuracy of content and format for copies of drawings issued electronically. The drawing shall not be used for construction unless endorsed 'For Construction' and authorised for issue.
Registered Business Name dwp Australia ABN 37 169 328 018
ALL RIGHTS RESERVED - Reproduction prohibited unless authorised in writing.

21-0217
CONSULTANT PROJECT NUMBER

A CHENG	06.11.23
DRAWN	DATE
N CARTER	06.11.23
DISCIPLINE TEAM LEADER	DATE
RON BRIDGEFOOT	06.11.23
AUTHORISED FOR ISSUE	DATE

GOLD COAST HEALTH

SECURE MENTAL HEALTH REHABILITATION UNIT

BUILDING SECTIONS

SCALE	AT
As indicated	B1 SIZE

FILE RECORD

MASTER SITE NUMBER	CLIENT REFERENCE NUMBER
52190	974

DRAWING NUMBER	ISSUE	SHEET NO
83556/ CN / A05.16	5	