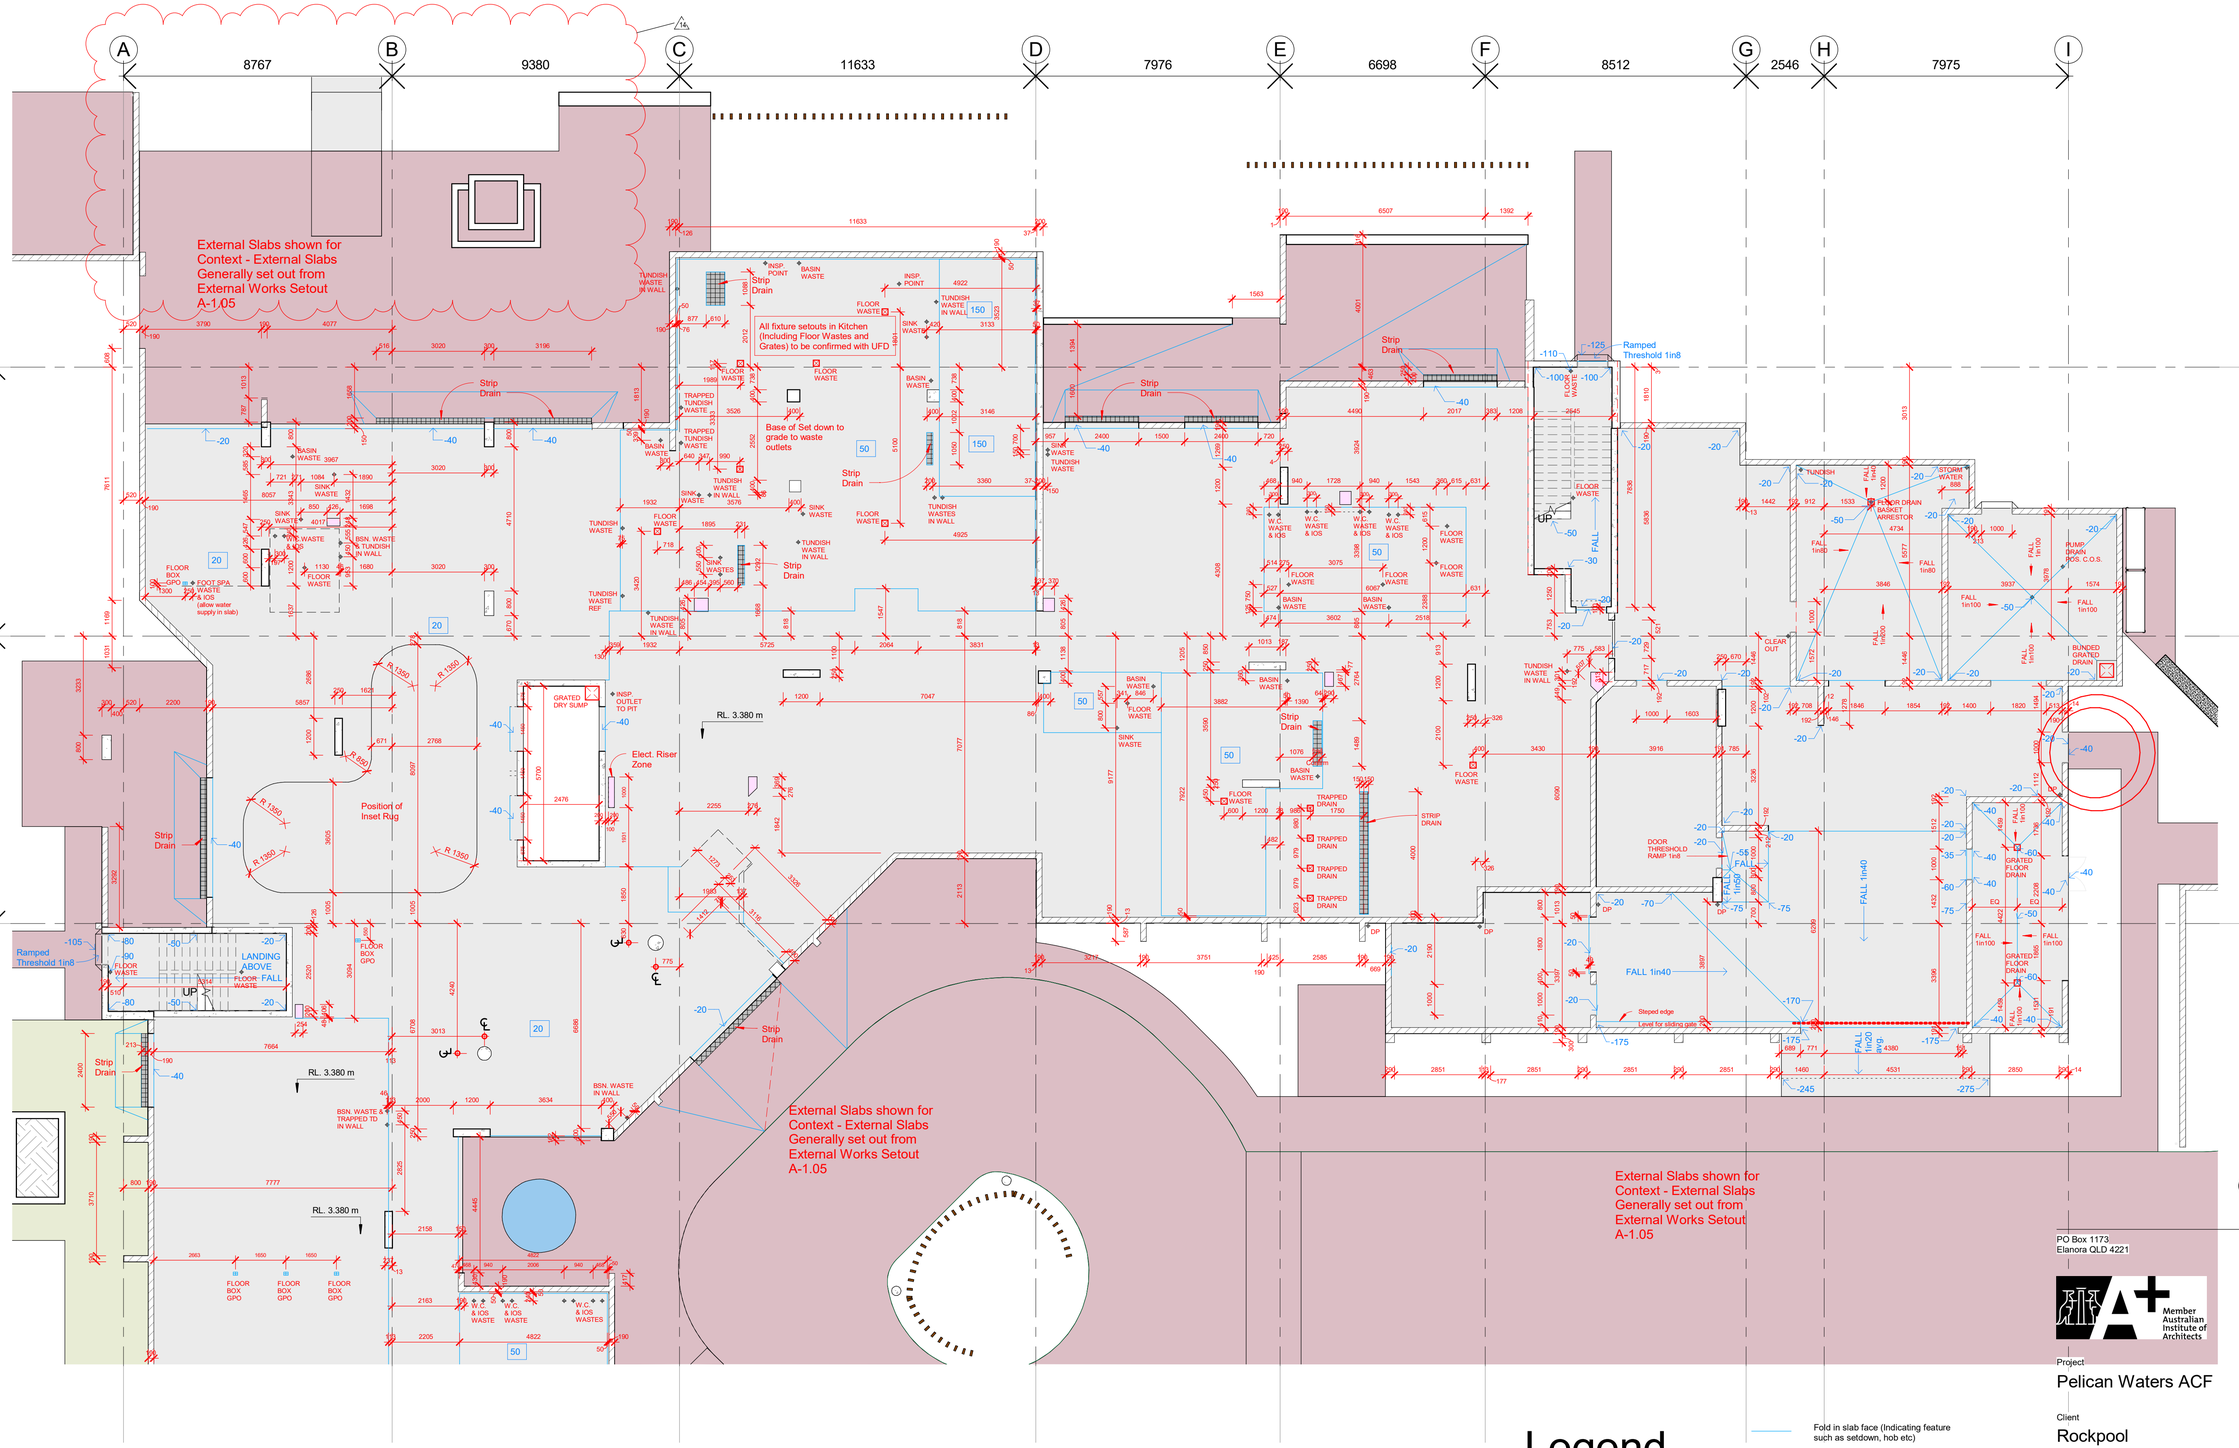

Legend

- General Slab Surface
- Concrete Block Wall allow for external perimeter walls to be set down 20mm below typical slab level
- Zone of Slab Penetrations - Refer various trades for how these penetrations will occur.
- Actual Slab penetration - Dimensions as shown.
- Reinforced Concrete Columns
- Fold in slab face (Indicating feature such as setdown, hob etc)
- Deformation of Podium slab under floating paver system - or on surface as approriate
- -12 Spot Level as Compared to General Floor Level
- 50 General Level of set down zone as Compared to General Floor Level
- EN Ensuite Setdown - 20mm at edge graded to 30mm at Floor Waste- as advised by Head Contractor. Refer detail on 6.06 for intent.
- Floor wastes, basin, tundish, clear out & w.c. waste positions
- Floor drainage as well as Subfloor drainage points on podium under floating paver system
- 200w Trench Drain at Doors

NOTE Builder & contractors to additionally review for required plumbing setout points through slab, including allowance for any water supply points. Also allow same review for power & data penetrations.

GJG Architects

ABN 69 637 879 228

PO Box 1173
Elanora QLD 4221

Telephone (07) 5520 1134

Member Australian Institute of Architects

Project

Pelican Waters ACF

Client

Rockpool

Issue	Date	Amendment
14	25.07.23	Front Alfrsco area Adjusted.
13	10.03.23	Opening Between Training and Staff Patios
12	22.12.22	Grnd north/west trc alt. to 1in50 & ramp to st. path alt. with roof ad over. Admin/FM office access walls/doors repos. Frm'g dims ad
11	07.10.22	Slab Pln grnd flr main stag'g area wste & falls del. Elect risr ad to com's
10	23.09.22	Grnd fl slab main foot spa services noted. west water feature del.
9	15.09.22	Grnd flr main - slab grate ad behind dryers. dims ad @ stair 2 & east wall type alt to stud lined int'l. trnsfmr wall reduced to 190mm

Drawing Title

Slab Plan - GF Main

Scale 1 : 100 @ A1 original

Drawing Number

20-12- A-6.01

The design and drawings for this project remains the copyright of MPC Architecture Pty. Ltd. ACN 637879228