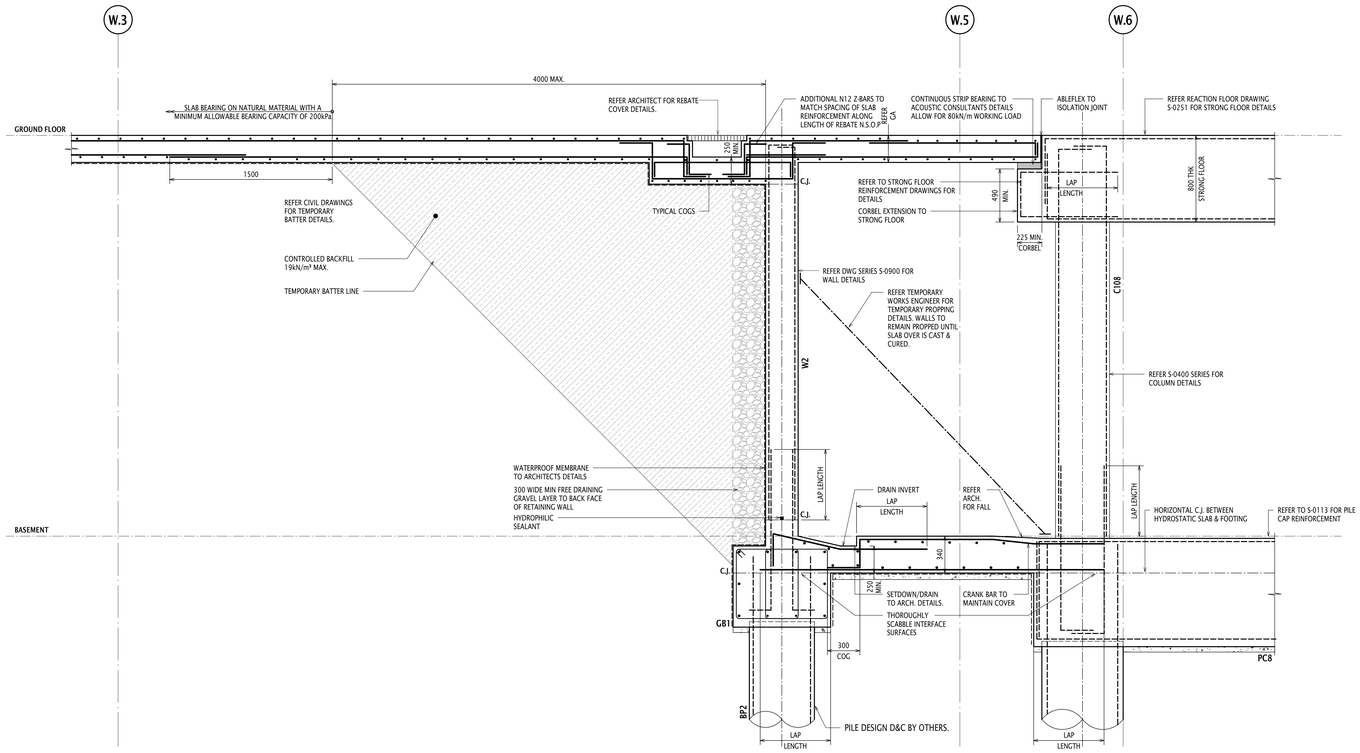

SECTION 1001 S-0102
SCALE 1 : 20

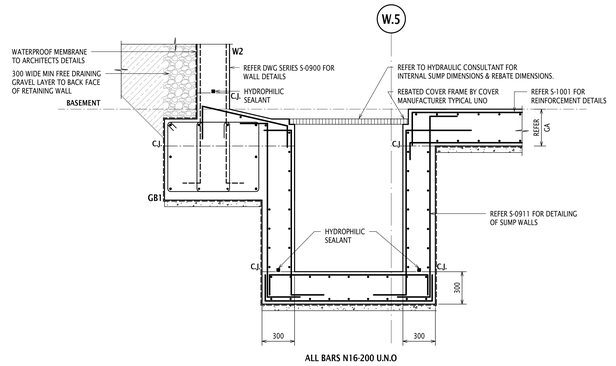

SECTION 1002 S-0102
SCALE 1 : 20

BASEMENT WALL & SLAB NOTES

1. BASE SLAB AND FOOTINGS TO BE PROVIDED WITH APPROVED WATERPROOF CONCRETE ADDITIVE.
2. THE SUPPLIER AND INSTALLER OF THE WATERPROOF CONCRETE ADDITIVE SHALL SUBMIT FULL DETAILS OF GUARANTEES TO THE BUILDER.
3. THE SUPPLIER AND INSTALLER OF THE WATERPROOF CONCRETE ADDITIVE SHALL BE REQUIRED TO CHECK THESE STRUCTURAL DRAWINGS TO ENSURE THAT THEY CONFORM WITH MINIMUM REINFORCEMENT, COVER AND ANY OTHER DETAILS OR REQUIREMENTS THAT MAY BE DEEMED NECESSARY FOR THE ADDITIVE TO FULFILL ITS WATERPROOFING FUNCTION IN COMPLETE ACCORDANCE WITH ITS STATED WARRANTY. THE BUILDER SHALL BE INFORMED OF ANY ADDITIONAL REQUIREMENTS.
4. WALLS TO BE TANKED AND WATERPROOFED TO ARCHITECTS DETAILS.

A B B R E V I A T I O N S

C L I M A T E D A T A

G E N E R A L N O T E S

Disclaimer: Robert Bird Group Pty Ltd ACN 010 580 248 and its related entities (RBG) do not warrant the accuracy, currency or completeness of any information or data they supply or transfer by electronic means. You should independently verify the accuracy of any information or data supplied by RBG before you rely on it. Where the information or data on the corresponding PDF or DWF version issued by RBG. RBG will not be liable for any loss or damage you or any other party incurs as a result of acting in reliance on any information or data supplied by RBG in electronic form, to the maximum extent permitted by law. You must indemnify RBG for any loss or damage caused which you or any other party may directly or indirectly suffer in connection with your access to or use of that information or data.

RBG provides this information for the express purpose contemplated by the underlying terms of engagement between you and RBG and must not use it for any other purpose unless agreed to in writing by a contractual document. Unless otherwise agreed to in writing by RBG, all intellectual property rights in any information supplied by RBG are owned by, or licensed to, RBG. RBG only provides you with a non-transferable, fully revocable license to use the intellectual property rights for the express purpose.

DO NOT SCALE DRAWINGS, USE FIGURED DIMENSIONS
REFER TO GENERAL NOTES UNLESS NOTED OTHERWISE

C2	ISSUED FOR CONSTRUCTION	SV	JP	240521
C1	ISSUED FOR CONSTRUCTION	SV	JP	070521
I4	ISSUED FOR INFORMATION	SV	JP	300421
I3	TENDER ADDENDUM - TN03	SV	JP	260421
I2	TENDER ISSUE - TN02	SV	JP	070421
I1	TENDER ISSUE - TN01	SV	JP	021020
P6	BOQ CONCRETE PACKAGE ISSUE	GS	JP	210920
P5	90% CD ISSUE	GS	JP	100720
P4	50% CD ISSUE	GS	JP	100620
P3	50% CD RE-ISSUED	GS	JP	210620
No	Issued Description	By	App	Date

Structural, Civil & Construction Engineering Consultant

RobertBirdGroup
Member of the Surbana Jurong Group

BRISBANE OFFICE
Robert Bird Group Pty Ltd
PO Box 433,
Fortitude Valley QLD 4006
Suite 1, 1 Ann Street Entrance
Fortitude Valley QLD 4006
Ph: (07) 3319 2777
Fax: (07) 3319 2799
Email:
brisbane@robertbird.com.au
Web: www.robertbird.com
ACN 010 580 248

A S S O C I A T E D C O N S U L T A N T S

P R O J E C T

JCU TECHNOLOGY INNOVATION COMPLEX
JAMES COOK UNIVERSITY
TOWNSVILL CAMPUS

C L I E N T

JAMES COOK UNIVERSITY

D R A W I N G

FOUNDATION SECTIONS & DETAILS SHEET 1

P H A S E

STRUCTURAL DRAWINGS

DATE	Jun 2020	PROJ No	19544
SCALE @ A0	1:20	DRAWN	G.SELLARS
DESIGN	T.COOKE	DWG No	**S-0111**
CHECK	A.KENT		
APPROVED	J.PARISI	AMEND	C2

FOR CONSTRUCTION

PRINT DRAWING IN COLOUR

RBG 2020 © COPYRIGHT