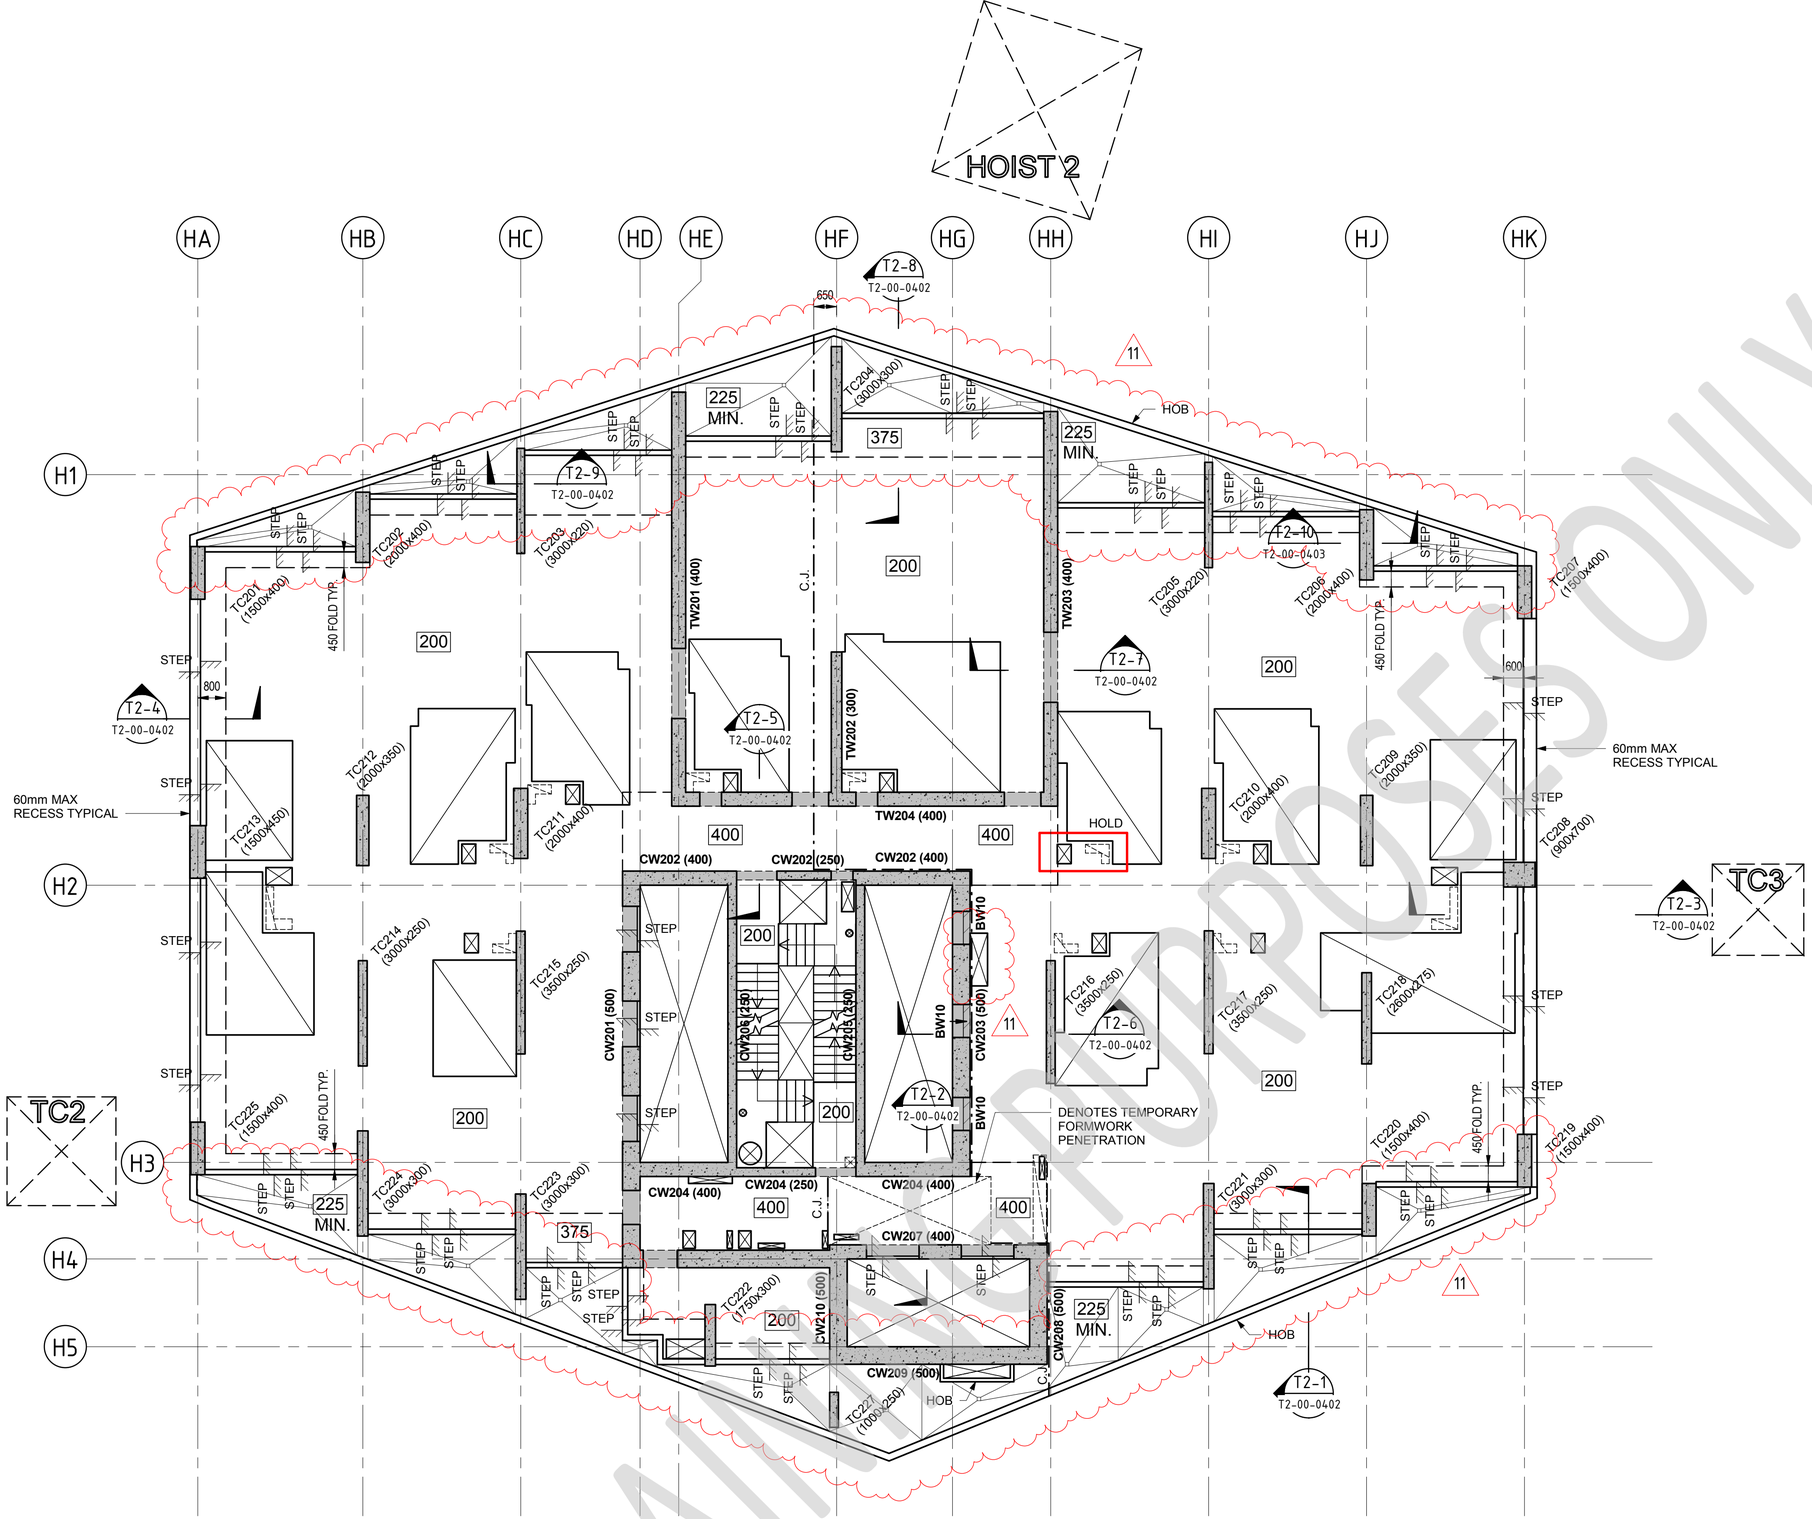

HOTEL LEVEL 5 (4) - GENERAL ARRANGEMENT PLAN

1 : 100

100mm on Original

LEGEND

- STEP — DENOTES STEP IN TOP STRUCTURAL LEVEL OR EDGE REBATE
- 200 — DENOTES STRUCTURAL SLAB / WALL THICKNESS
- DENOTES: SLAB / WALL PENETRATION IN PLAN / ELEVATION
- DENOTES: SLAB SETDOWN IN PLAN (30 MAX.)
- DENOTES: CAST-IN SERVICE ZONE
- DENOTES LOAD BEARING UNDER
- DENOTES INSITU ELEMENT OVER
- DENOTES MASONRY ELEMENT OVER
- C.J — CONSTRUCTION JOINT

REFER TO DRAWING AAP-DRG-STR-00-0-0000 SERIES FOR STANDARD NOTES

REFER TO DRAWING AAP-DRG-STR-T2-00-0401 SERIES FOR TYPICAL CONCRETE SECTIONS & DETAILS

LOCATION	CONCRETE STRENGTH
SLAB	N40 MPa

OCCUPATION TYPE	LIVE LOAD	SUPERIMPOSED DEAD LOAD
HOTEL	2.0 kPa	1.5 kPa
BALCONY	2.0 kPa	2.5 kPa
COMMON AREA	4.0 kPa	1.5 kPa
PLANT	7.5 kPa	2.5 kPa

AWNING CONNECTIONS TO BE CONFIRMED. NOT SHOWN ON PLAN.

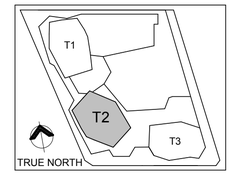

PROJECT NORTH

REVISION

No.	DATE	DESCRIPTION	BY	CHECK
1	12.08.16	FOR INFORMATION - ISSUE FOR BUILDING APPROVAL		
2	07.10.16	MILESTONE 2AA. 176a 100% FOR REVIEW SUBMISSION		
3	03.03.17	FOR INFORMATION		
4	08.03.17	MILESTONE 2AA. 176a 100% FOR CONSTRUCTION SUBMISSION		
5	04.04.17	REVISED AS CLOUDED		
6	12.04.17	REVISED AS CLOUDED		
7	11.05.17	SLAB EXTENT REVISED		
8	15.05.17	REVISED AS CLOUDED		
9	19.05.17	SURVEY PENETRATIONS ADDED		
10	23.05.17	TEMPORARY LIFT DOORS ADDED		
11	02.06.17	BALCONY FALL LINES ADDED, PENETRATIONS UPDATED		

DIMENSIONS ARE SUBJECT TO SITE MEASUREMENT & VERIFICATION
DO NOT SCALE OFF THIS DRAWING

PROJECT NAME

DRAWING TITLE

TOWER 2 - HOTEL LEVEL 5 (4) GENERAL ARRANGEMENT PLAN

6/2/2017 11:31:01 AM

DRAWN

CHECKED
PROJECT DIRECTOR
PROJECT LEADER

SCALE 1 : 100 @ A1

DATE 11/25/14

PROJECT NO. AA006824

DRAWING NO.
AAP-DRG-STR-T2-H5-0101 11

HCL-S-DD-T204101

TRAINING PURPOSES ONLY