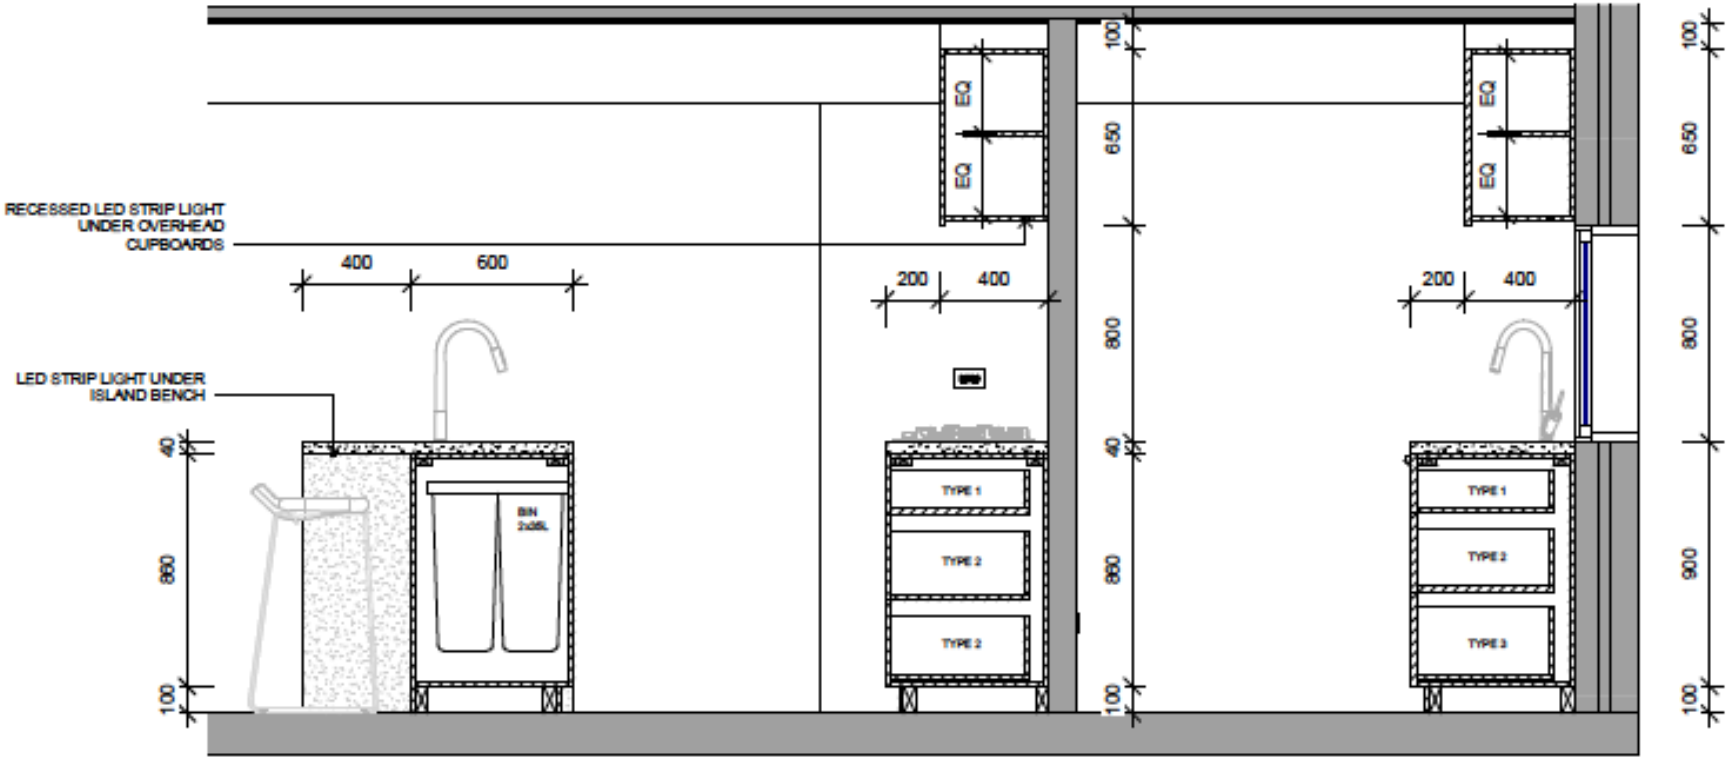

1 KITCHEN SECTION
1 : 20

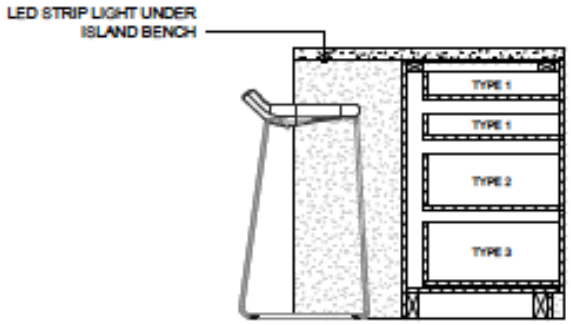

2 ISLAND SECTION
1 : 20

strictly confidential

Project: 123, ABC Residential St, QLD
Date: 1/03/2022
information 12/06/2022
update 18/11/2022
final 30/11/2022

scale 1:20