



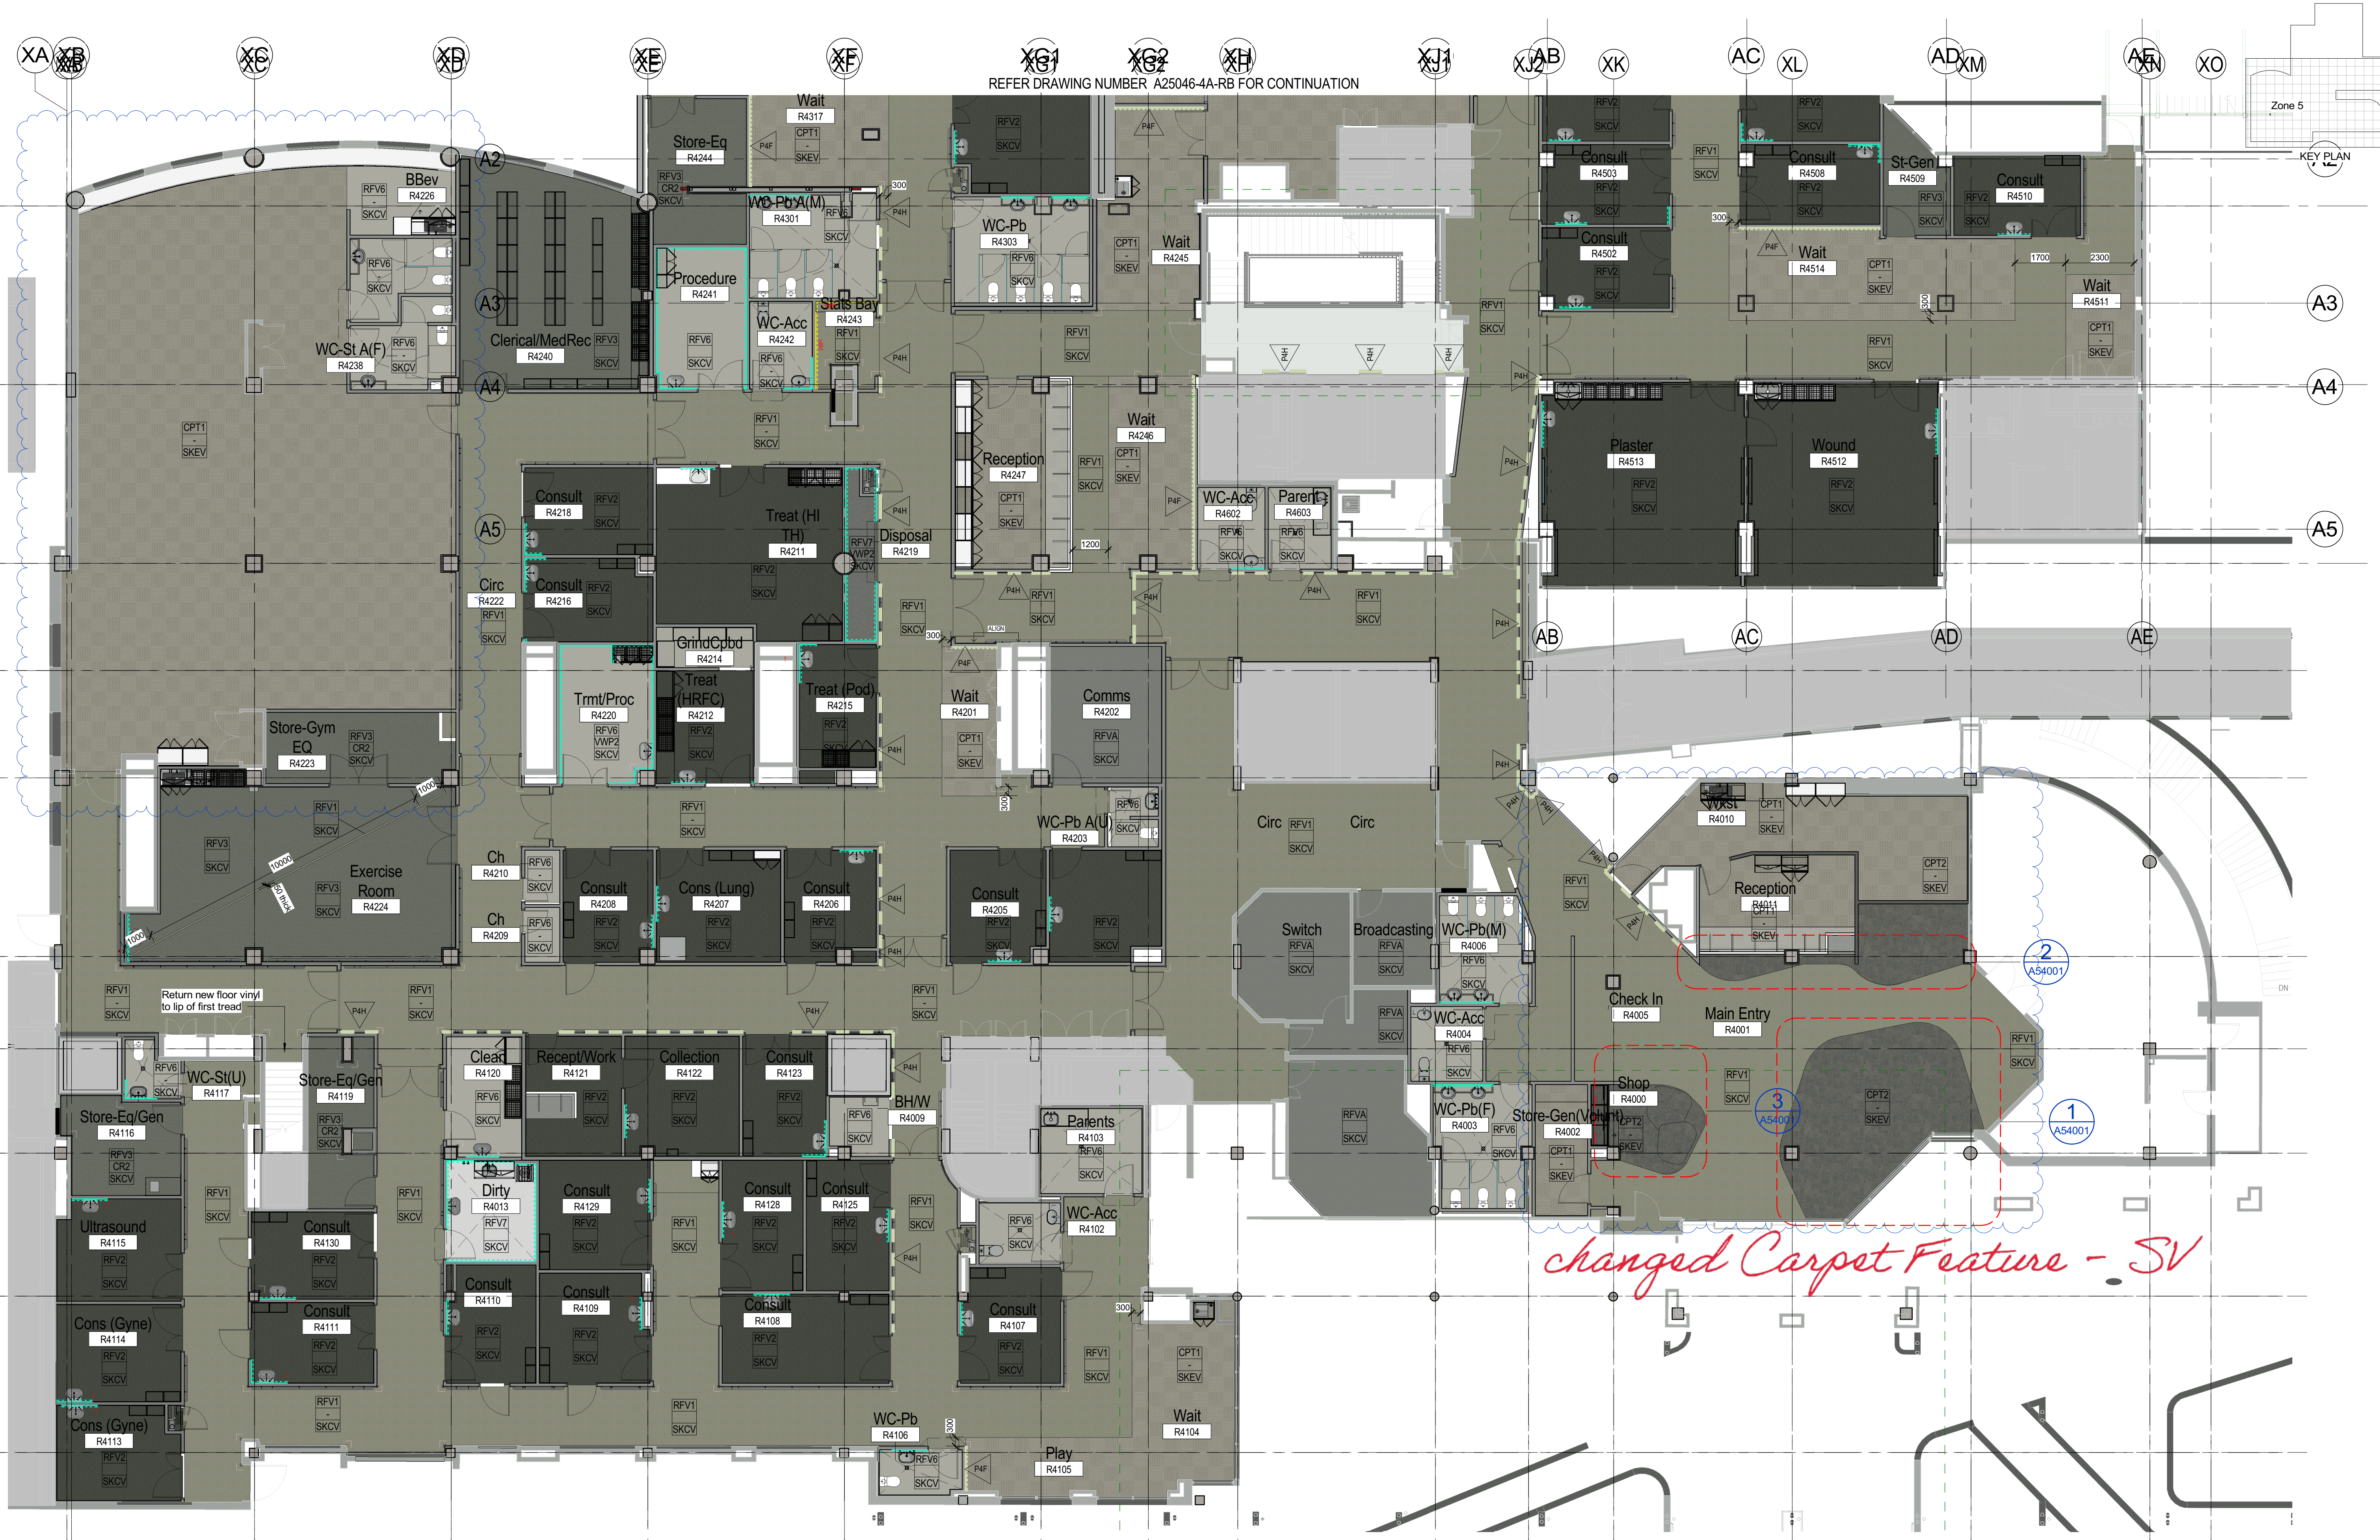

REFER DRAWING NUMBER A25046-4A-RB FOR CONTINUATION

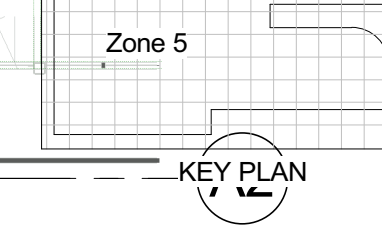

*changed Carpet Feature - SV*