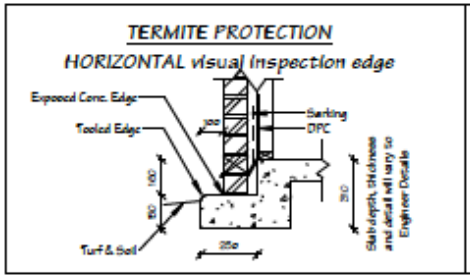


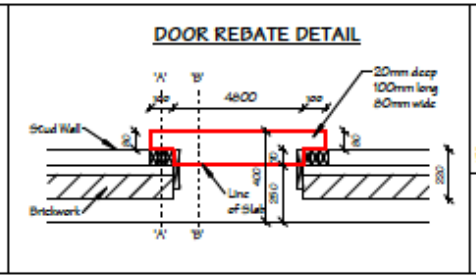


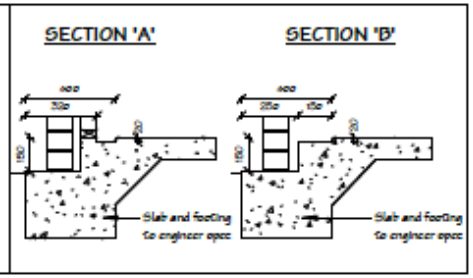


**NOTES**
Foundation Engineer to confirm location of external & internal load bearing points if required. Refer to bracing plan for detail.

**NOTES**
Dimensions are to outside of Termite Barrier unless otherwise stated.

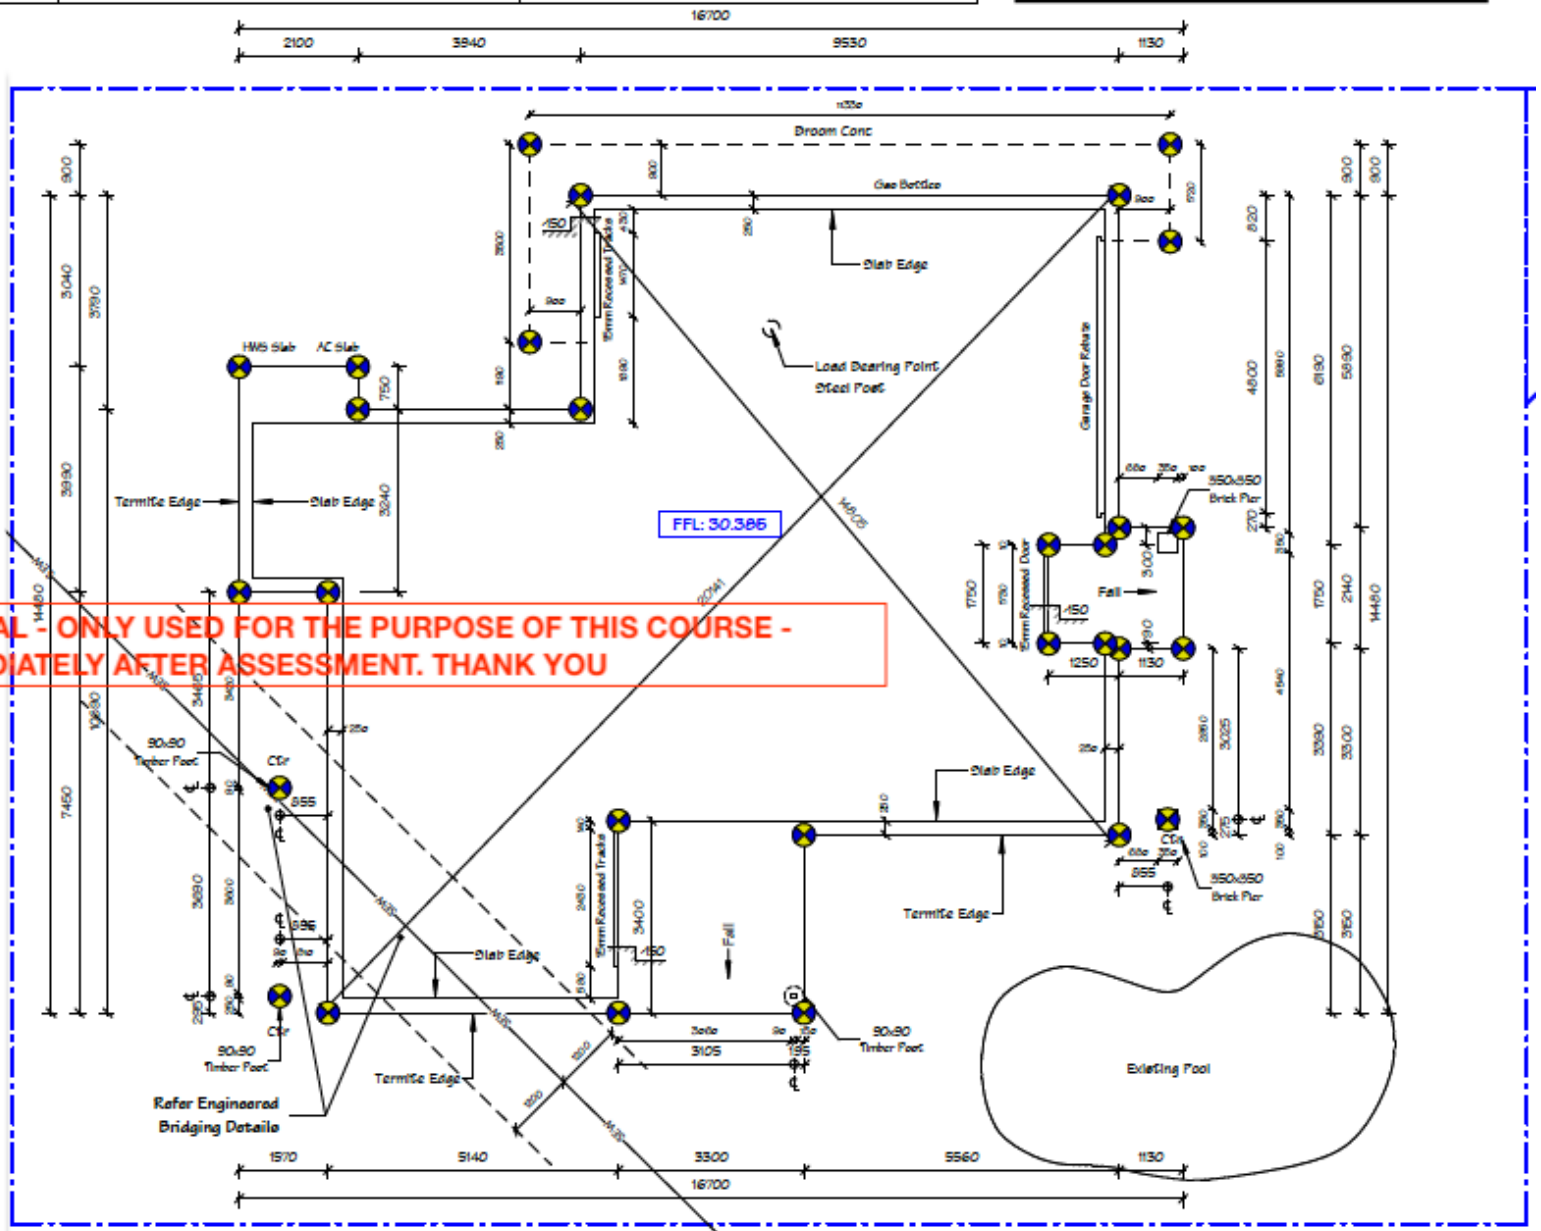


**STRICTLY CONFIDENTIAL - ONLY USED FOR THE PURPOSE OF THIS COURSE - PLEASE DELETE IMMEDIATELY AFTER ASSESSMENT. THANK YOU**

● Survey Set Out Point